



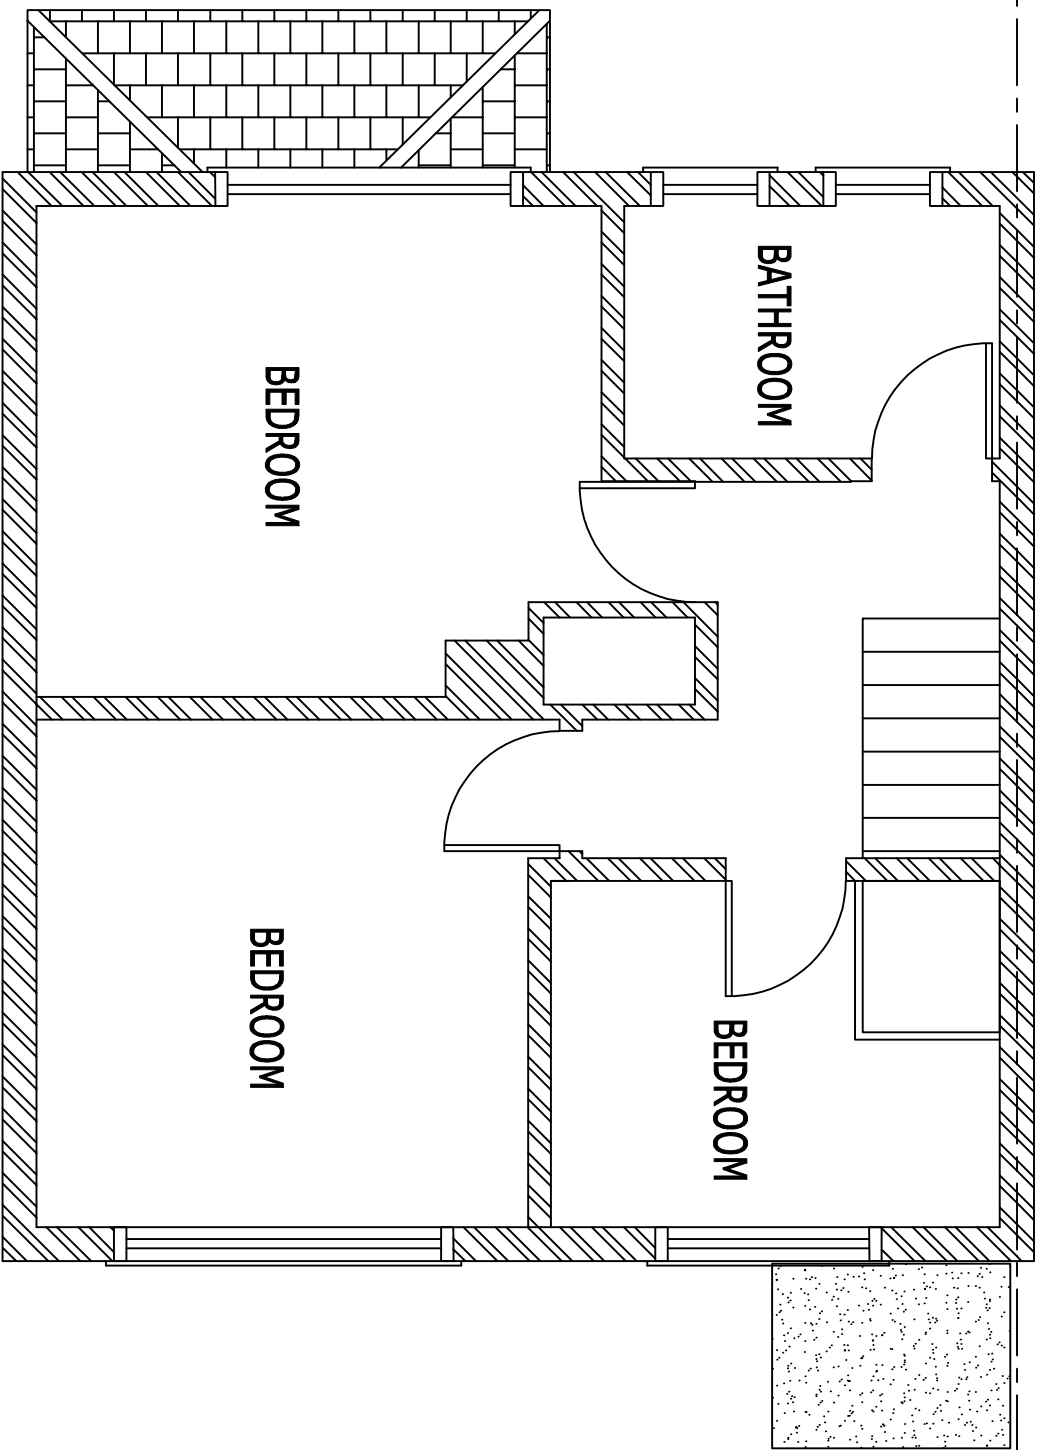

Existing First Floor Plan

 

Client
Mr G Singh
102 St Hilda's Way
Gravesend
DA12 4AY

Drawing Title
Existing First Floor Plan

Description	Initial	Rev	Date
This drawing is copyright and may not be reproduced or made use of without express agreement by the Design Team. All dimensions must be checked on site.			

Drawing No. 2388-002 Revision 00

Scale 1:50@A3 Date Oct 23

Computer File No. Project No.

Drawn By RB Checked By

Coordinated By Approved By