



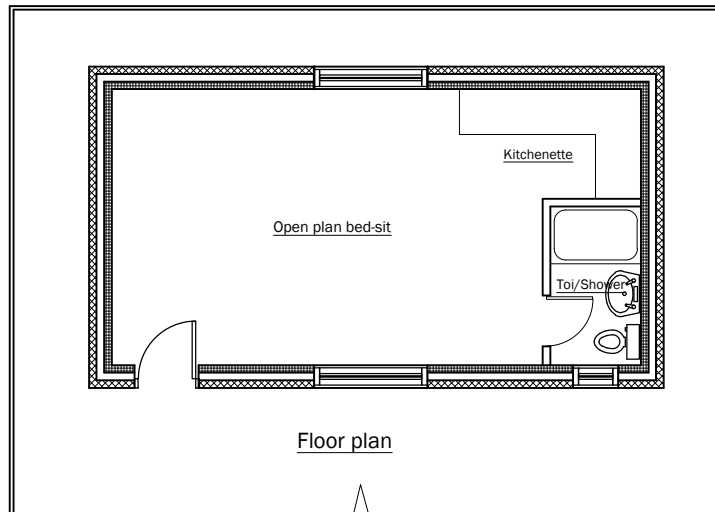


Floor plan

Front Elevation

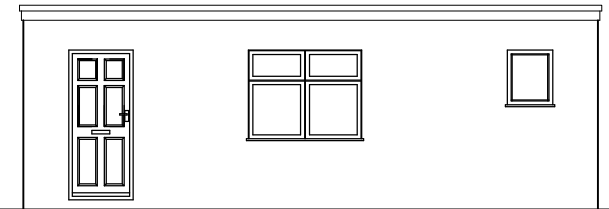


Back Elevation

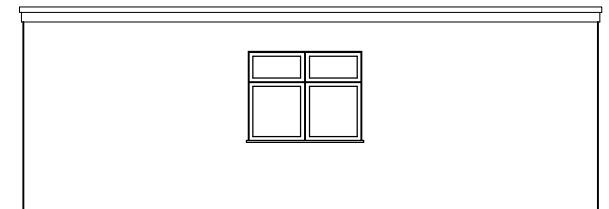

Left Elevation



Right Elevation

 

Notes:

Client: Mr. Abayomi David Ajayi
134 St Hildas Way, Gravesend
Kent.
DA12 4AY

Content: Existing & Proposed floor plan
Scale: 1: 100
Date: November 2023
Sheet no: 01

Drawn:
Josh Services limited
18 Hartslock Drive
London
SE2 9UR