



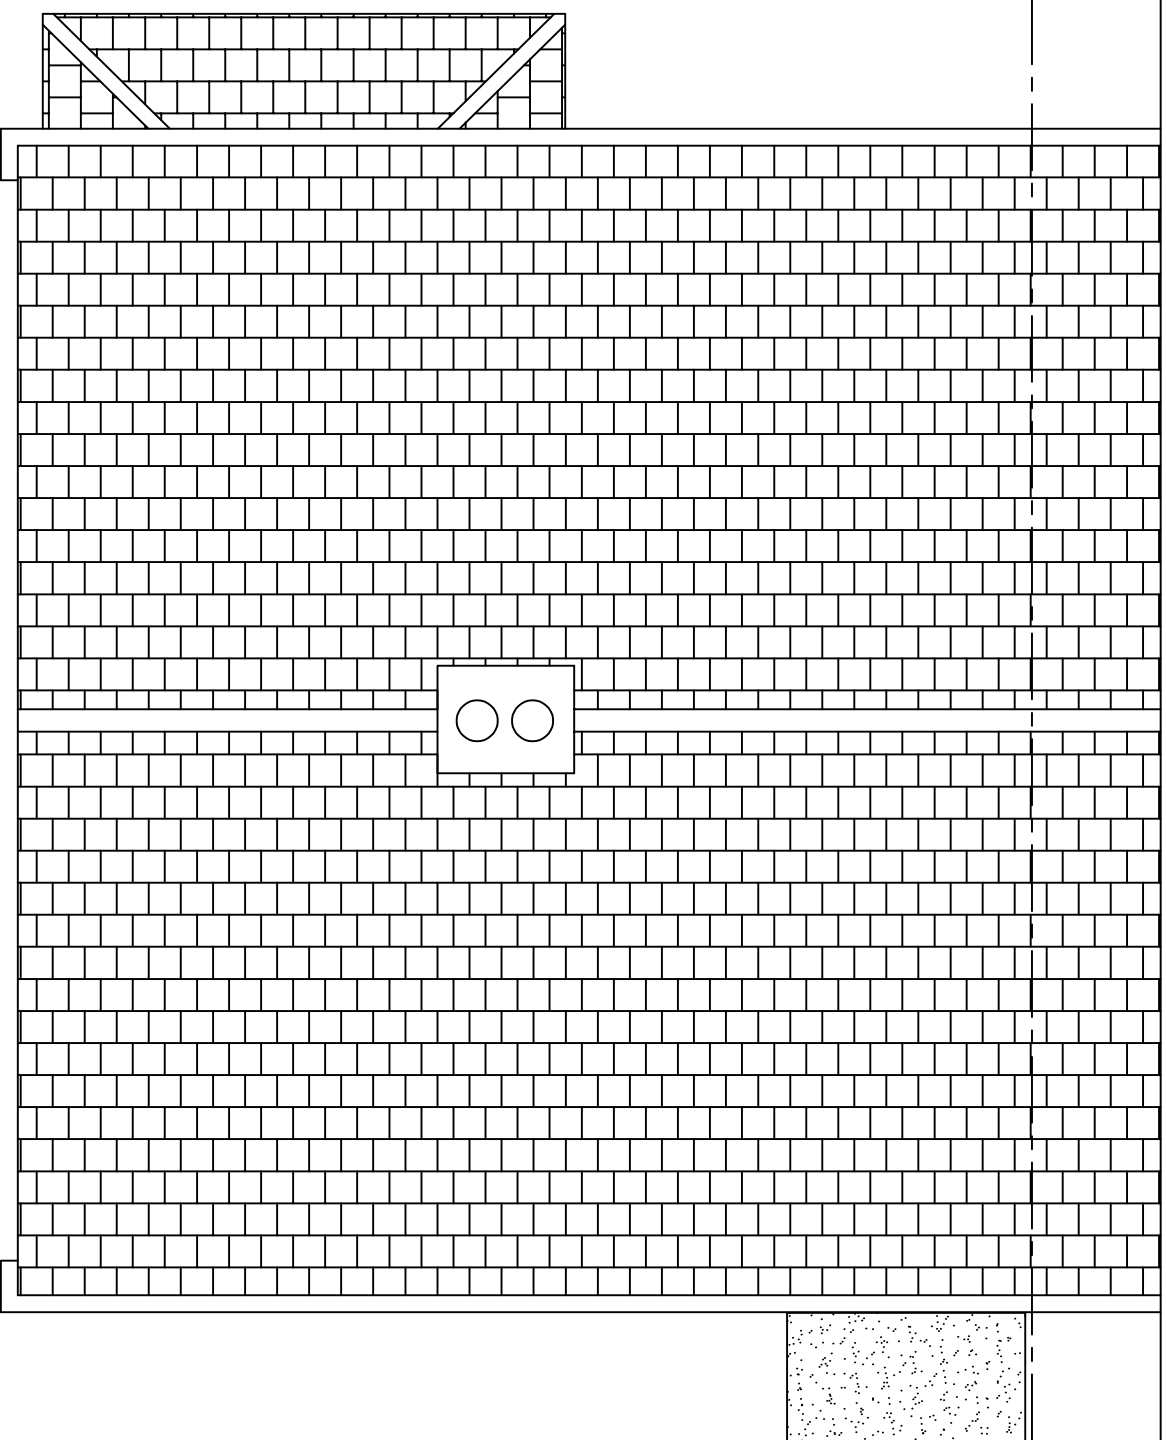

Existing Roof Plan

 

Client Mr G Singh 102 St Hilda's Way Gravesend DA12 4AY			
Drawing Title Existing Roof Plan			
Description	Initial	Rev	Date
This drawing is copyright and may not be reproduced or made use of unless expressly agreed by the Design Team All dimensions must be checked on site.			
Drawing No.: 2388-003	Revision		
Scale 1:50@A3	Date Oct 23		
Computer File No.	Project No.		
Drawn By RB	Checked By		
Coordinated By	Approved By		