



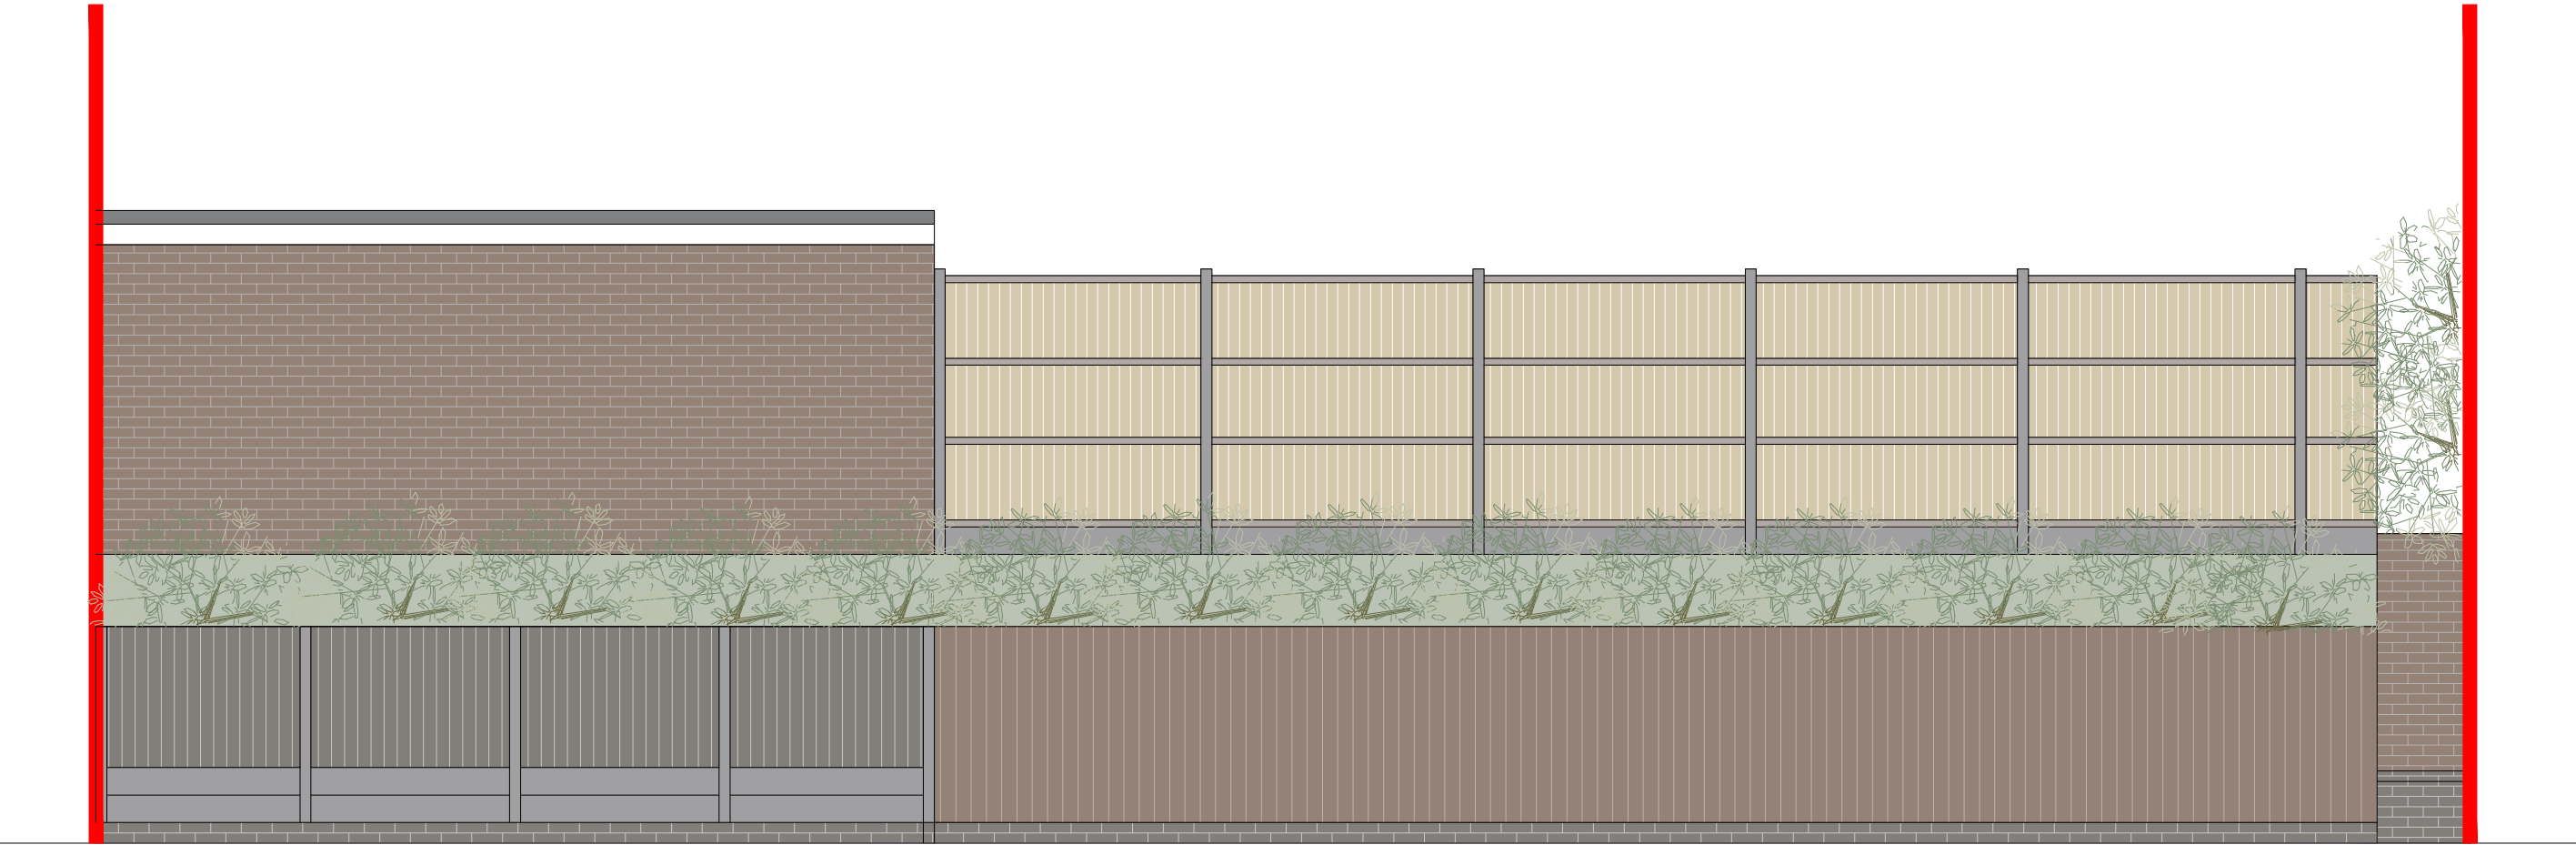

Existing Front Elevation
1:50

 

 e - info@dreamdesigndevelop.co.uk m - 07500444330	Site: 109 Glen View Gravesend DA12 1LS	Title: Existing Front Elevation	Scale at A3:	Date:
			1:50	05/03/2024
			Drawing no.: 002	Revision: A