


EXISTING GROUND FLOOR PLAN

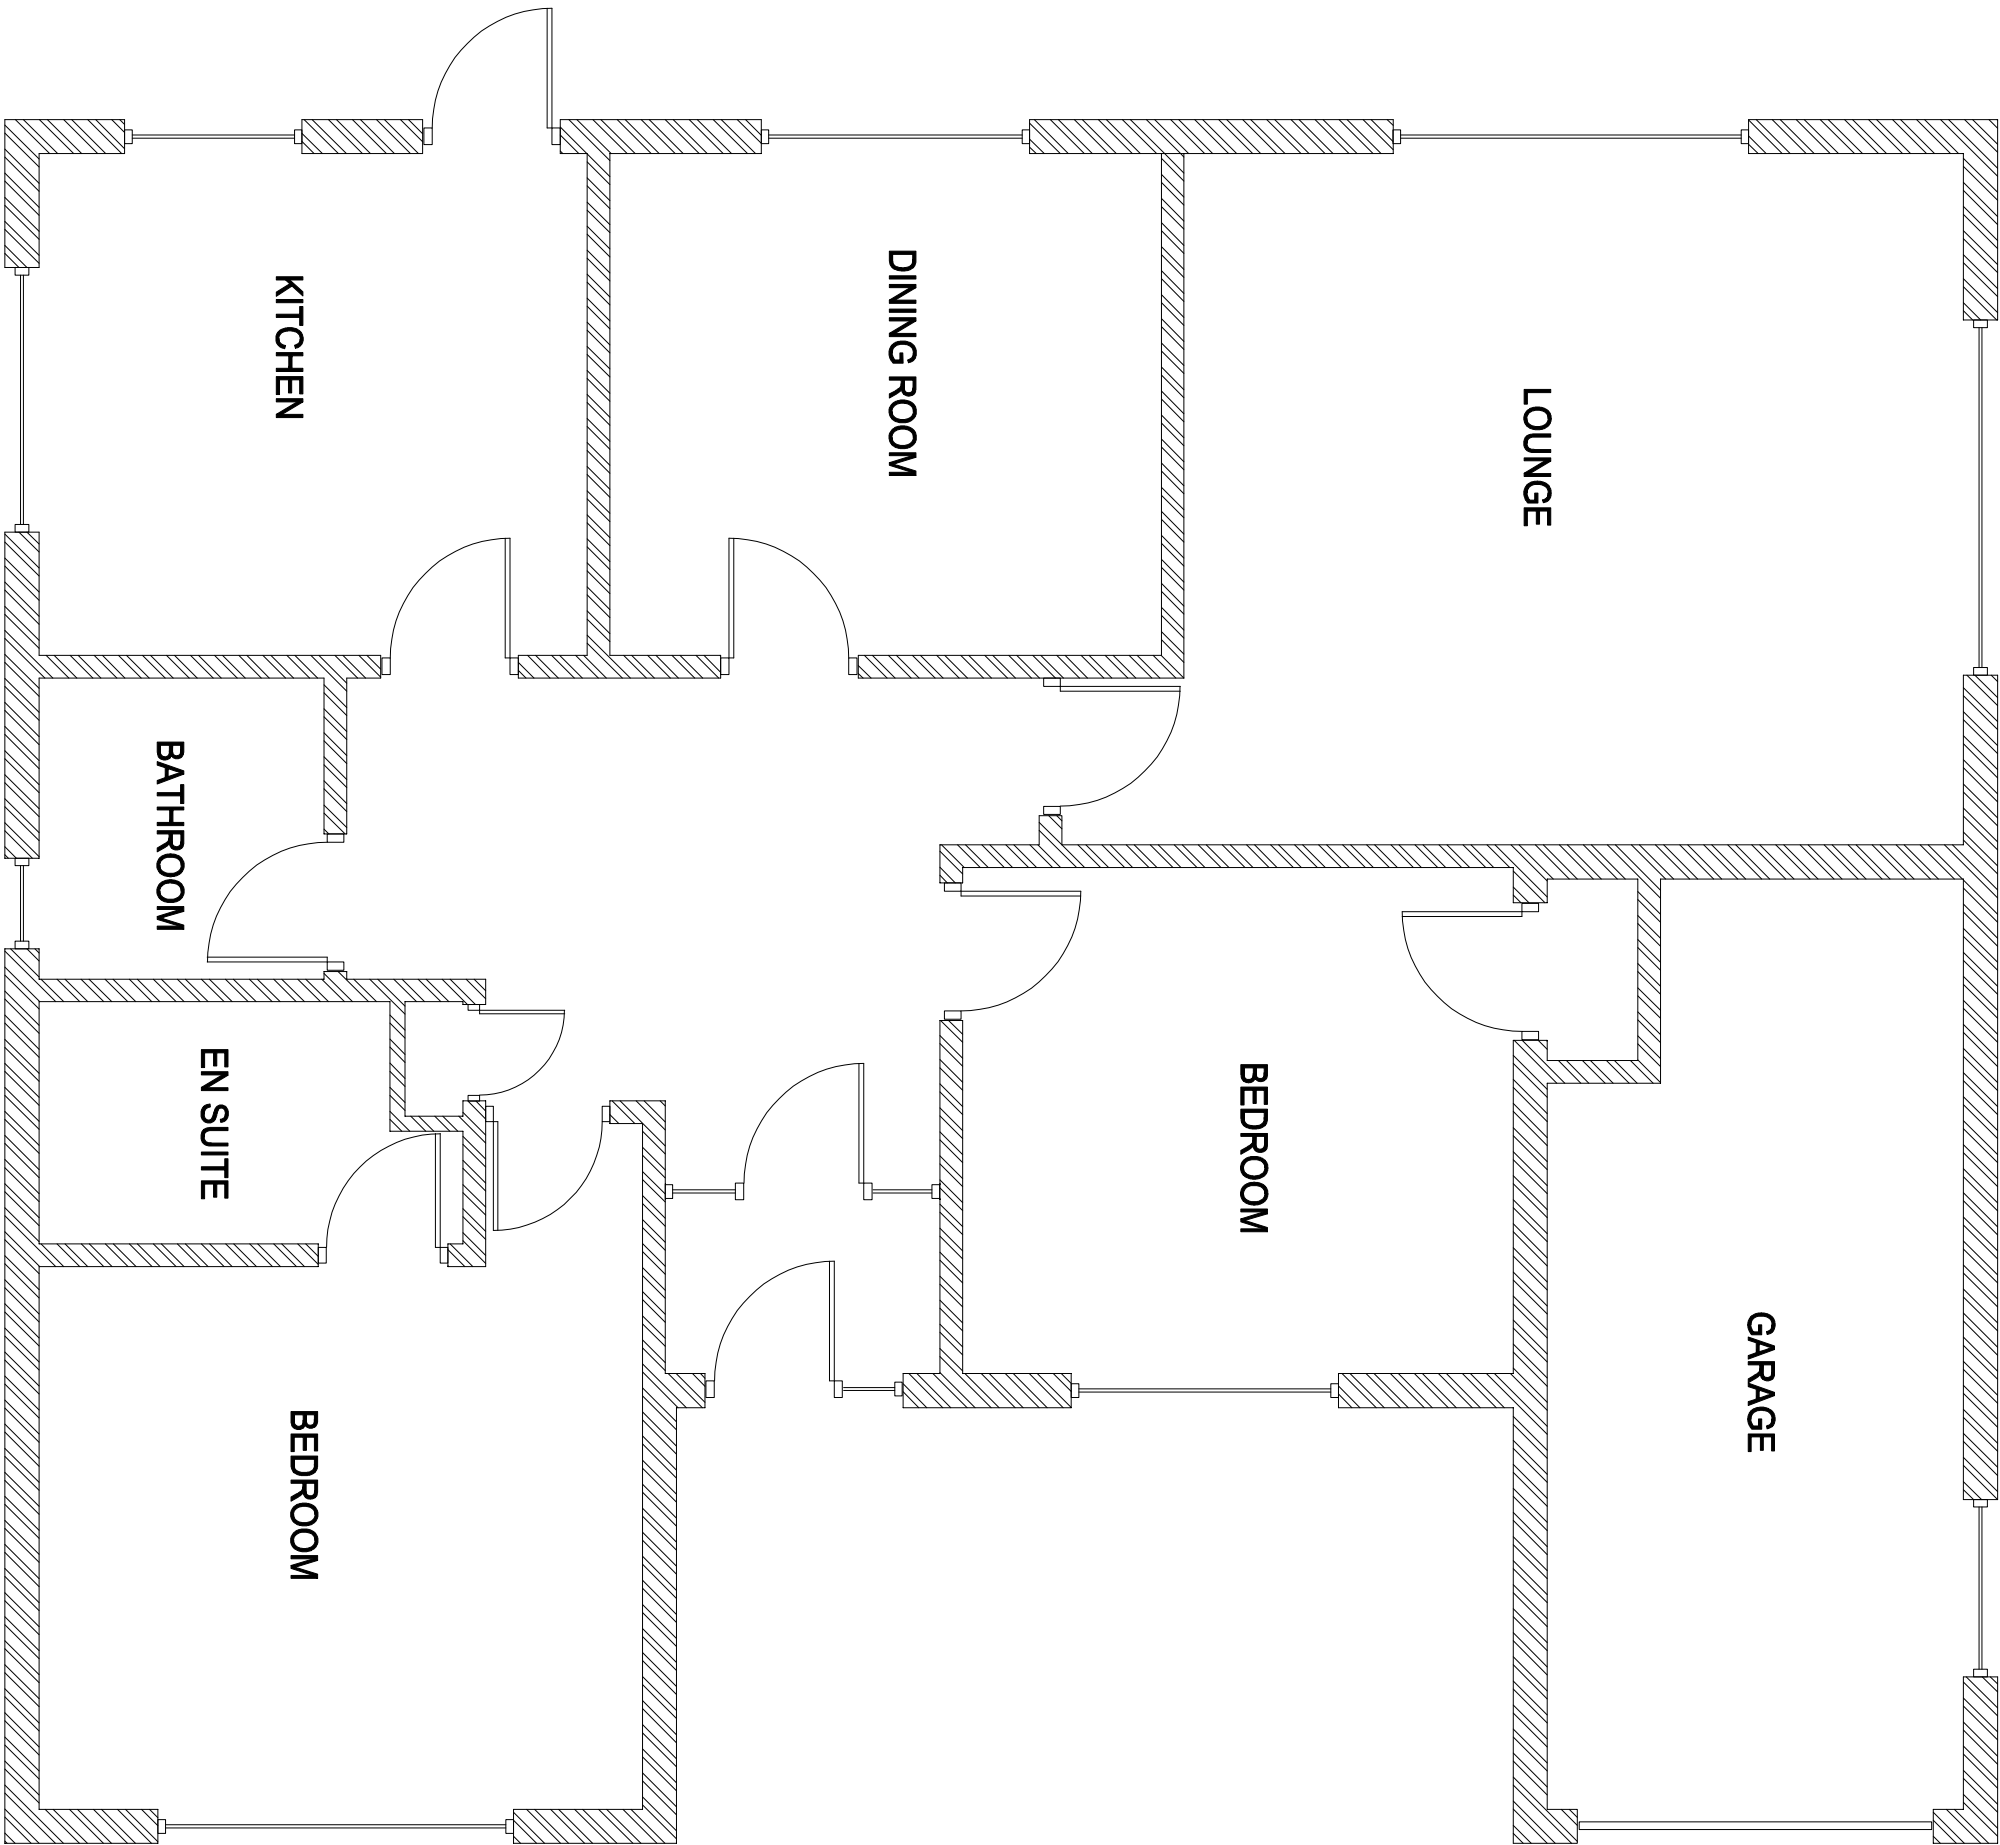

Client

Mr Dalbagh Singh Rajbans  
5 The Yews  
Gravesend, Kent  
DA12 1PA

Drawing Title

Existing Ground Floor Plan

| Description | Initial | Rev | Date |
|-------------|---------|-----|------|
|             |         |     |      |

This drawing is copyright and may not be reproduced or made use of unless expressly agreed by the Design Team  
All dimensions must be checked on site.

Drawing No.

2522-001

Revision

00

Scale 1:50@A3

Date Oct 25

Computer File No.

Project No.

Drawn By Raj Bhatti

Checked By

Coordinated By

Approved By