


EXISTING ROOF PLAN

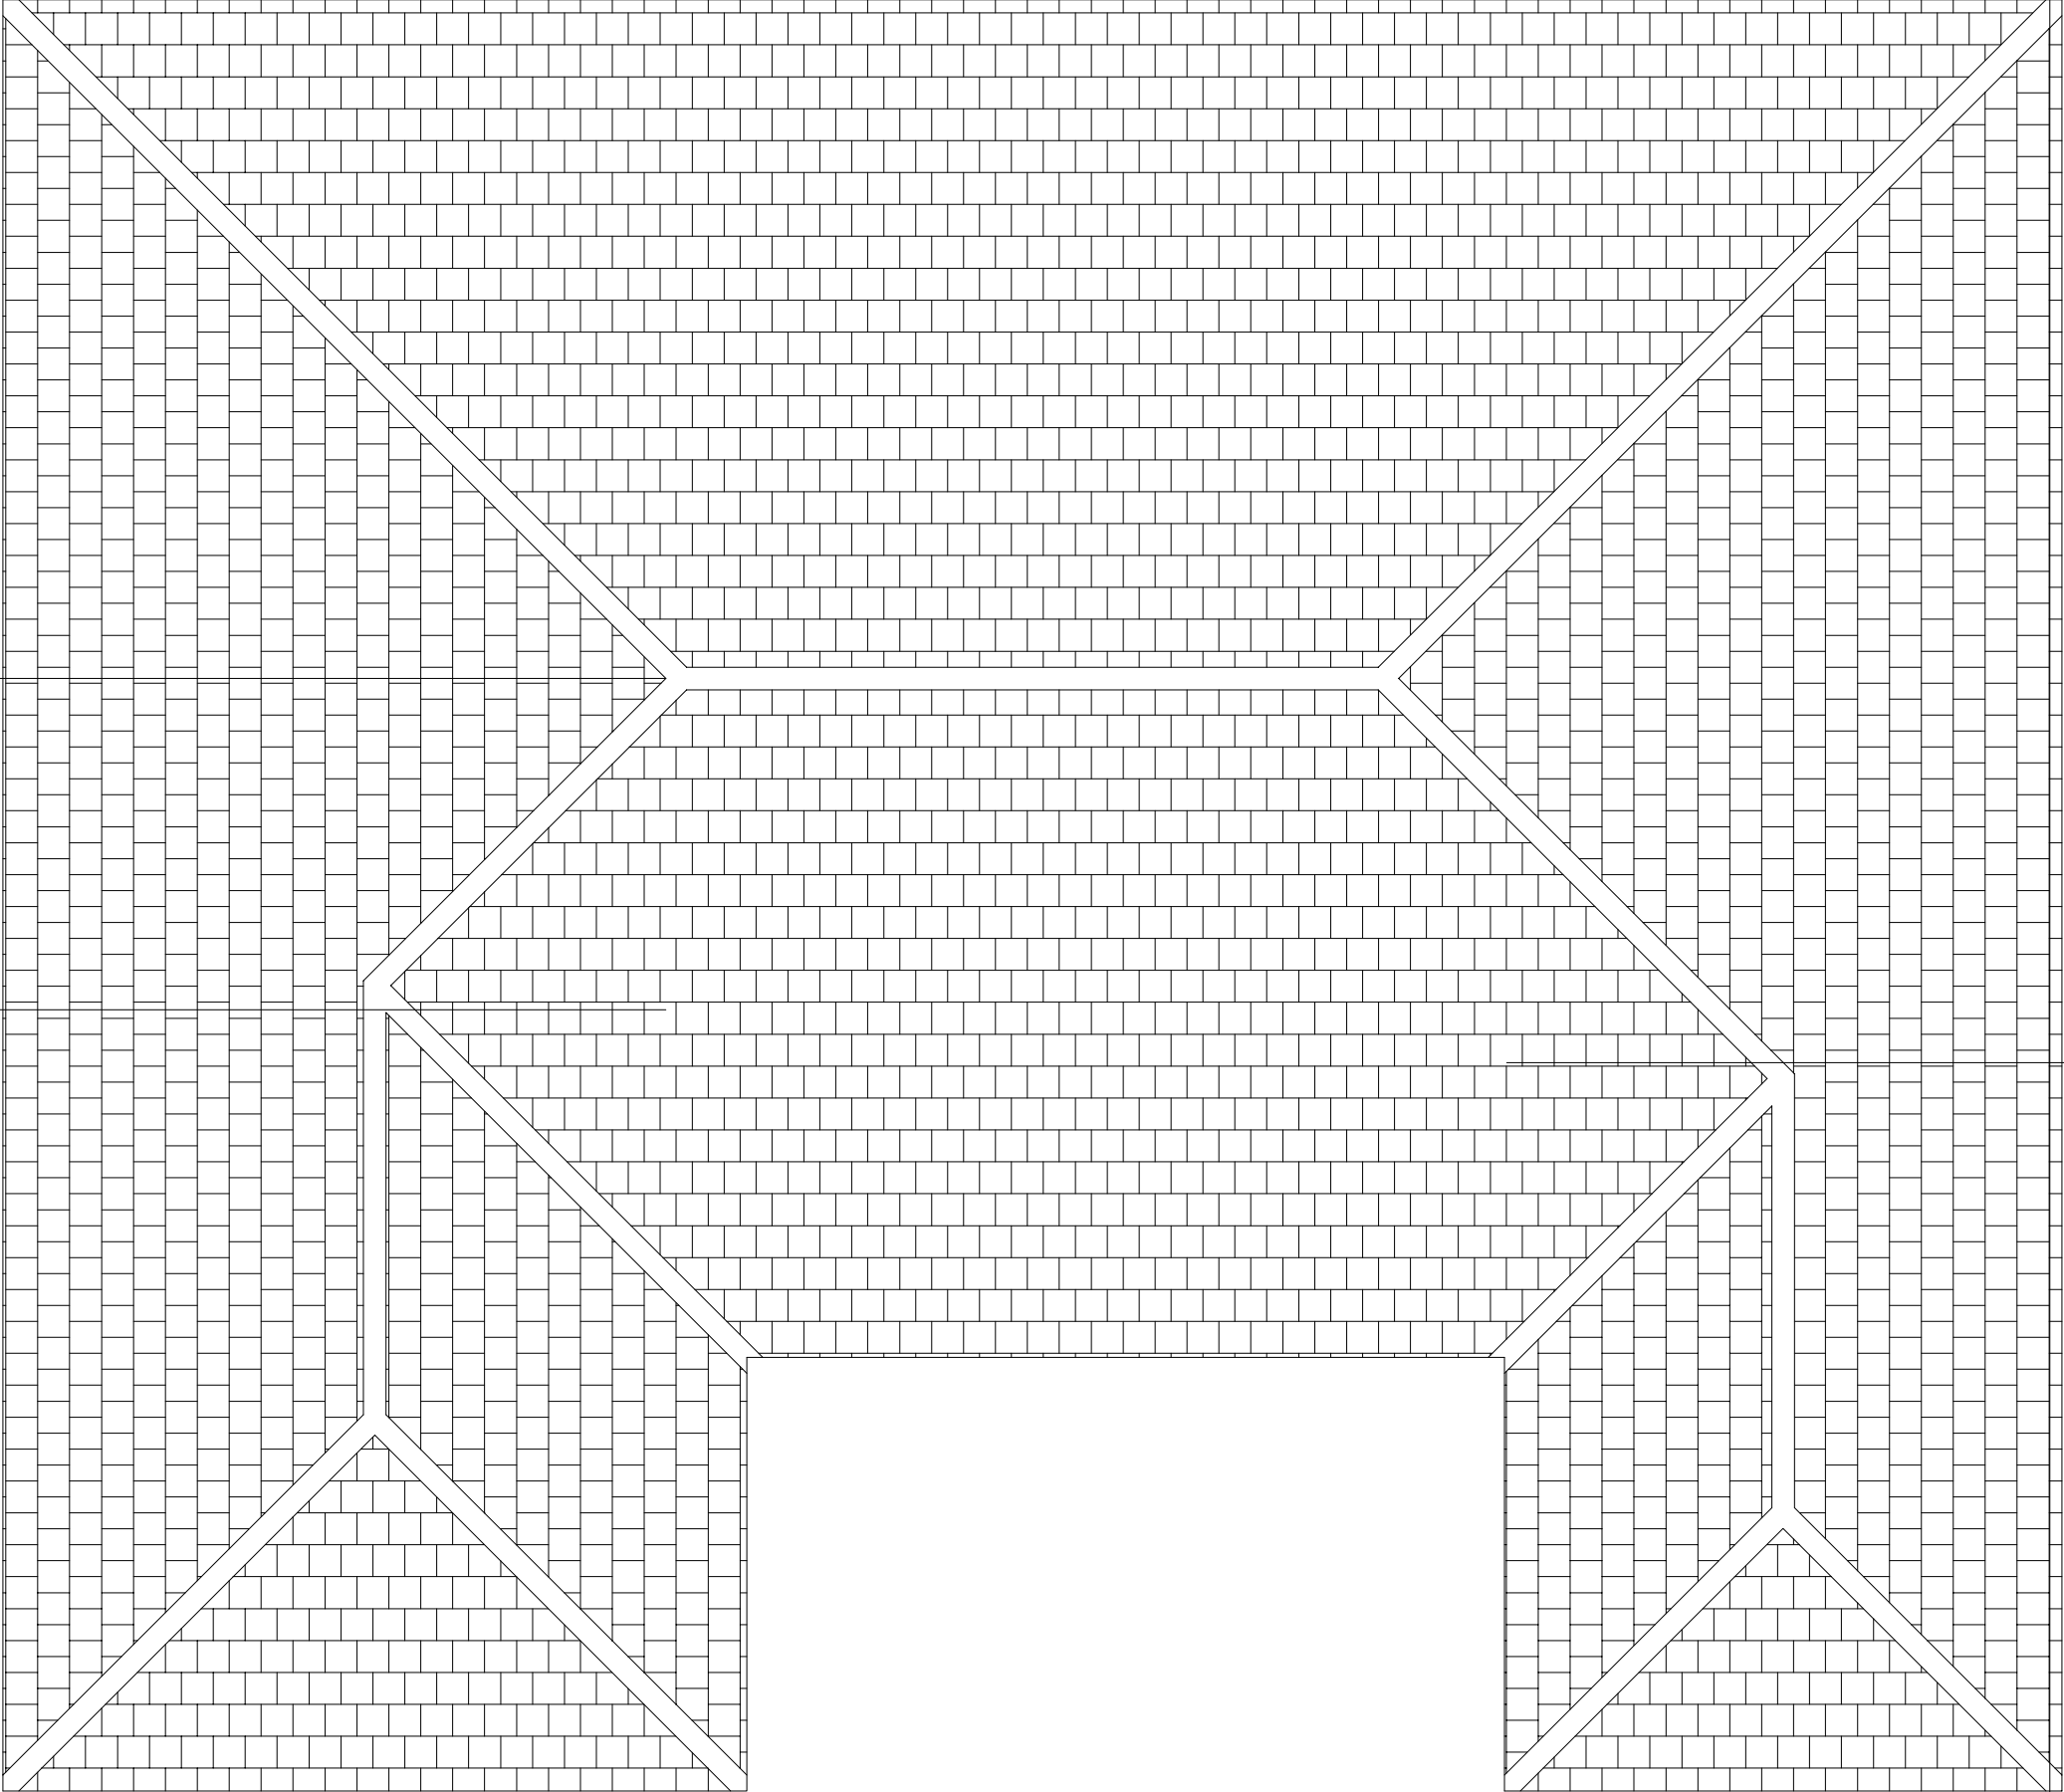

Client			
Mr Dalbagh Singh Rajbans 5 The Yews Gravesend, Kent DA12 1PA			
Drawing Title Existing Roof Plan			
Description	Initial	Rev	Date
This drawing is copyright and may not be reproduced or made use of unless expressly agreed by the Design Team All dimensions must be checked on site.			
Drawing No. 2522-002	Revision 00		
Scale 1:50@A3	Date Oct 25		
Computer File No.	Project No.		
Drawn By Raj Bhatti	Checked By		
Coordinated By	Approved By		