
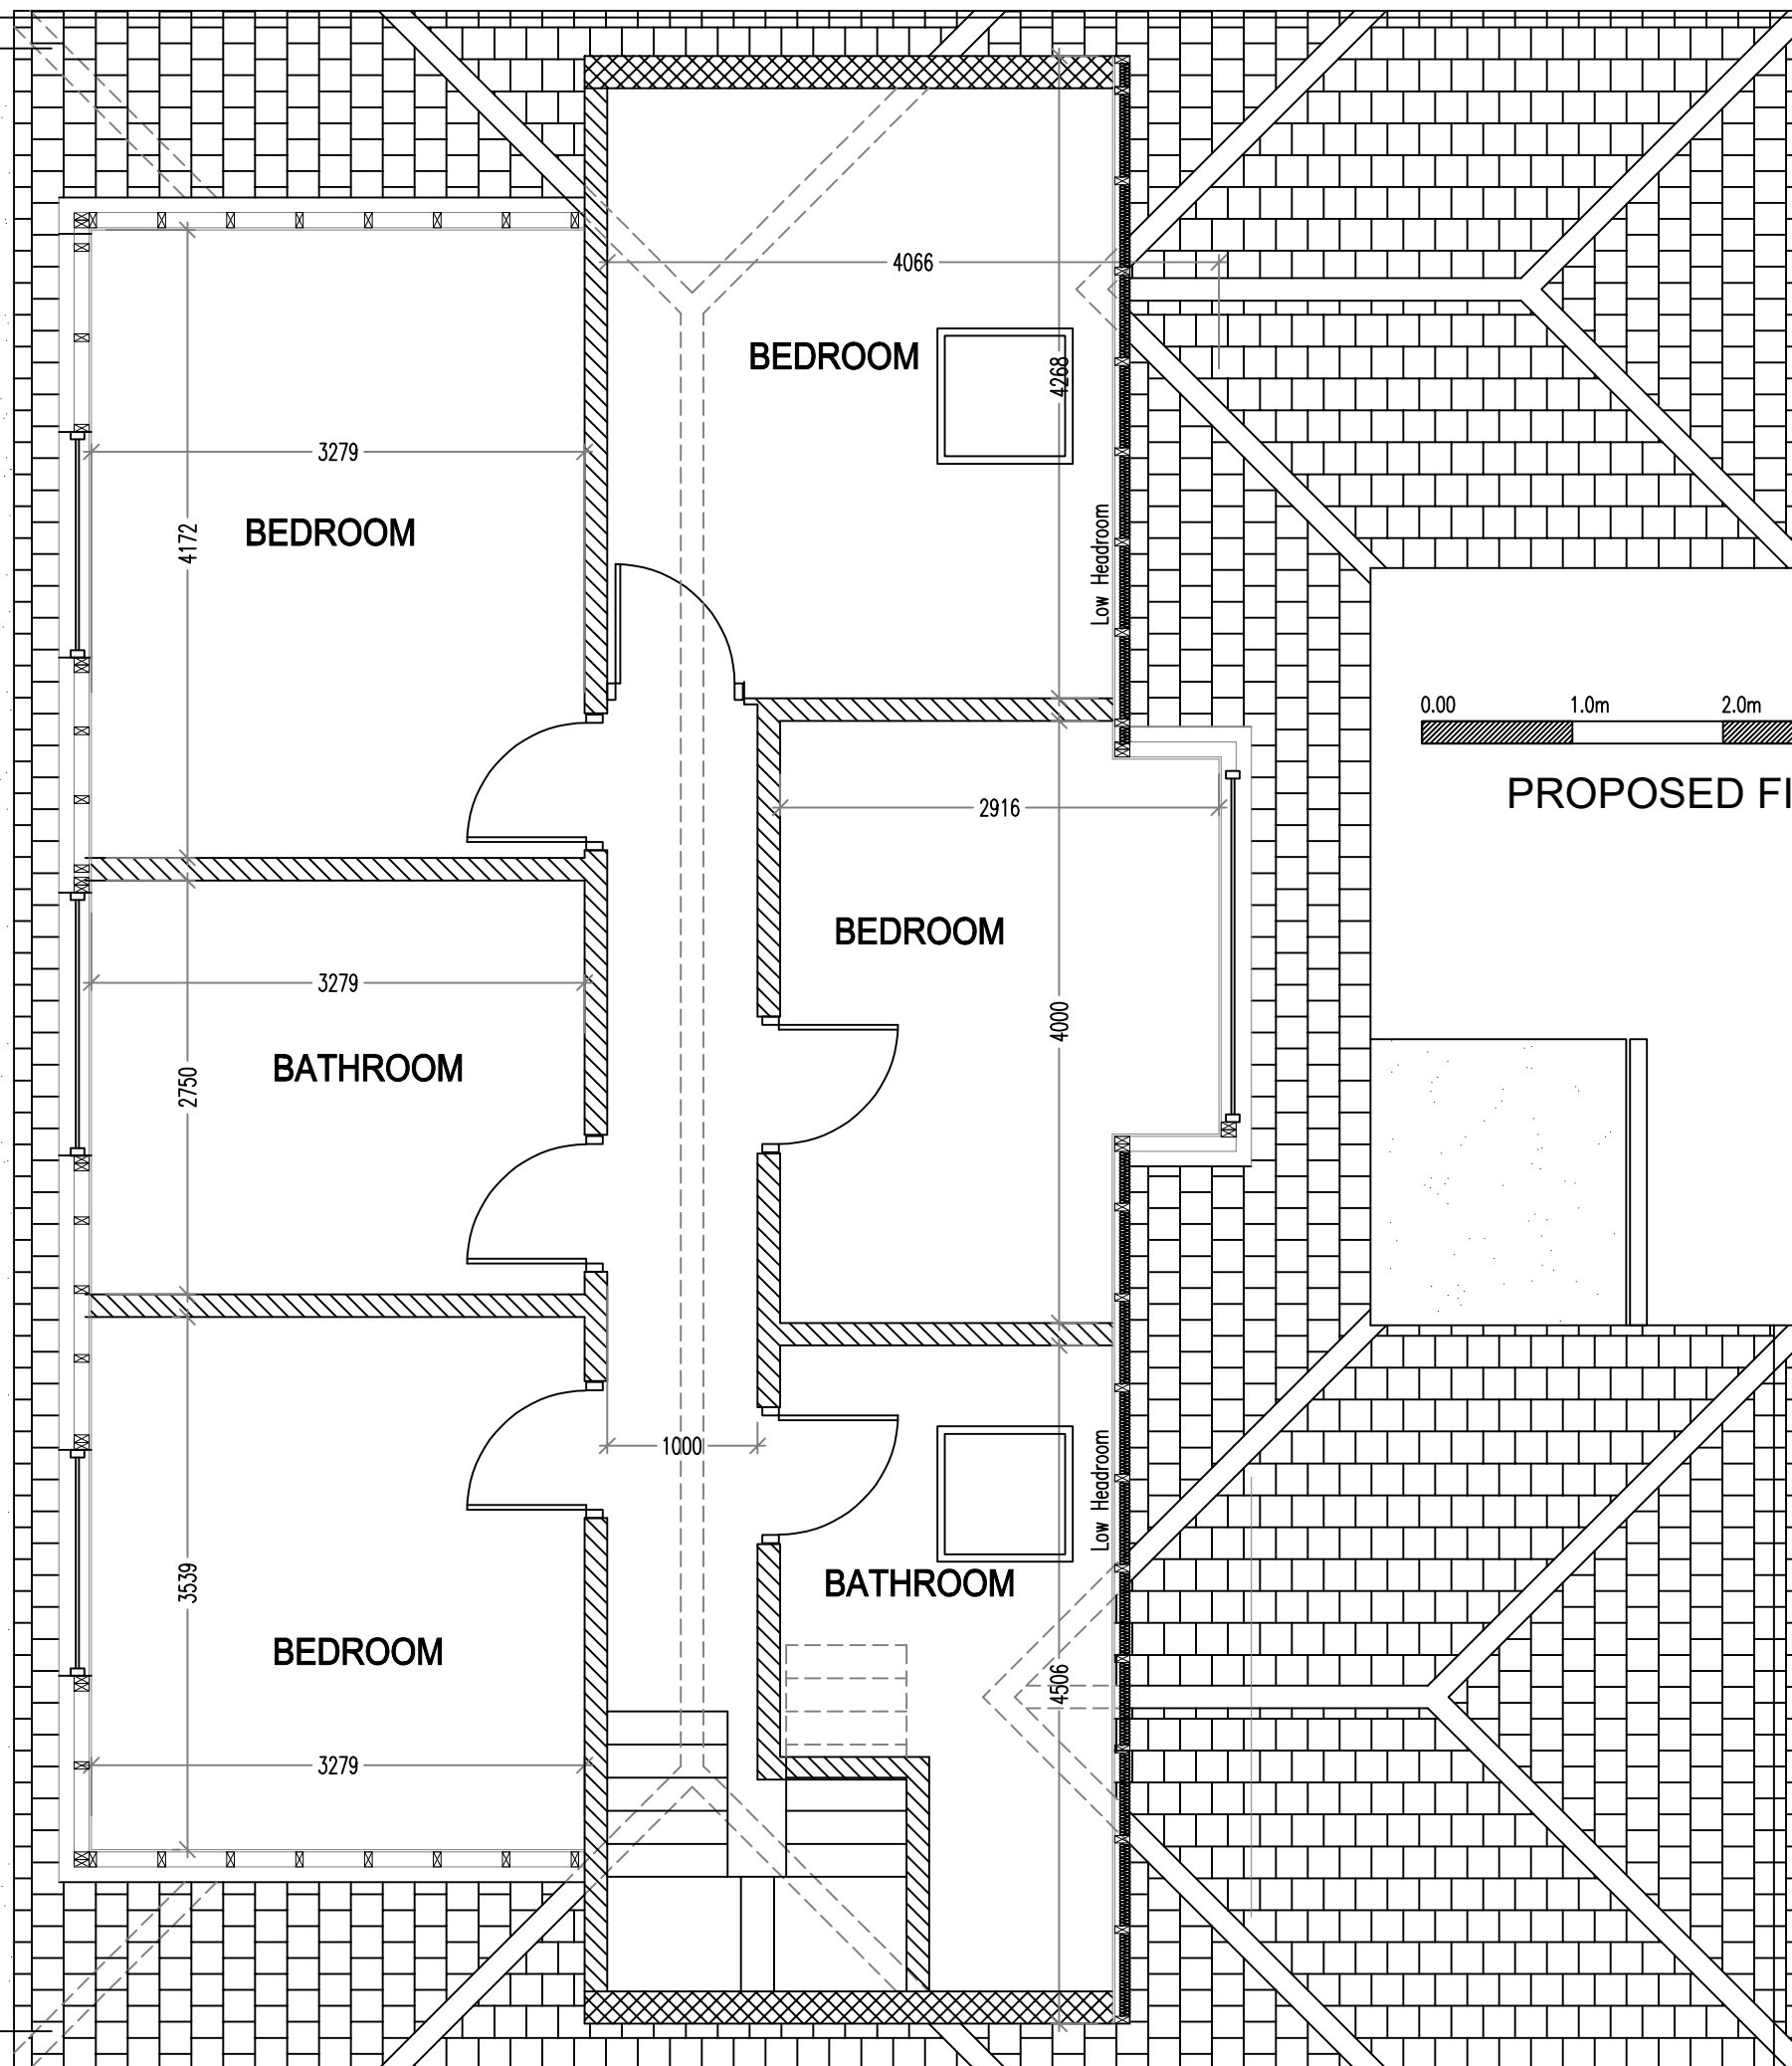
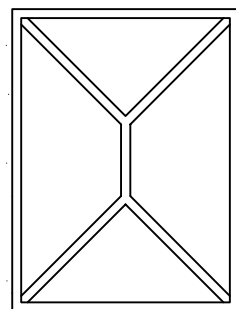


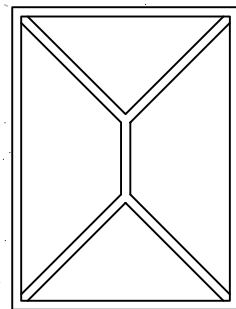

PROPOSED FIRST FLOOR PLAN

Client
Mr Dalbagh Singh Rajbans
5 The Yews
Gravesend, Kent
DA12 1PA

Drawing Title
Proposed First Floor Plan

Revised planning	RB	01	Jan 25
Description	Initial	Rev	Date

This drawing is copyright and may not be reproduced or used of unless expressly agreed by the Design Team
All dimensions must be checked on site.

Drawing No.	Revision
2522-005	01

Scale	Date
1:50@A3	Oct 25

Computer File No.

Drawn By Raj Bhatti

Scale 1:50@A3