



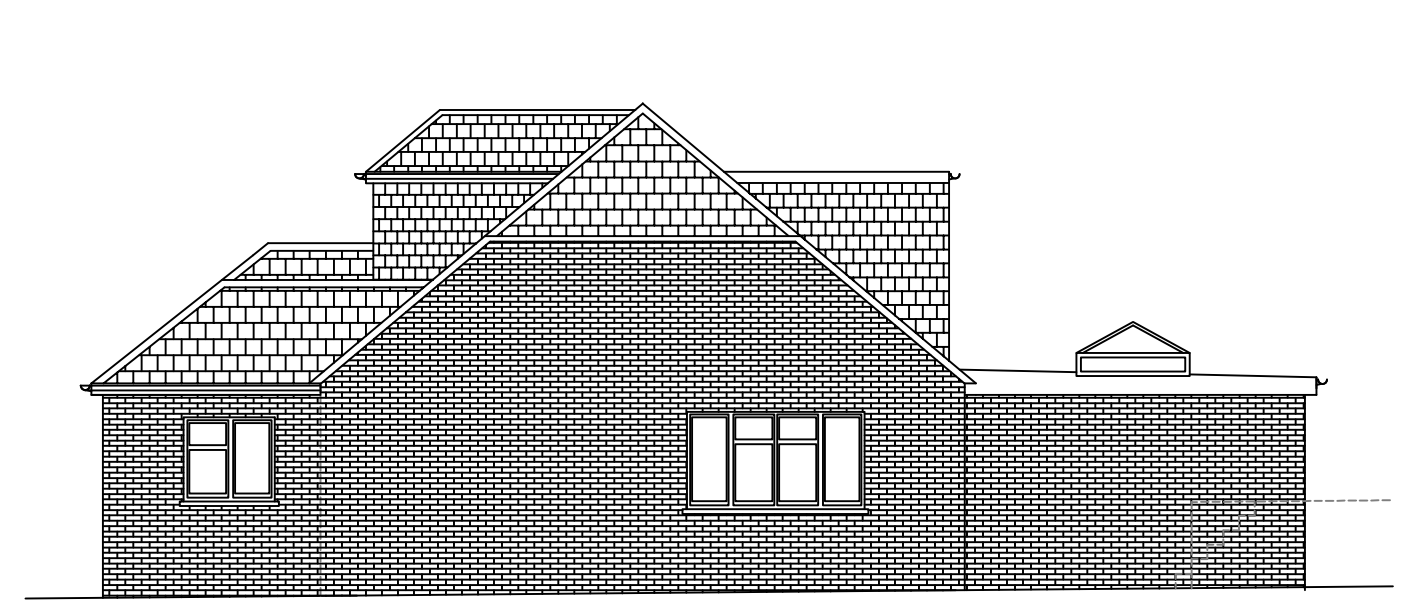

PROPOSED SIDE ELEVATION

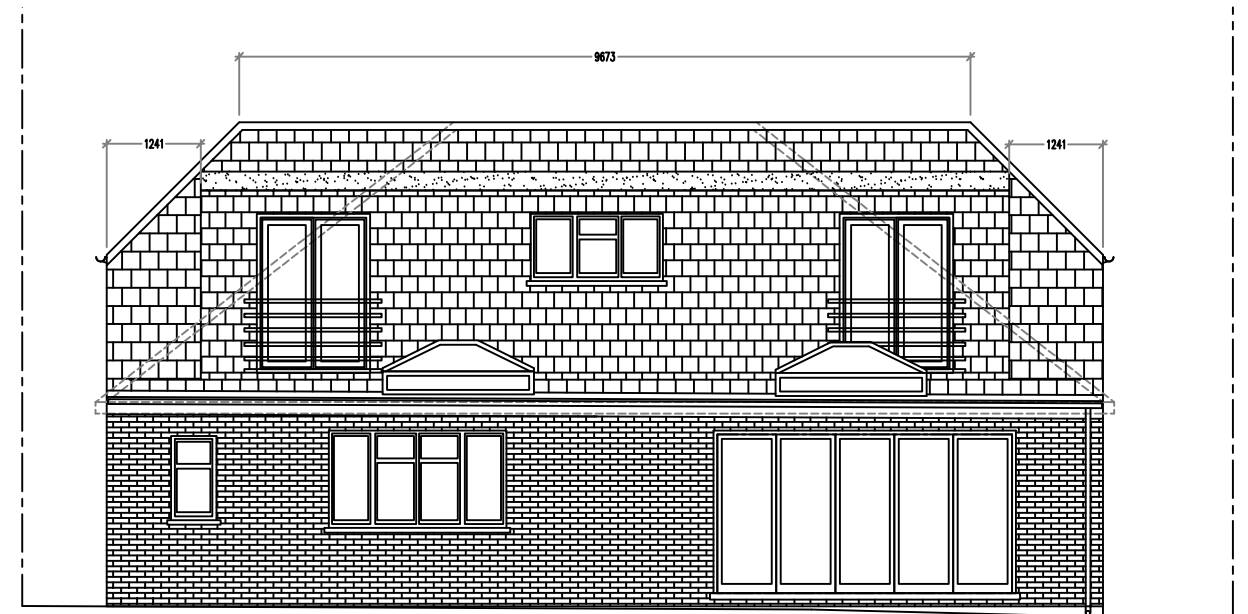

PROPOSED REAR ELEVATION



	Client Mr Dalbagh Singh Rajbans 5 The Yews Gravesend, Kent DA12 1PA	Drawing Title Proposed Elevations					Drawing No.	Revision	
							2522-007	01	
							Scale 1:100@A3	Date Oct 25	
							Computer File No.	Project No.	
							Drawn By Raj Bhatti	Checked By	
							Coordinated By	Approved By	
			Revised planning	RB	01	Jan 25			
			Description	Initial	Rev	Date			
			This drawing is copyright and may not be reproduced or made use of unless expressly agreed by the Design Team All dimensions must be checked on site.						