




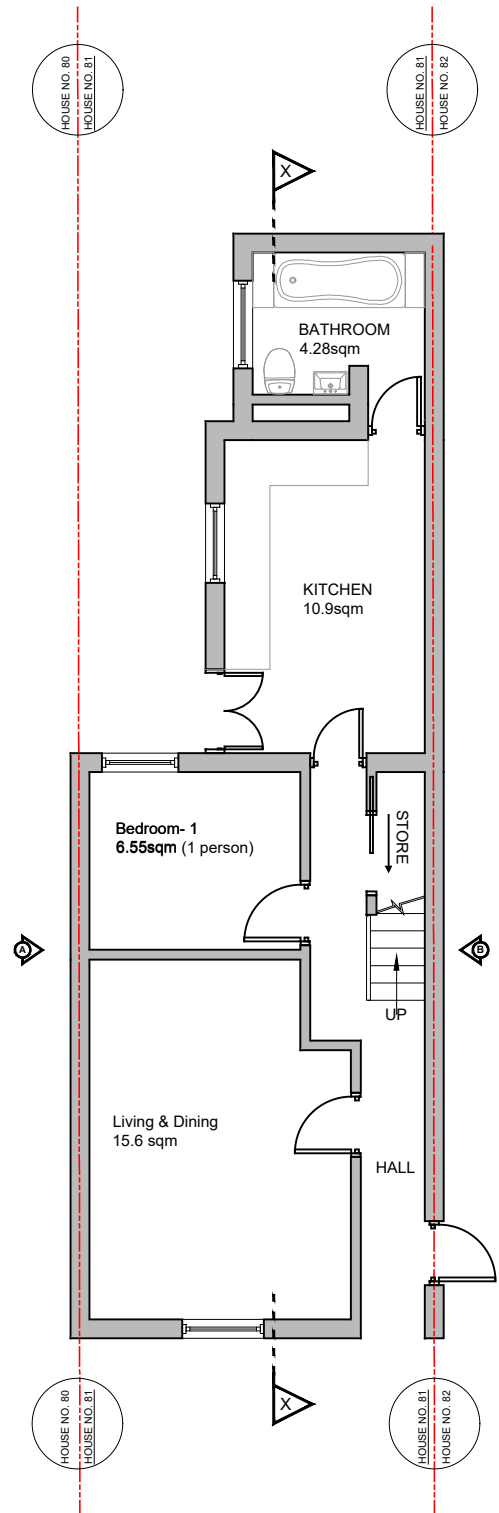

**PROPOSED GROUND
FLOOR PLAN**

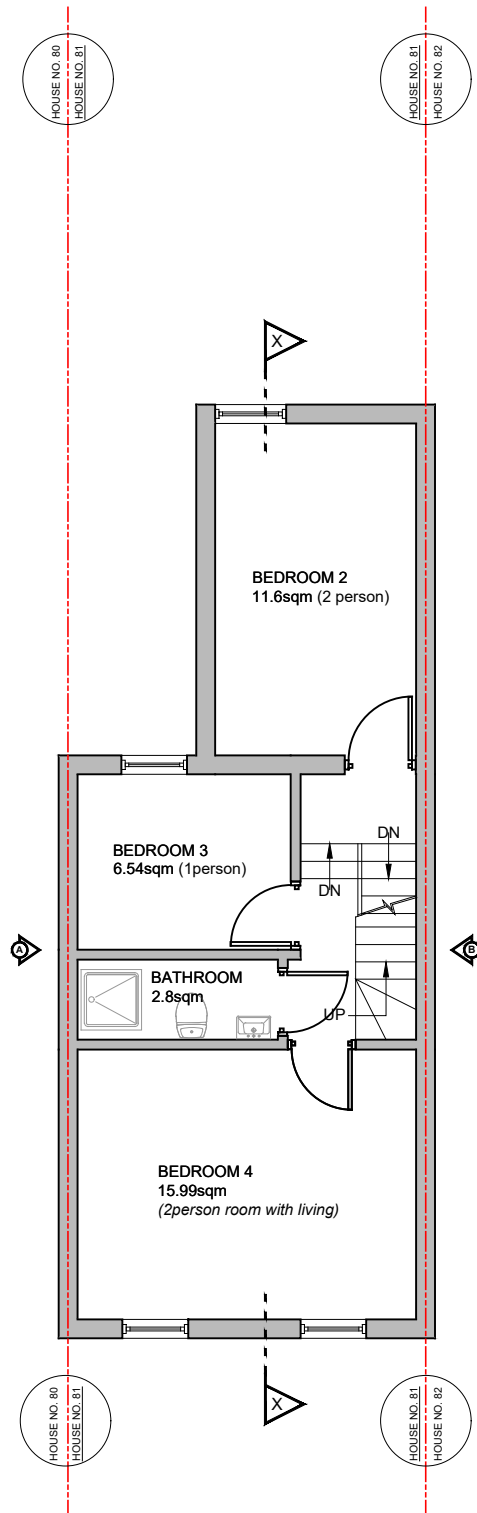

**PROPOSED FIRST
FLOOR PLAN**

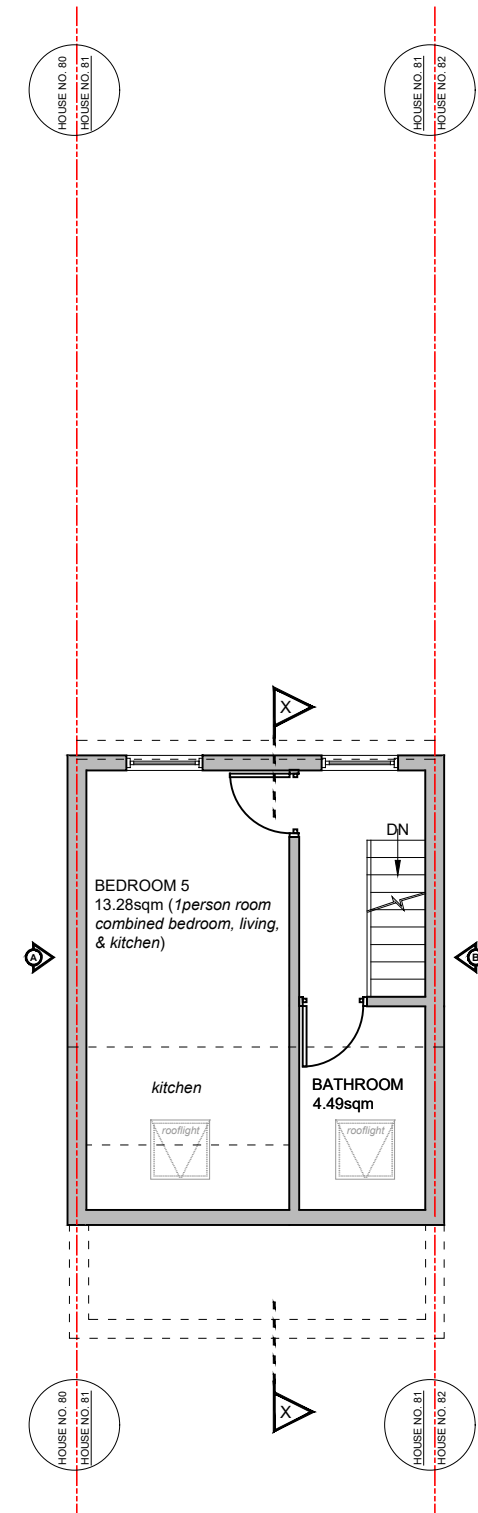

**PROPOSED LOFT
FLOOR PLAN**

COPYRIGHT: The contents of this drawing may not be reproduced in whole or in part without express written consent of Redmatton Designs

Drawings to be read in conjunction with relevant drawing and specs. Drawings can only be scaled for planning purposes. Drawings not to be scaled, figured dimensions only for construction and any other purpose. Any discrepancies are to be pointed to the Agent/Engineer/Contractor. The agent is not liable for any faults not raised. Drawings not to be scaled for land transfer purposes.

SCALE: A3@1:100

DATE: 23-11-2025



SITE:

81 PEACOCK STREET,
GRAVESEND
DA12 1EG

DRAWING TITLE:

PROPOSED FLOOR PLANS

PROJECT NO:

RD.26003

DRAWING NO:

A103

REVISION



**REDMATTON
DESIGNS**

ARCHITECTURE | STRUCTURE | INTERIORS
website: www.redmattondesigns.com
email: info@redmattondesigns.com
phone: 07741888742