


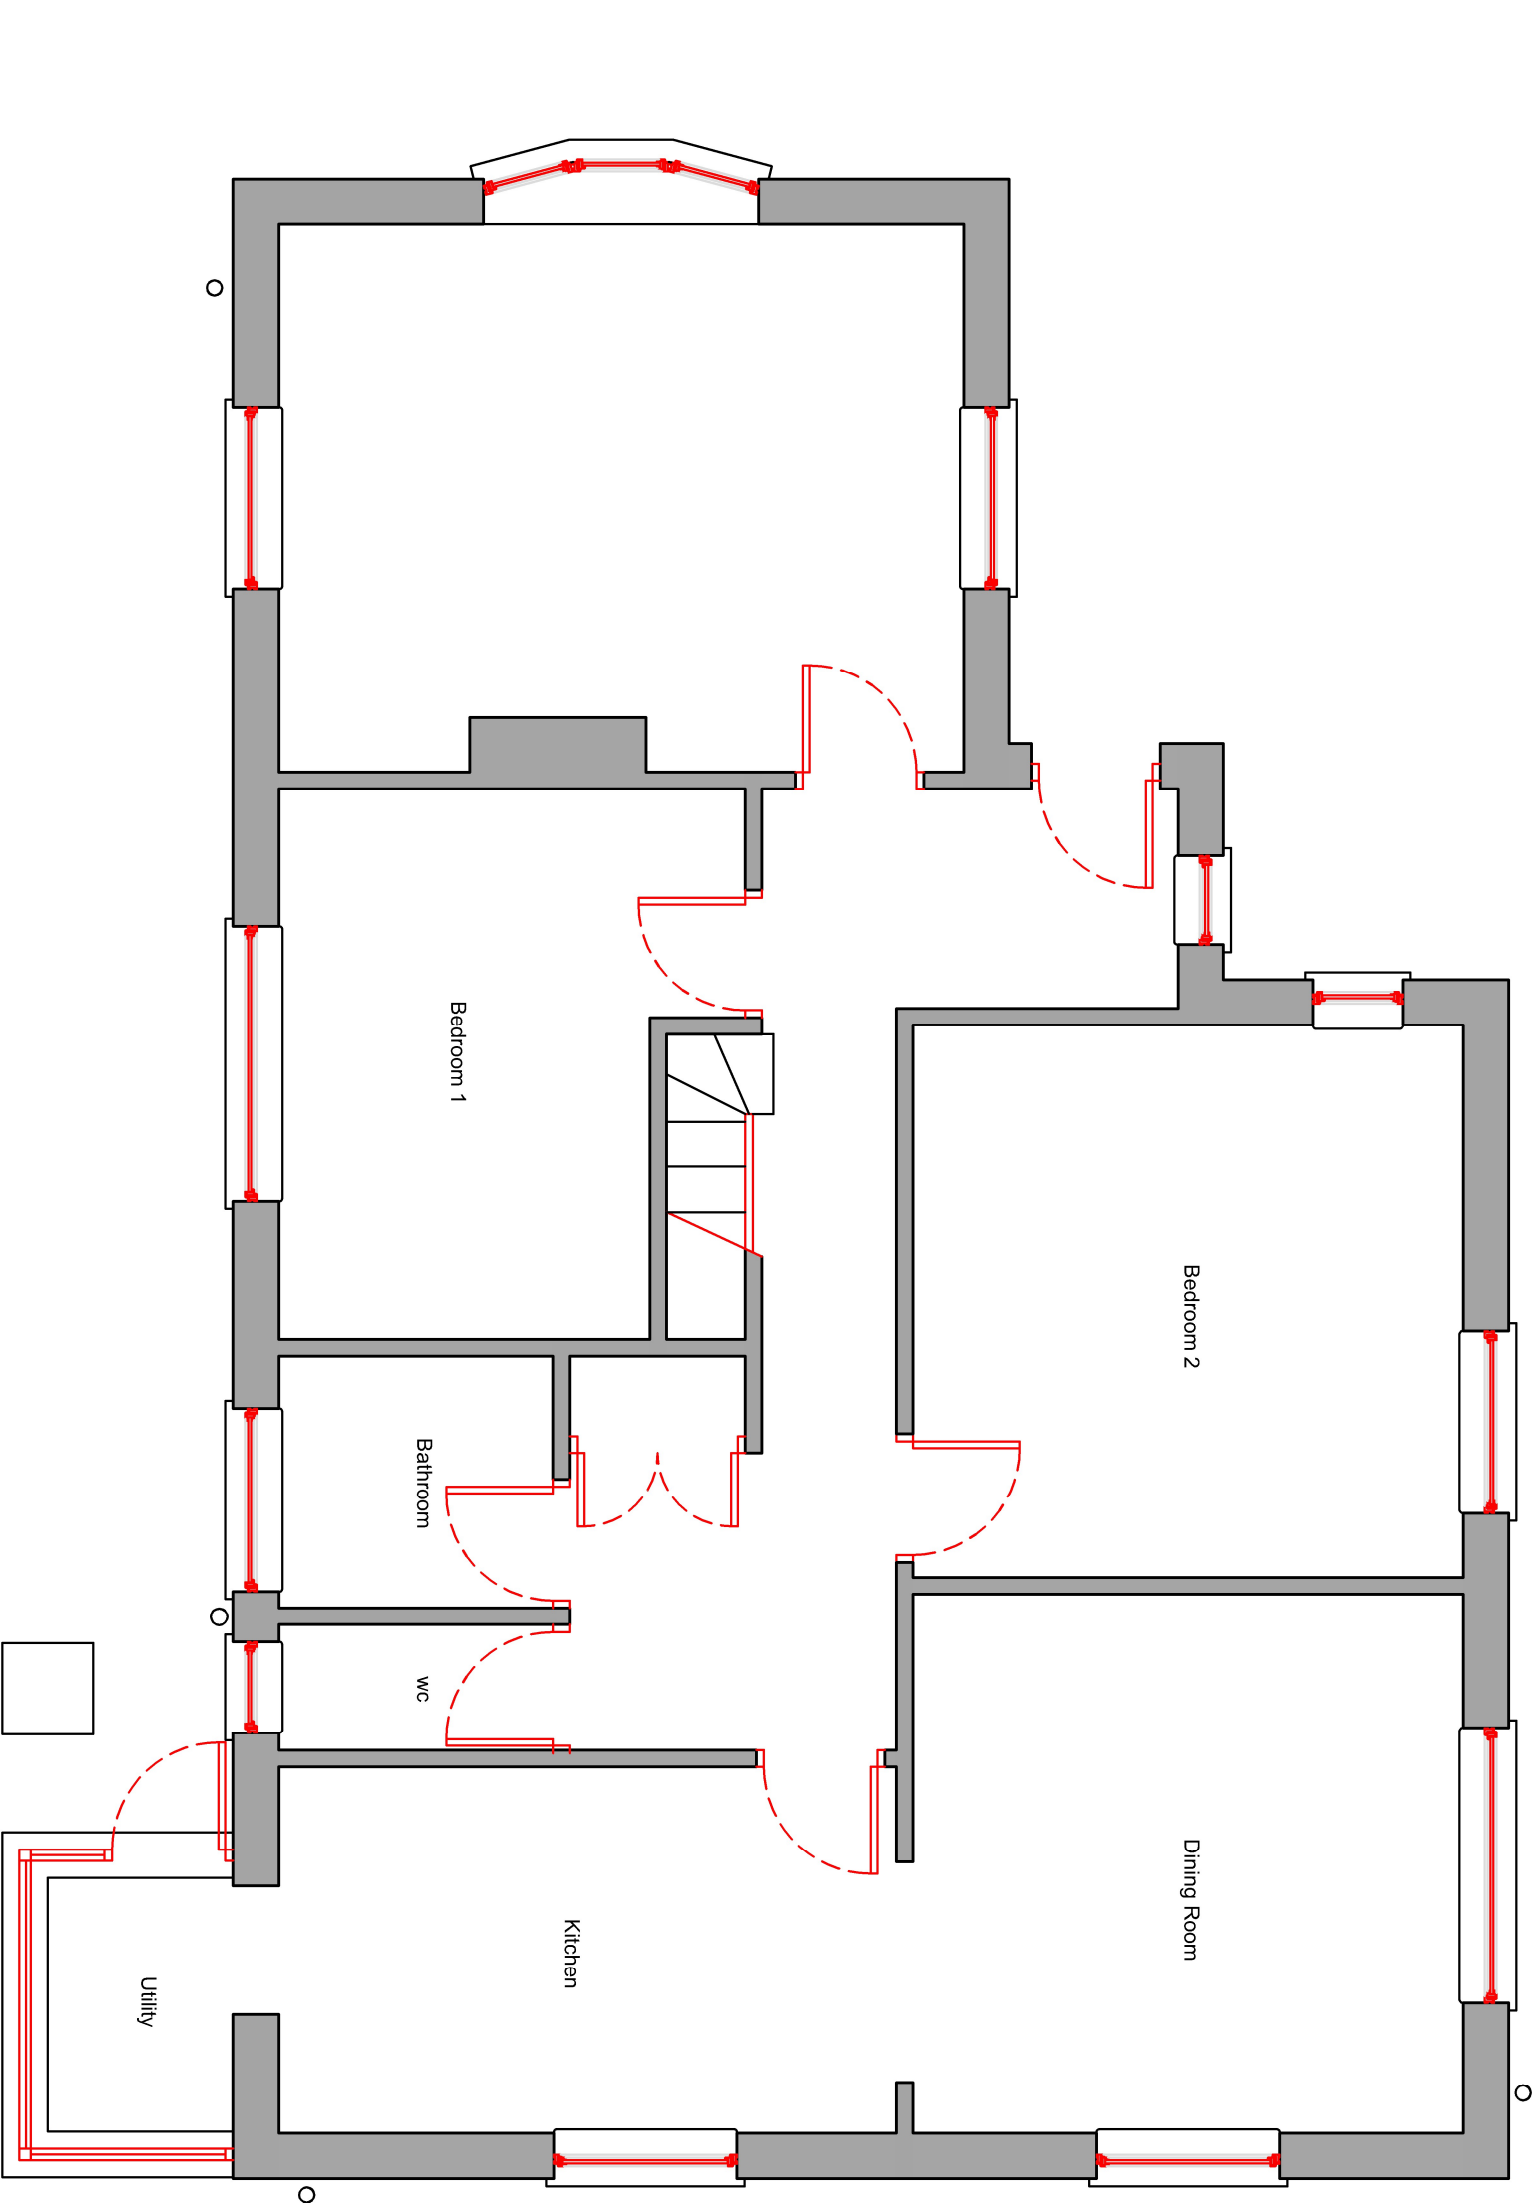

EXISTING GROUND FLOOR PLAN

David Mills Chartered Architect
RIBA #

3 Kings Cottages, Pinn Common, Pinn, Swale, TN13 5LX. Tel: 07525 86029 -
david@dmarchitect.co.uk - www.dmachitect.co.uk

CLIENT

Mr and Mrs Burridge

PROJECT

34 Hadley Close, Meopham
Kent DA13 0NX

DRAWING

Existing Ground Floor Plan

Scale

1:50@A3

Date

09-01-2025

Dwg No

M/551/E02