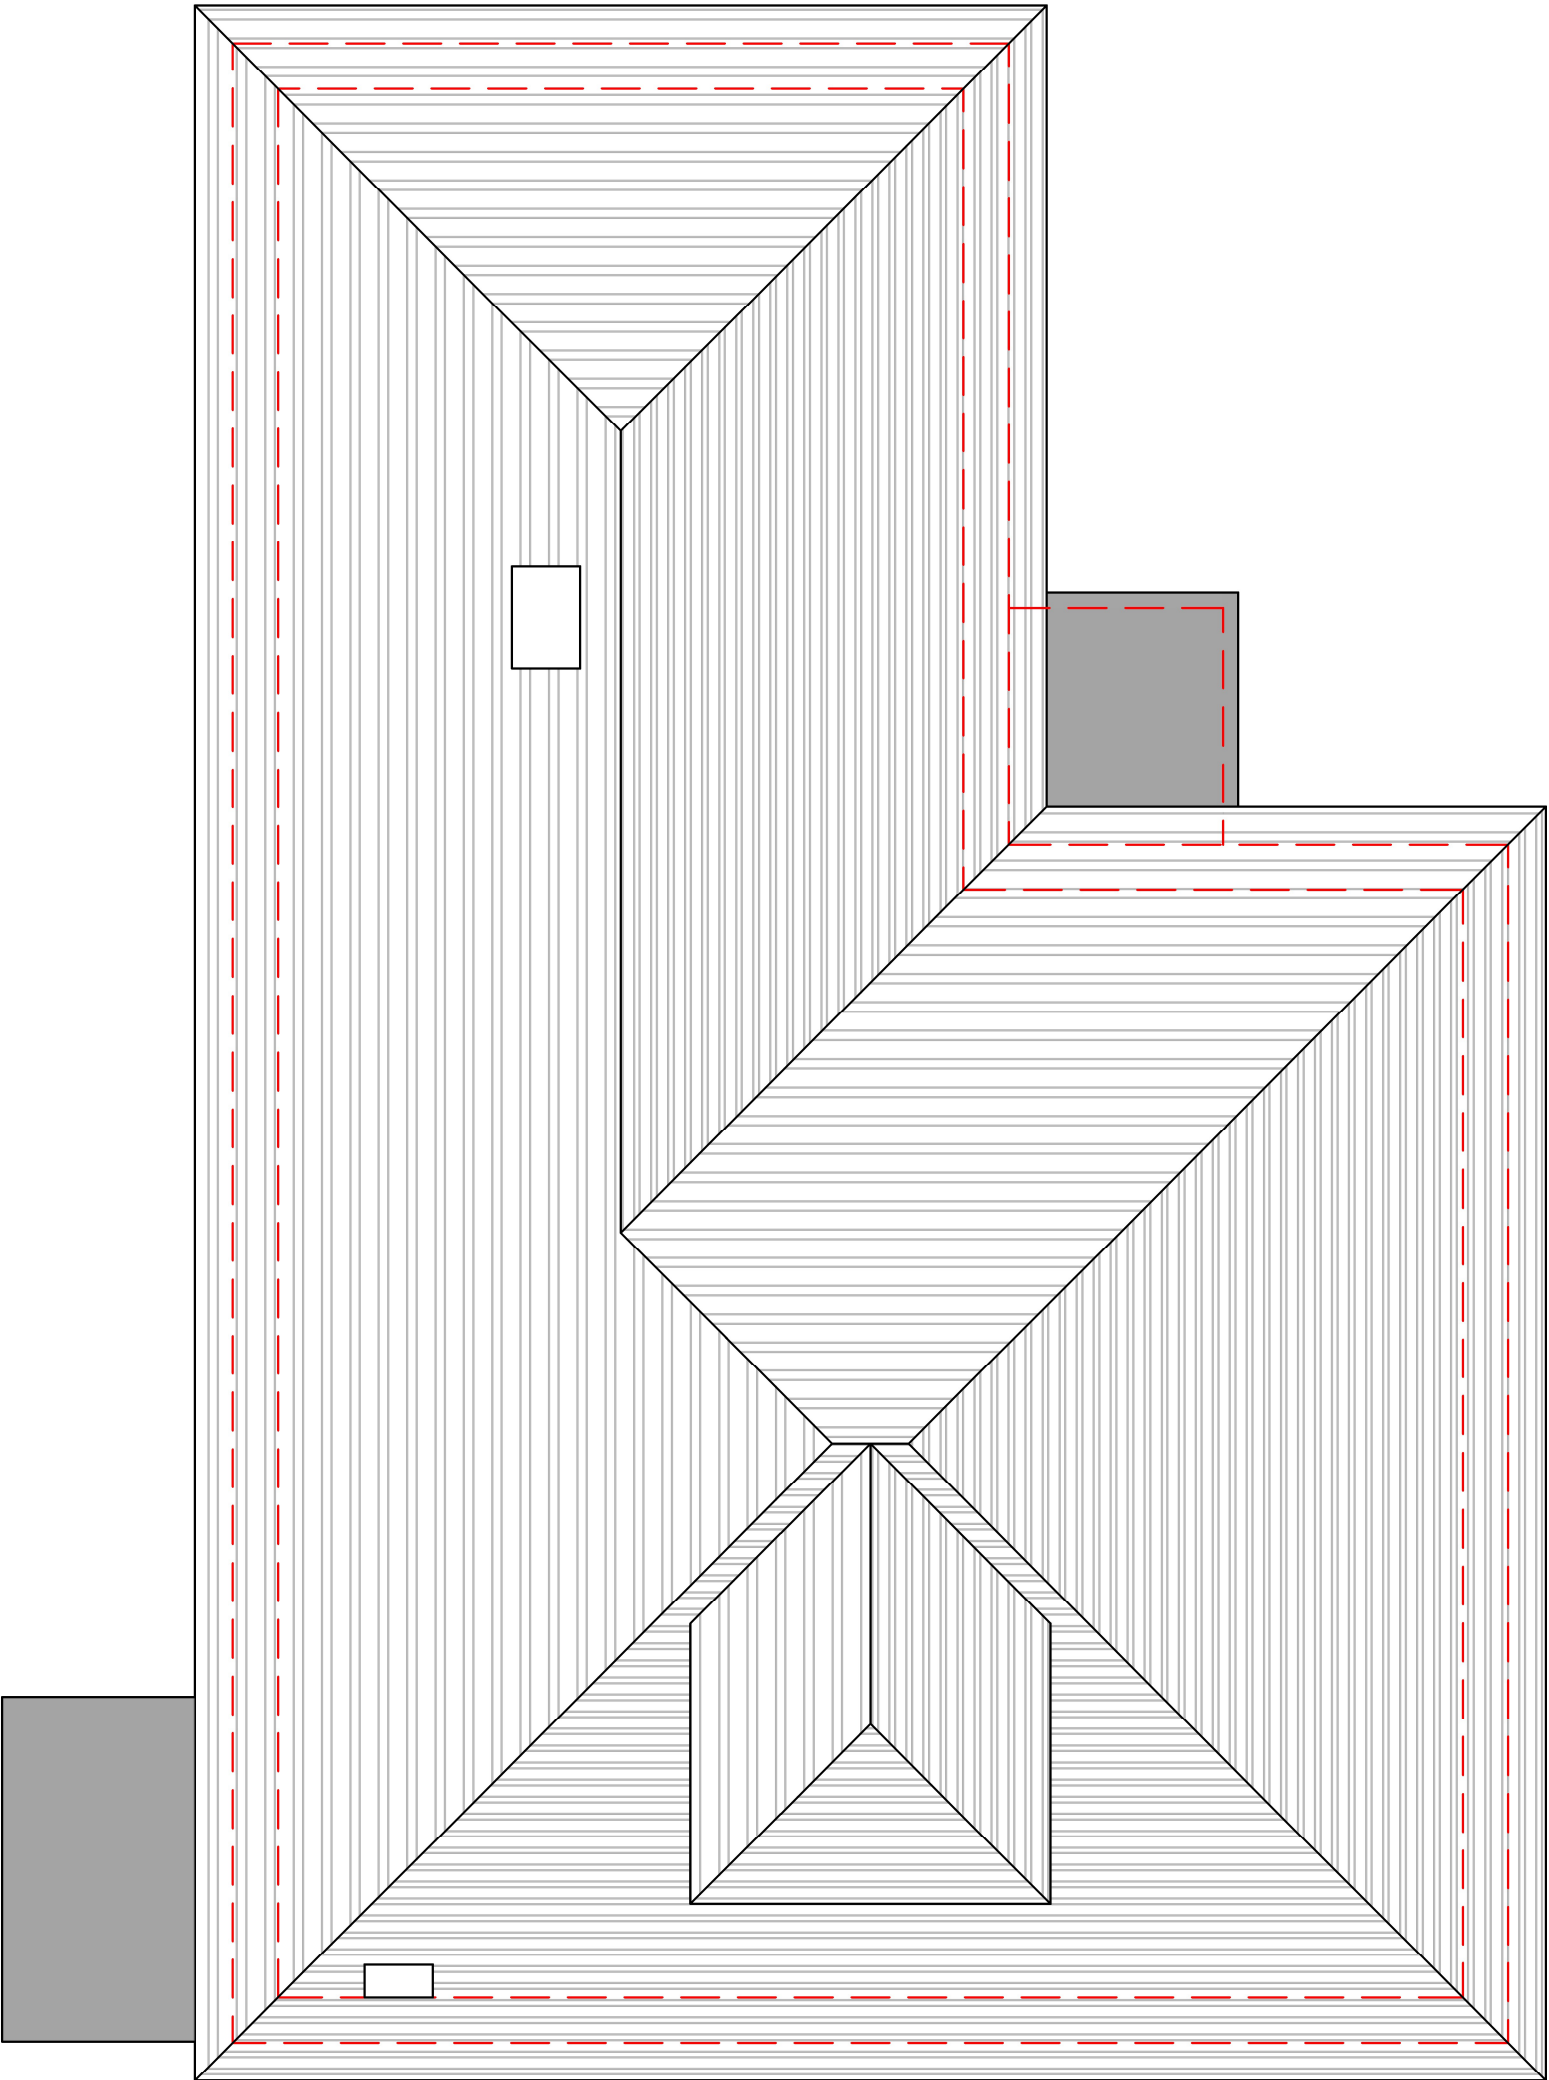


EXISTING ROOF PLAN

David Mills Chartered Architect
RIBA #

3 Kings Cottages, Platt Common, Platt, Swereola TN15 6LX, Tel: 07525 863029 -
david@dmarchitect.co.uk - www.dgmarchitect.co.uk

CLIENT

Mr and Mrs Burridge

PROJECT

34 Hadley Close, Meopham
Kent DA13 0NX

DRAWING

Existing Roof Plan

Scale

1:50@A3

Date

09-01-2025

Dwg No

M551/E04