


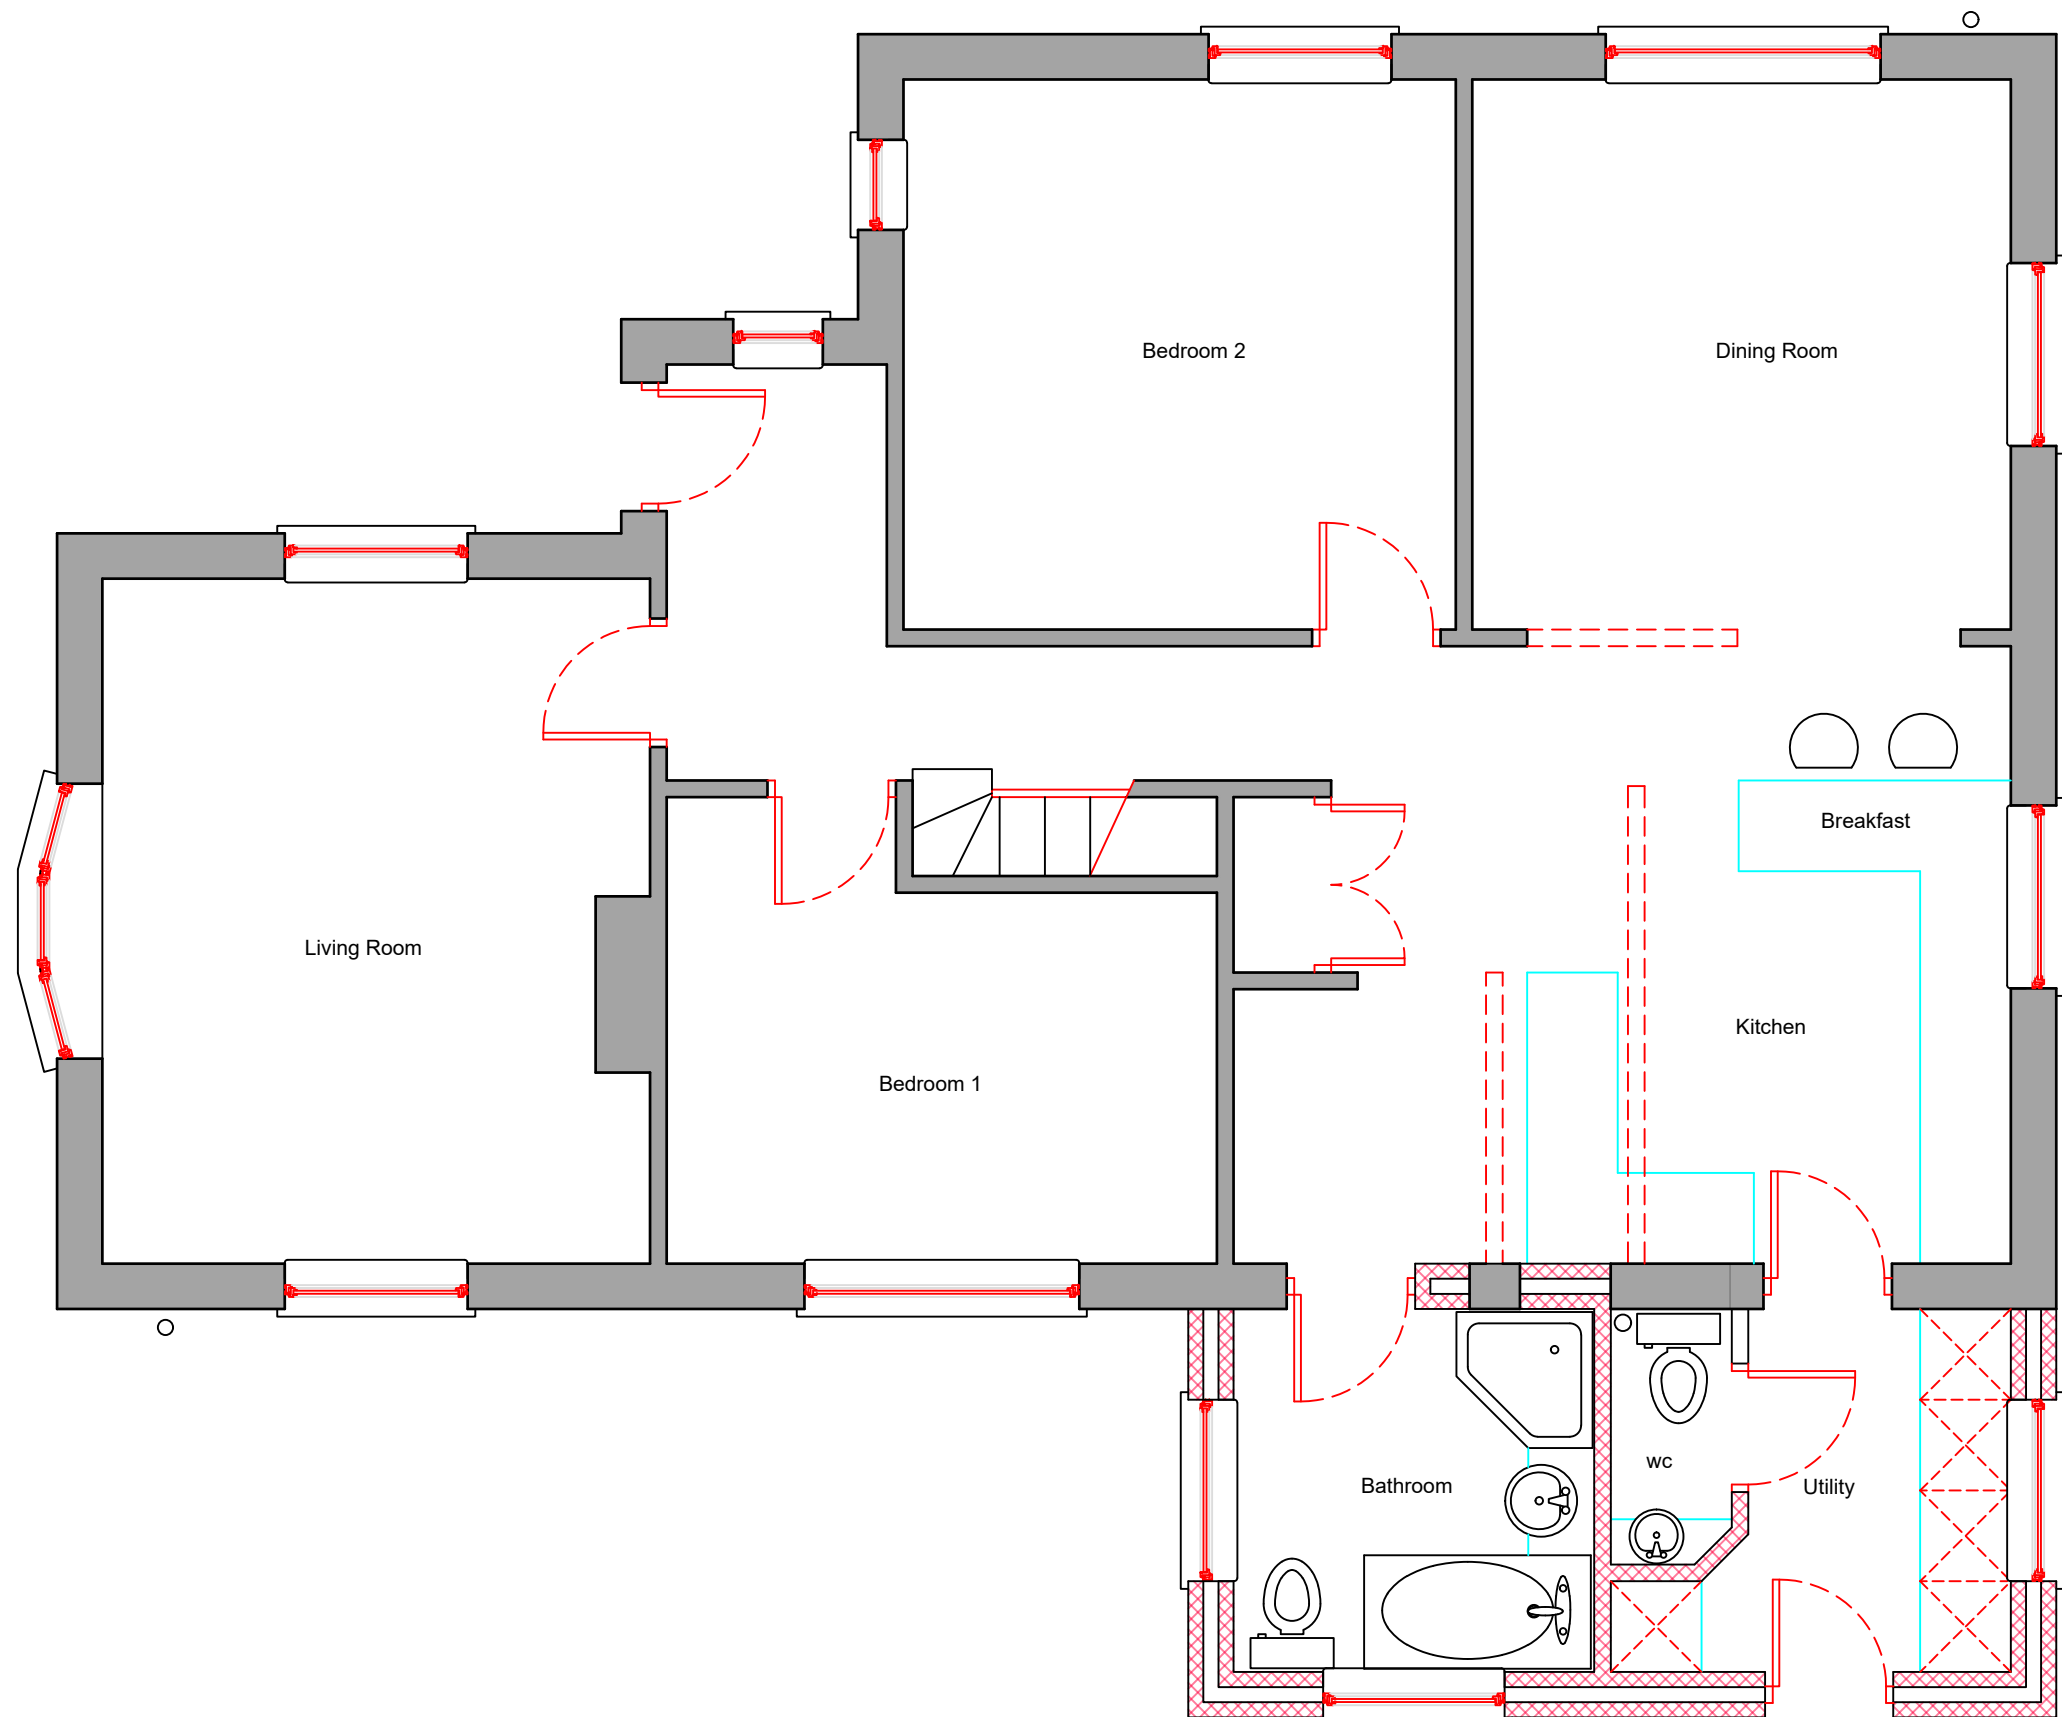

PROPOSED GROUND FLOOR PLAN



David Mills Chartered Architect
RIBA #
3 Mays Cottages, Platt Common, Platt, Sevenoaks TN15 8JX - Tel: 07525 863029 -
david@djmarchitect.co.uk - www.djmarchitect.co.uk

CLIENT

Mr and Mrs Burrige

PROJECT

34 Hadley Close, Meopham
Kent DA13 0NX

DRAWING

Proposed Ground Floor Plan

Scale

1:50@A3

Date

09-01-2025

Drg No

M551/P02