


PROPOSED FIRST FLOOR PLAN

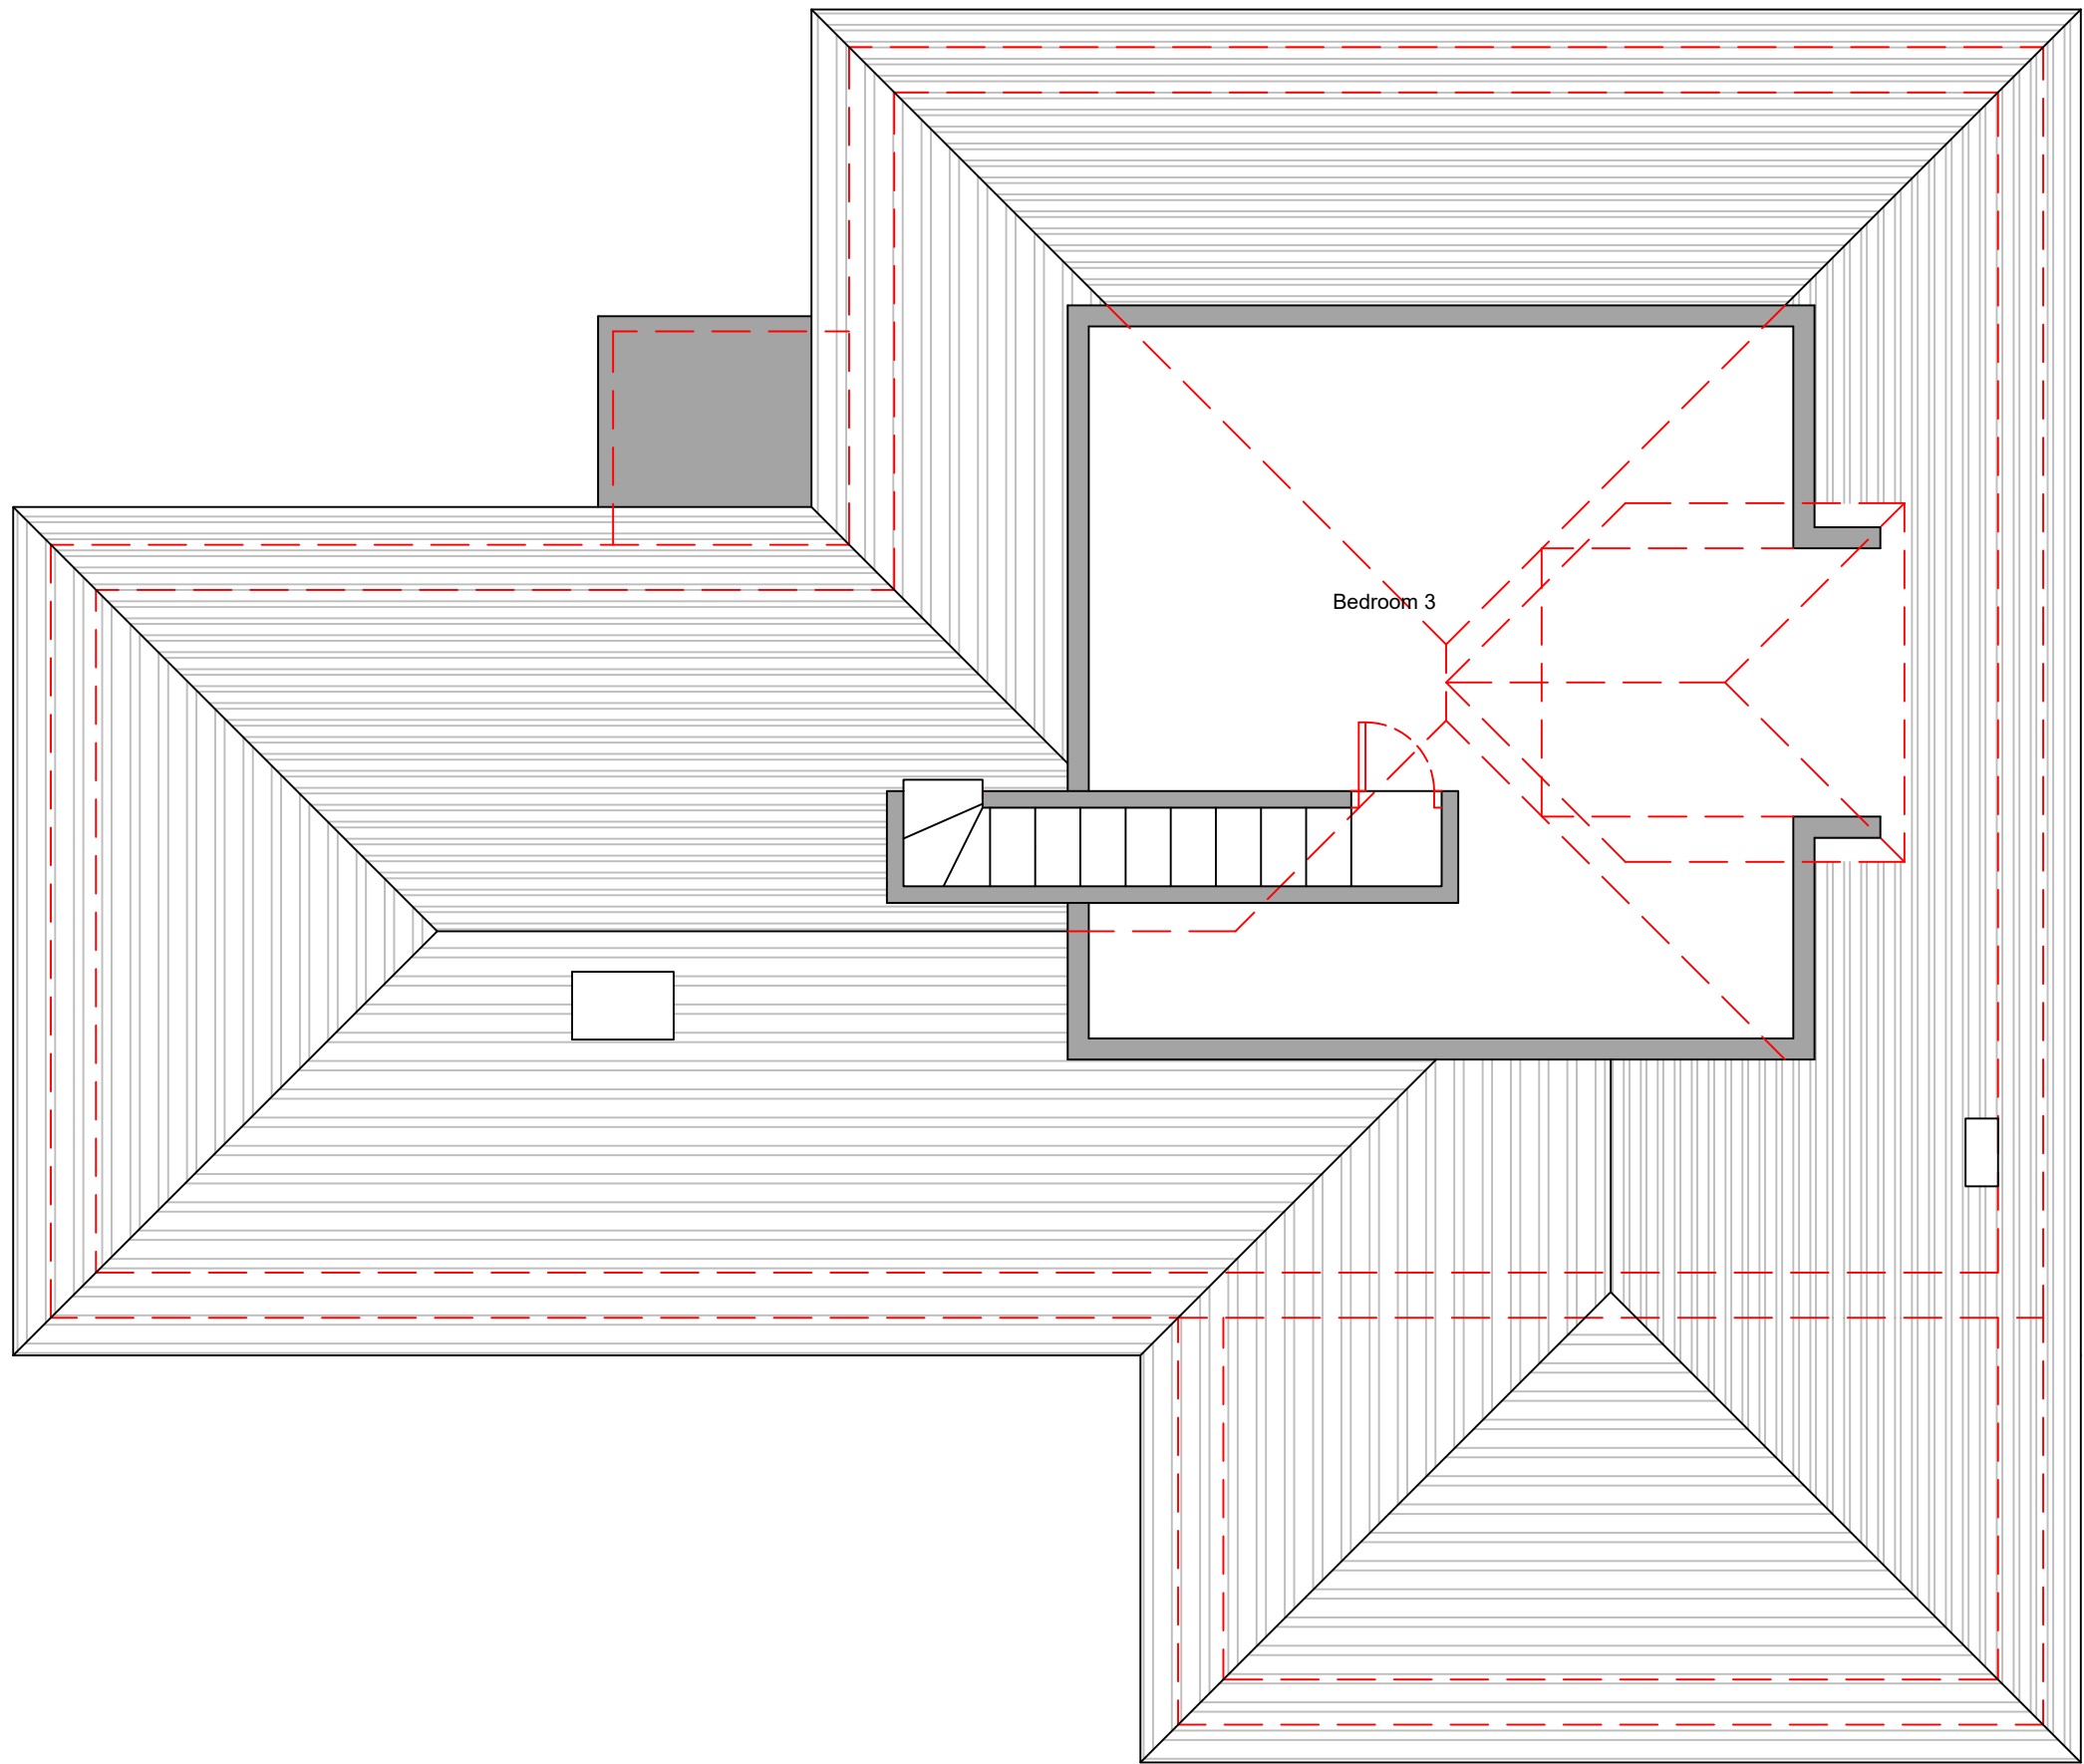

3 Mays Cottages, Platt Common, Platt, Sevenoaks TN15 8JX - Tel: 07525 863029 - david@djmarchitect.co.uk - www.djmarchitect.co.uk

CLIENT

Mr and Mrs Burrige

PROJECT

34 Hadley Close, Meopham
Kent DA13 0NX

DRAWING

Proposed First Floor Plan

Scale

1:50@A3

Date

09-01-2025

Drg No

M551/P03