


PROPOSED ROOF PLAN

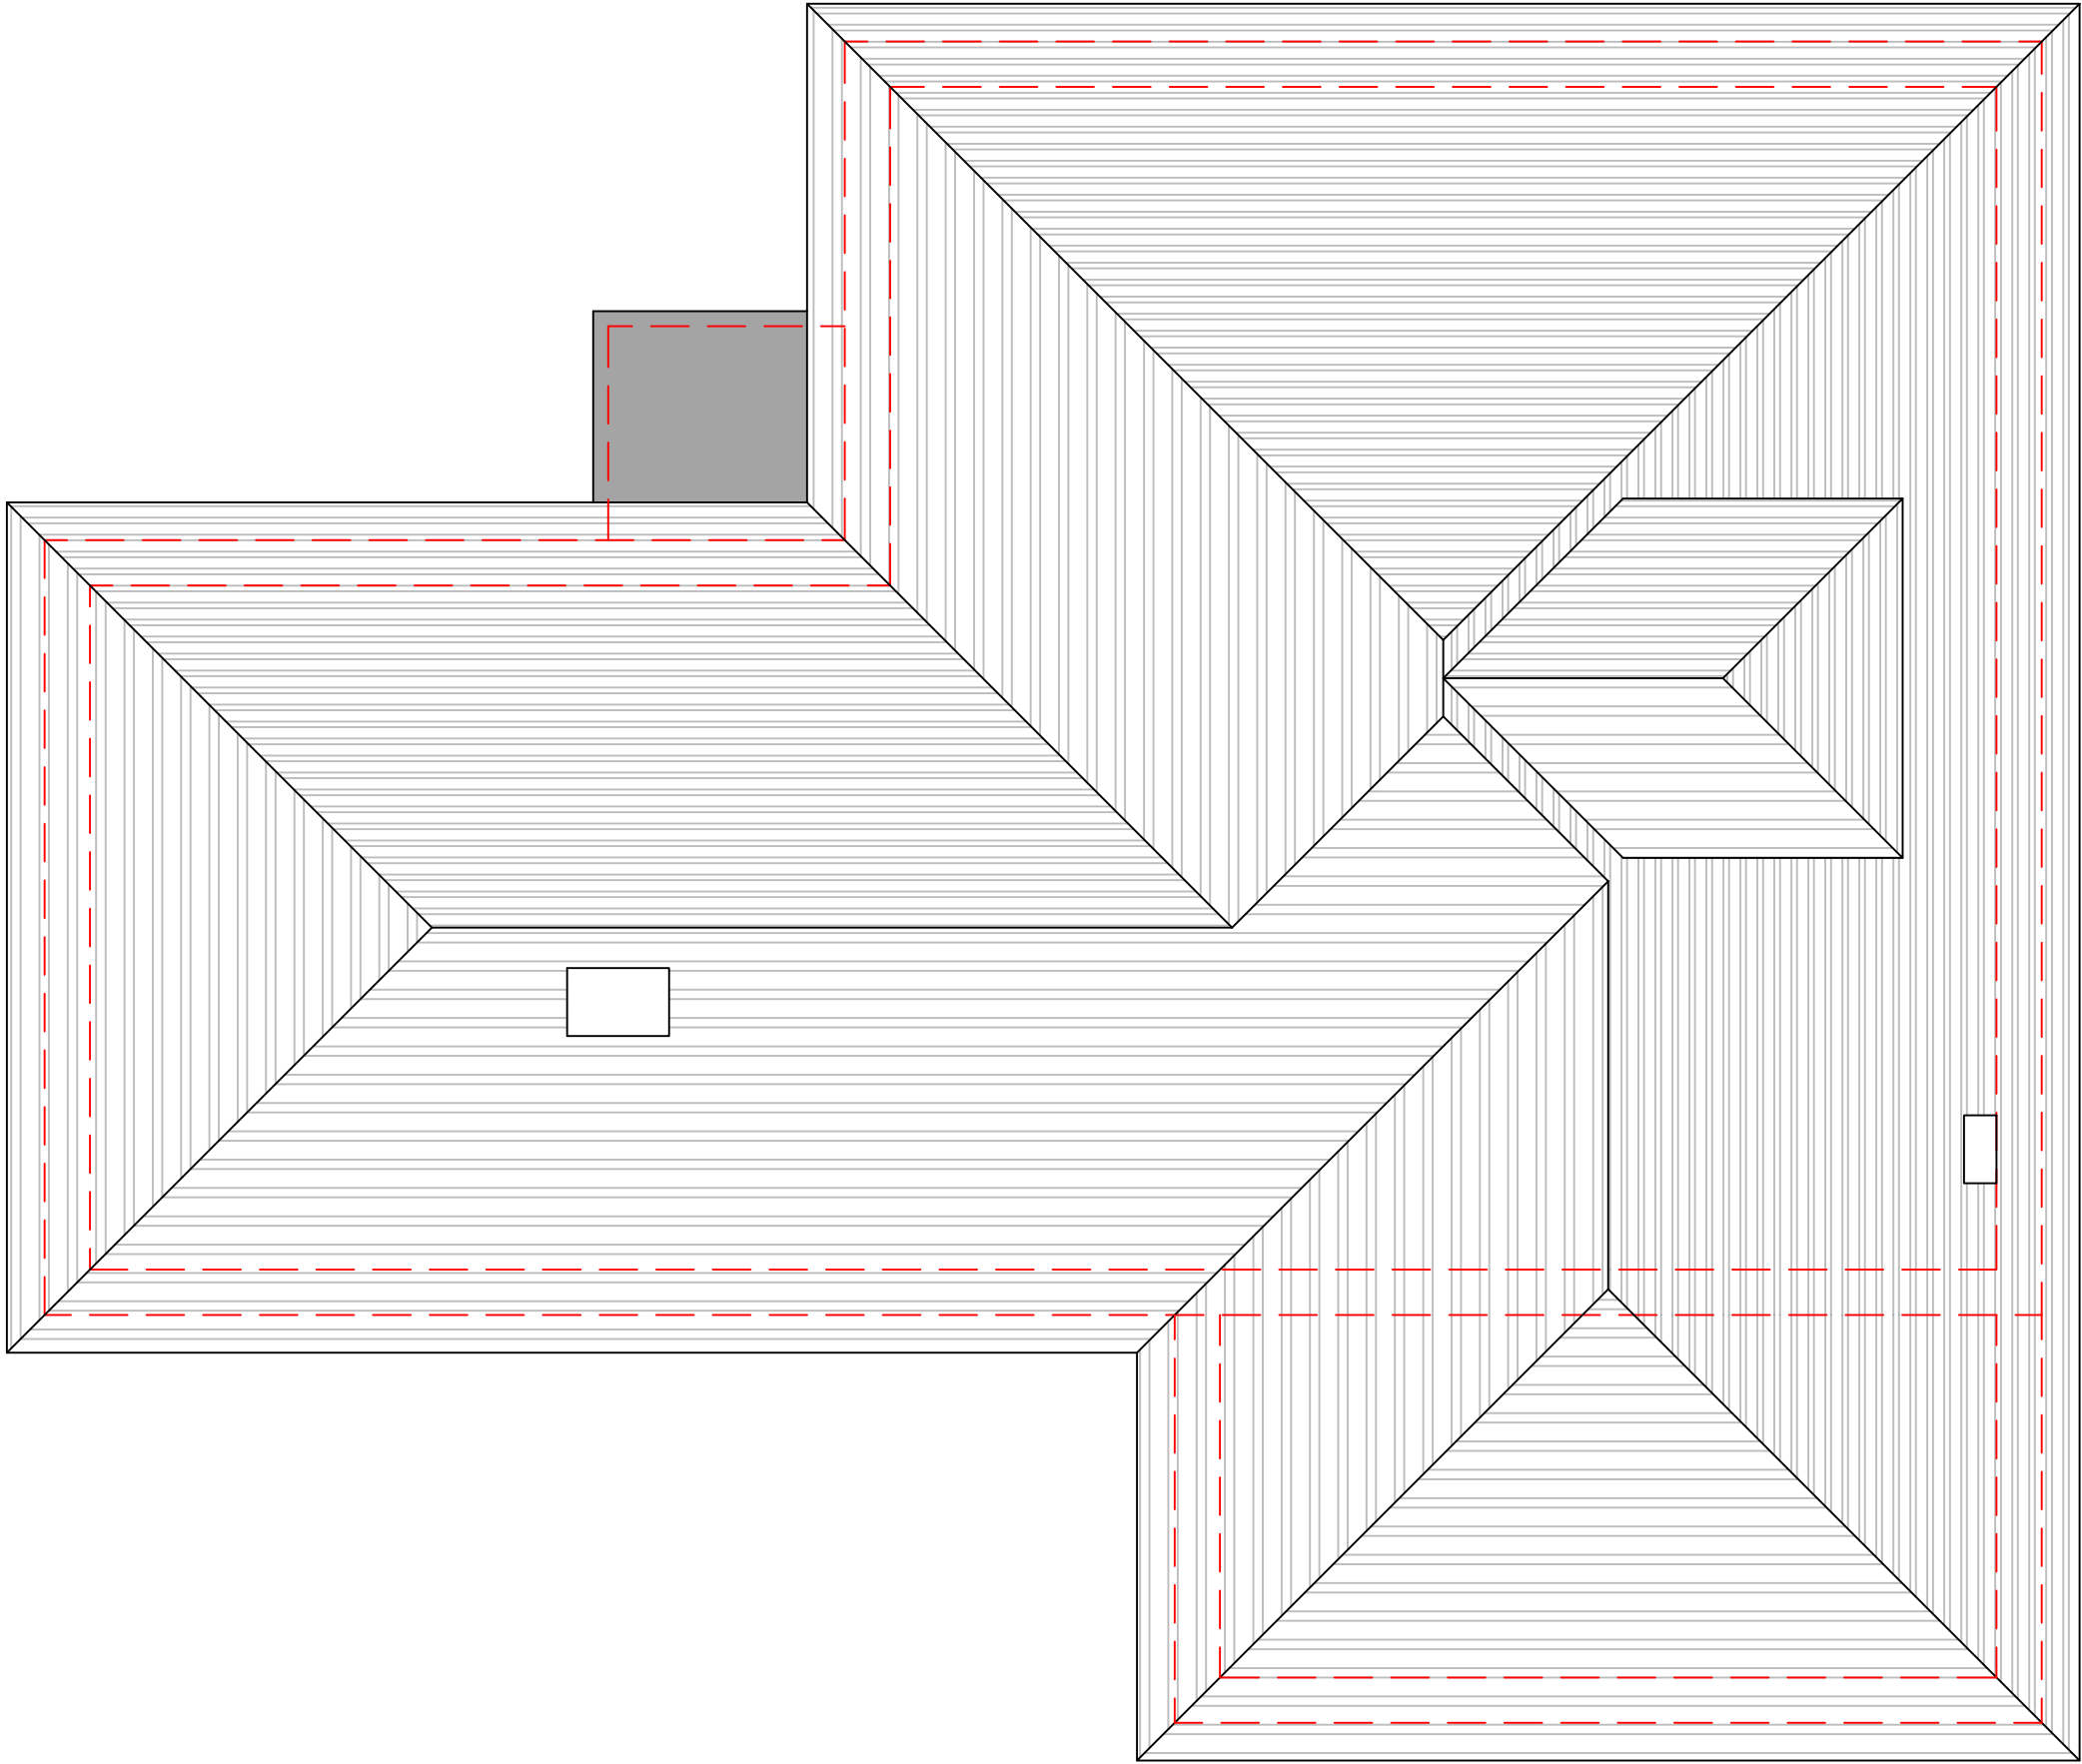

CLIENT

Mr and Mrs Burridge

PROJECT

34 Hadley Close, Meopham
Kent DA13 0NX

DRAWING

Proposed Roof Plan

Scale

1:50@A3

Date

09-01-2025

Drg No

M551/P04