



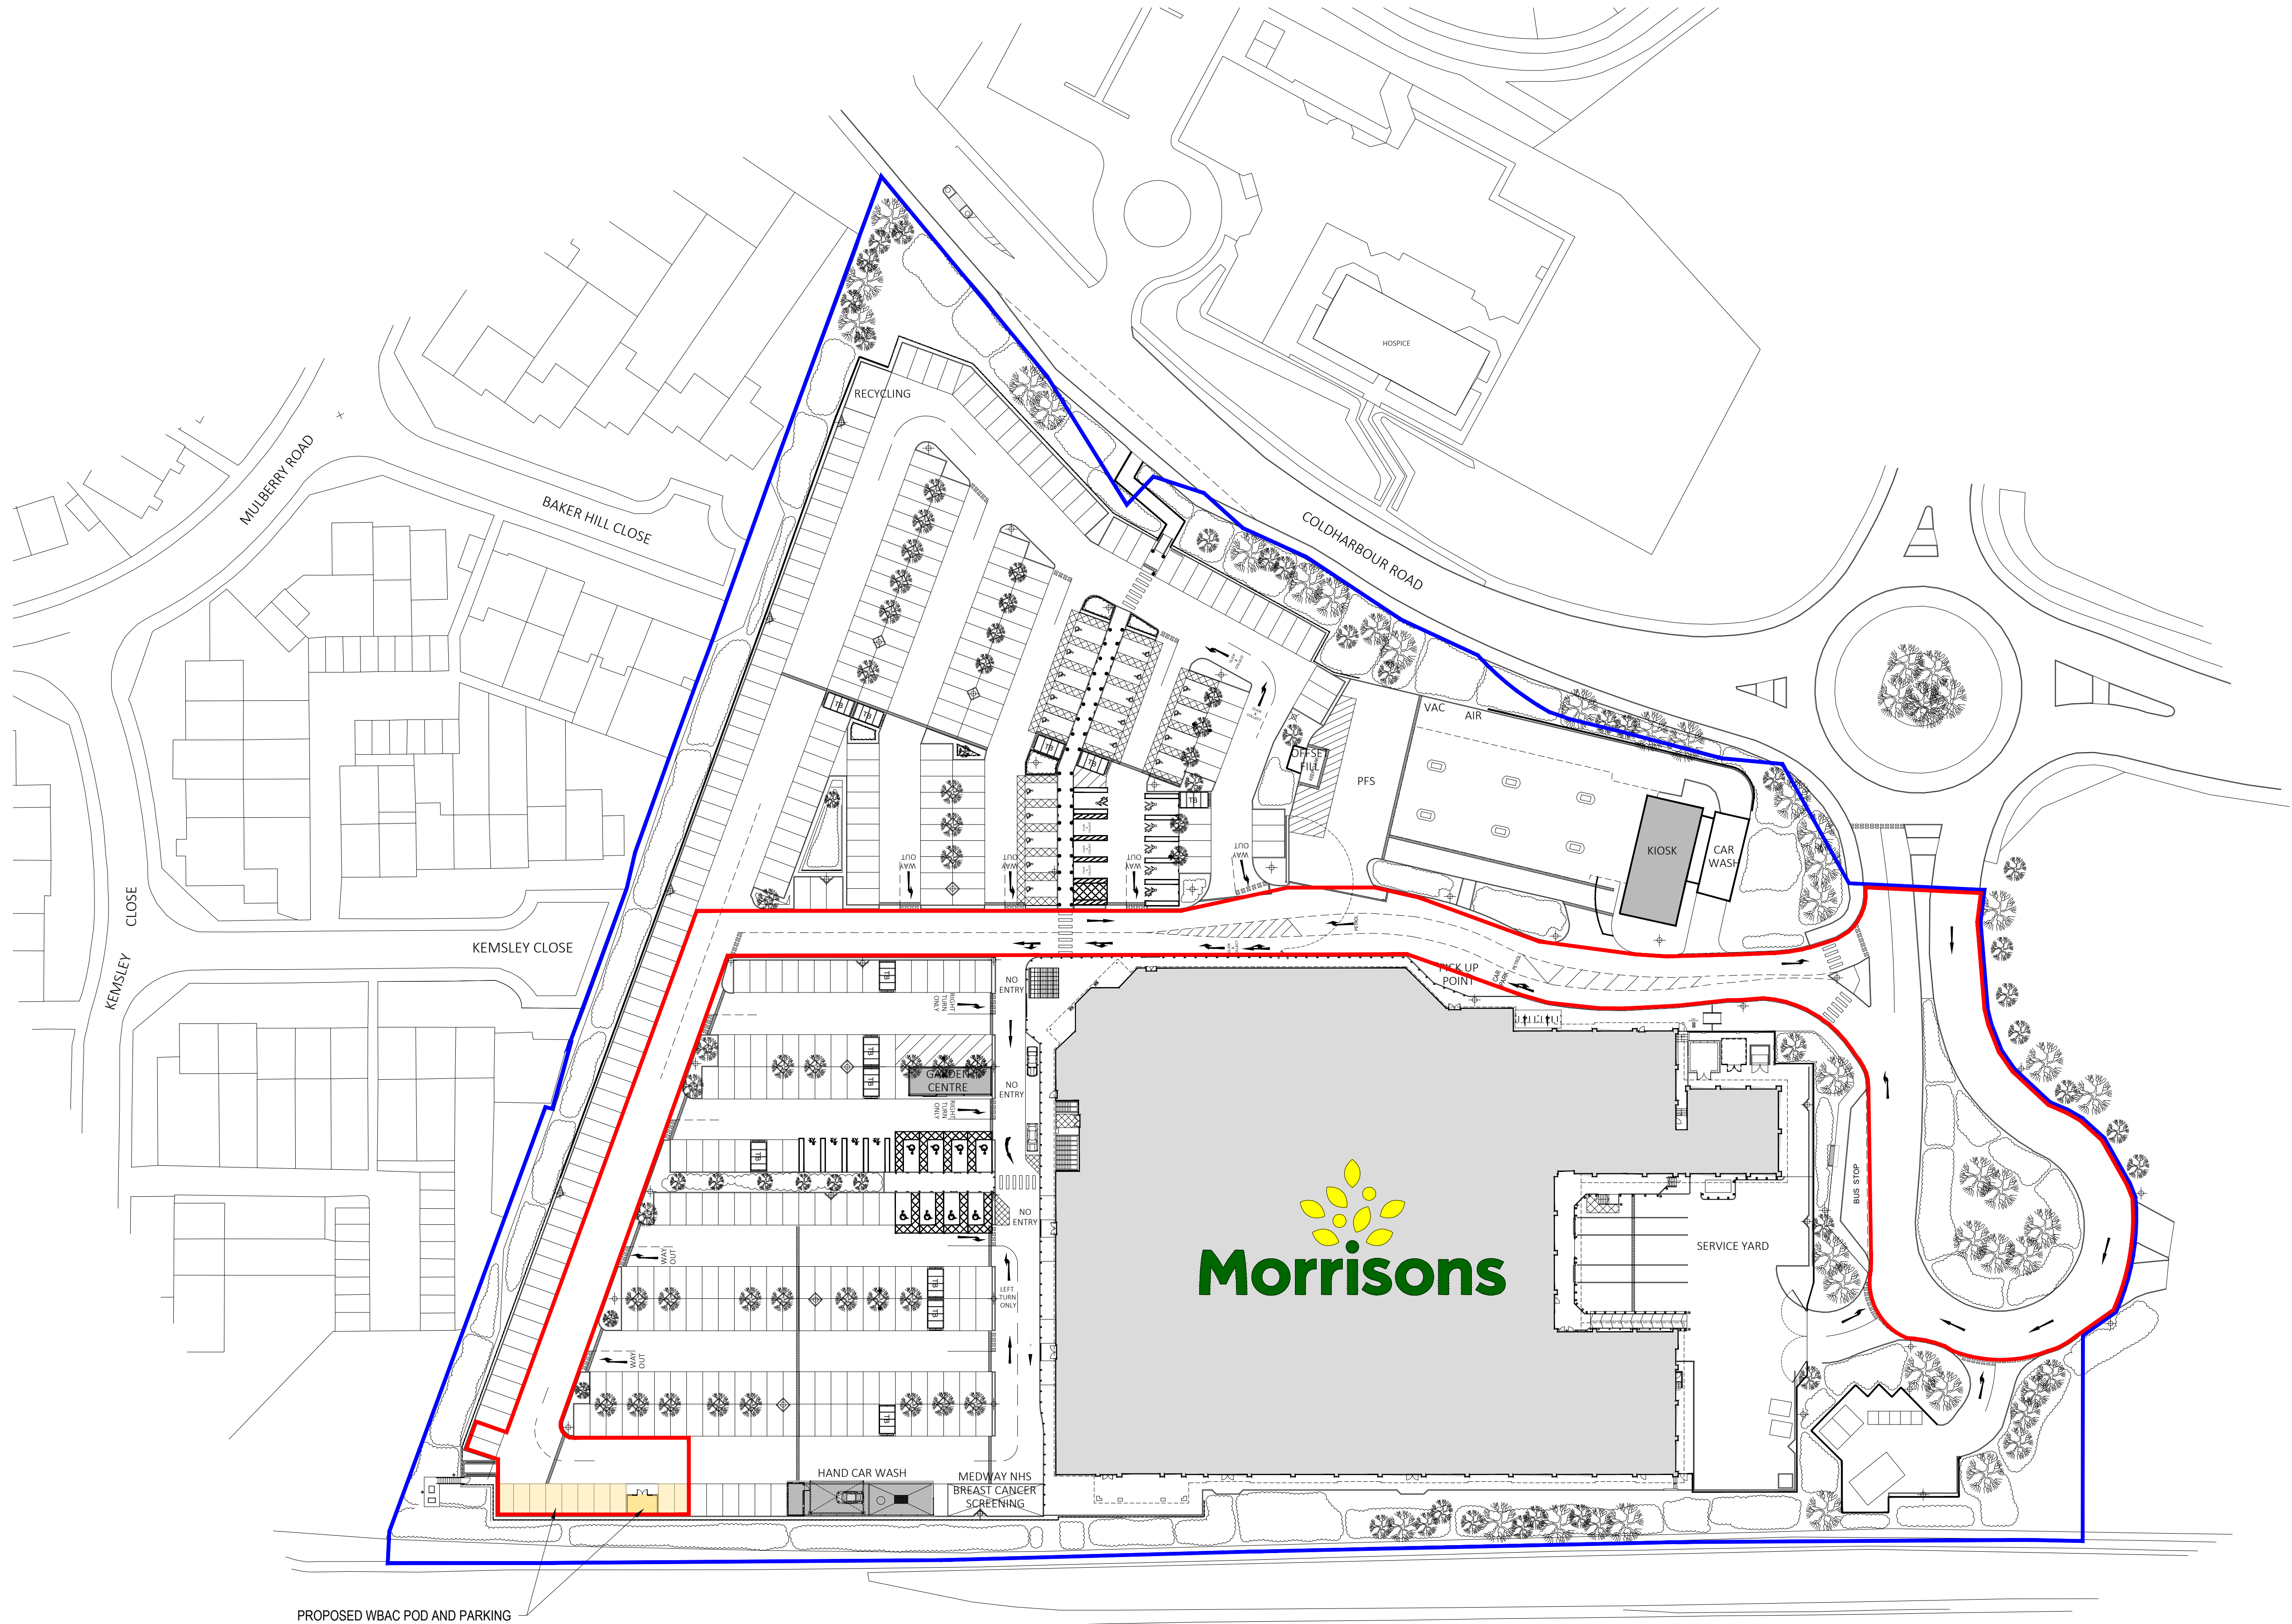

PROPOSED WBAC POD AND PARKING

© Whittam Cox Architects - Disclaimer:

This drawing is copyright of WCEC Group Ltd trading as Whittam Cox Architects, and shall not be reproduced nor used for any other purpose without the written permission of the Architects. This drawing must be read in conjunction with all other related drawings and documentation. It is the contractors responsibility to ensure full compliance with the Building Regulations. Do not scale from this drawing, use figured dimensions only. It is the contractors responsibility to check and verify all dimensions on site. Any discrepancies to be reported immediately. F IN DOUBT ASK. Materials not in conformity with relevant British or European Standards/Codes of practice or materials known to be deleterious to health & safety must not be used or specified on this project.

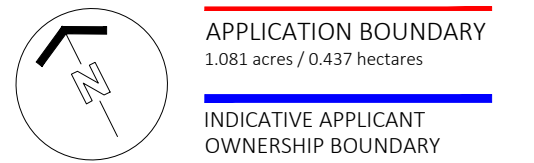

SCHEDULE OF INFORMATION:

| ADDITIONAL ACCOMMODATION: |                       |  |
|---------------------------|-----------------------|--|
| 2 BAY CAR SALES POD       | 165.3 SqFt / 15.4 SqM |  |
| TOTAL                     | 165.3 SqFt / 15.4 SqM |  |

CAR PARK:  
Approximate parking schedule

|                         |   |     |
|-------------------------|---|-----|
| EXISTING:               |   |     |
| STANDARD PARKING SPACES | = | 382 |
| PARENT AND CHILD SPACES | = | 10  |
| DISABLED SPACES         | = | 27  |
| CLICK & COLLECT SPACES  | = | 3   |
| EV CHARGING             | = | 0   |
| TOTAL SPACES            | = | 422 |
| TROLLEY BAYS            | = | 12  |

|                         |   |     |
|-------------------------|---|-----|
| PROPOSED:               |   |     |
| STANDARD PARKING SPACES | = | 382 |
| PARENT AND CHILD SPACES | = | 10  |
| DISABLED SPACES         | = | 27  |
| CLICK & COLLECT SPACES  | = | 3   |
| EV CHARGING             | = | 0   |
| TOTAL SPACES            | = | 422 |
| TROLLEY BAYS            | = | 12  |

TOTAL SPACES GAIN/LOSS = 0

| No. | Date | Description | Drawn/Checked by |
|-----|------|-------------|------------------|
| 1   |      | CLIENT      |                  |



PROJECT  
COLDHARBOUR ROAD,  
GRAVESEND (298)

TITLE  
PROPOSED SITE PLAN

DRAWING STATUS  
PLANNING

|       |    |         |    |
|-------|----|---------|----|
| DRAWN | PC | CHECKED | SW |
|-------|----|---------|----|

SCALE 1:500 @ A1

DATE FEB 2025

Whittam Cox  
ARCHITECTS  
ARCHITECTS  
whittamcox.com

Chesterfield / 01246 260261  
London / 020 3388 0019  
Leeds / 0113 468 2450

| JOB NO. | DRAWING NO. | REV |
|---------|-------------|-----|
| 170285  | 298_PL_02   | -   |

