



REAR ELEVATION (SOUTH)

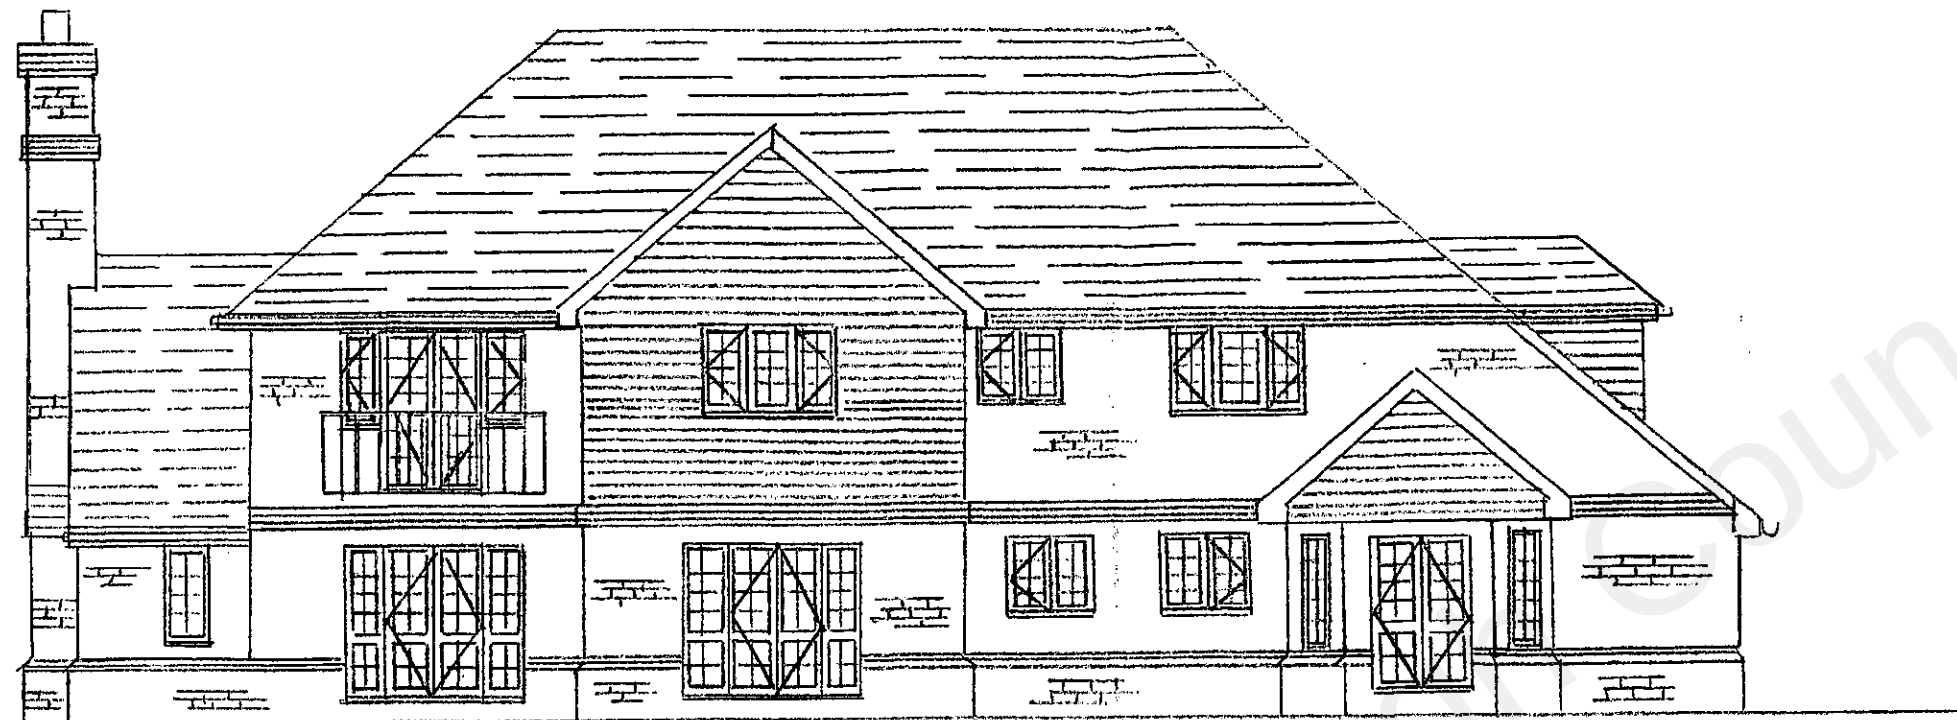

FLOOR PLAN

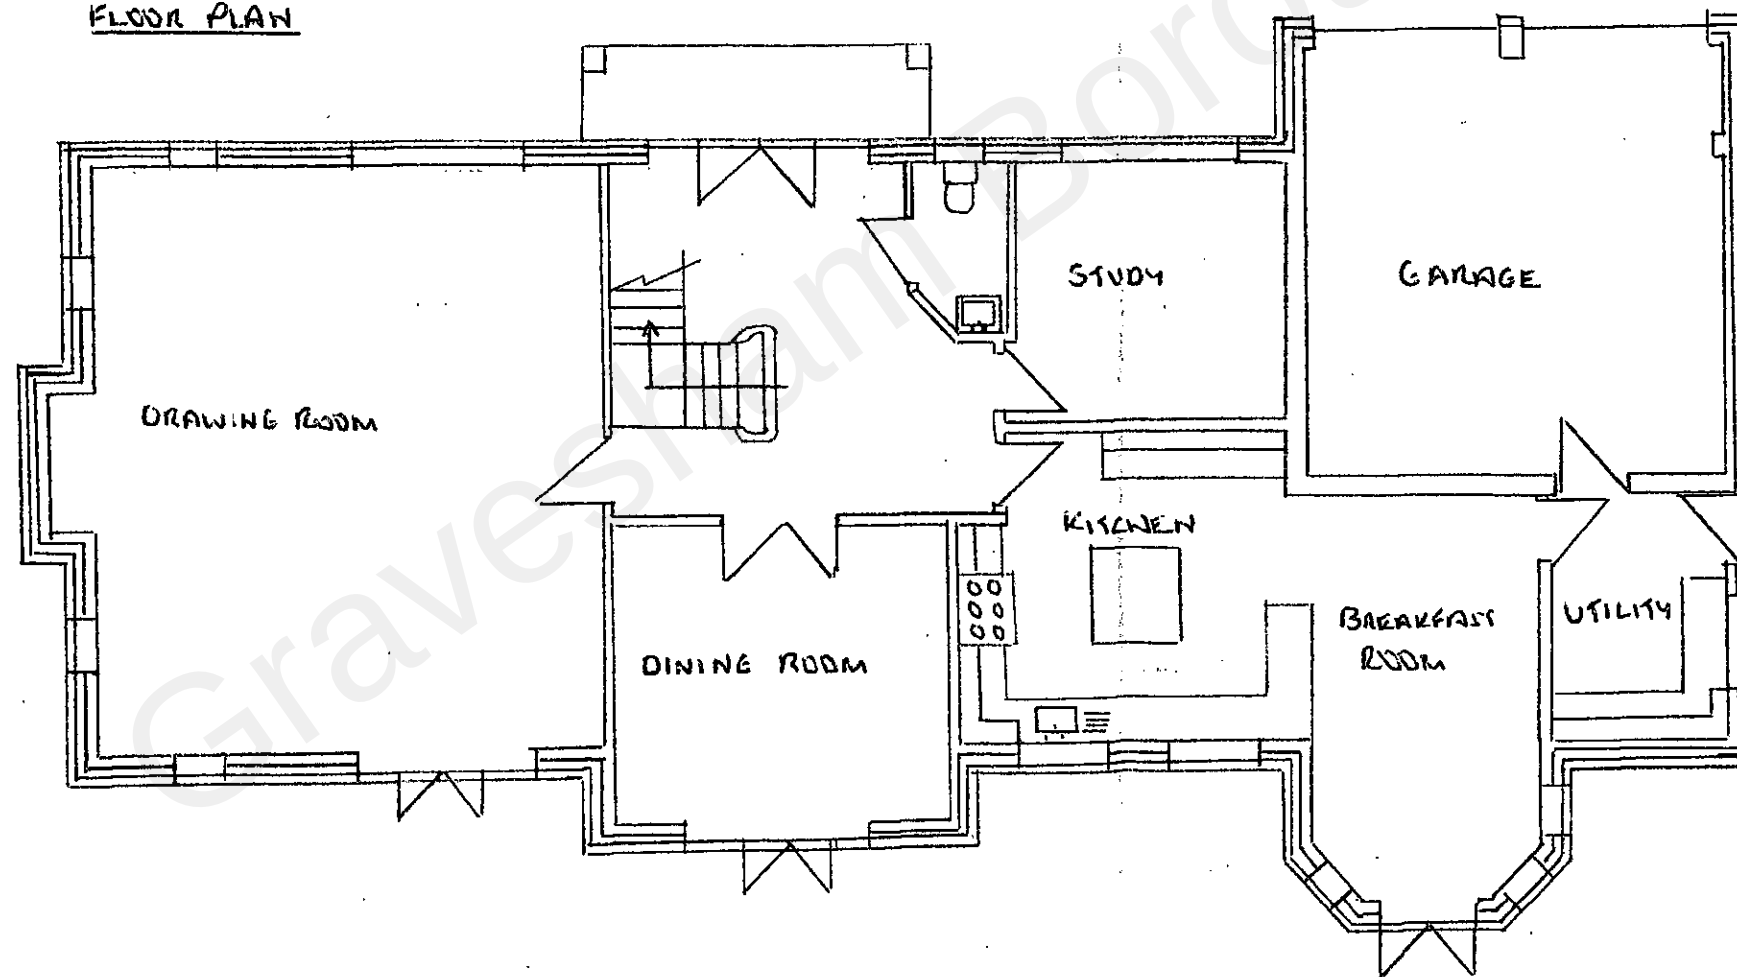

MR & MRS WRAY

WISTERIA LODGE

BEECH WAY

MEDPHAM

KENT 31-01-2023

DA13 0HQ

SCALE 1:100 ON A3

0 1 2 3 4 5 6

REF:- T02923/1A

EXISTING

DRAWN BY

MR G BUTTERFIELD

SURVEYOR