




SIDE ELEVATION
(WEST)

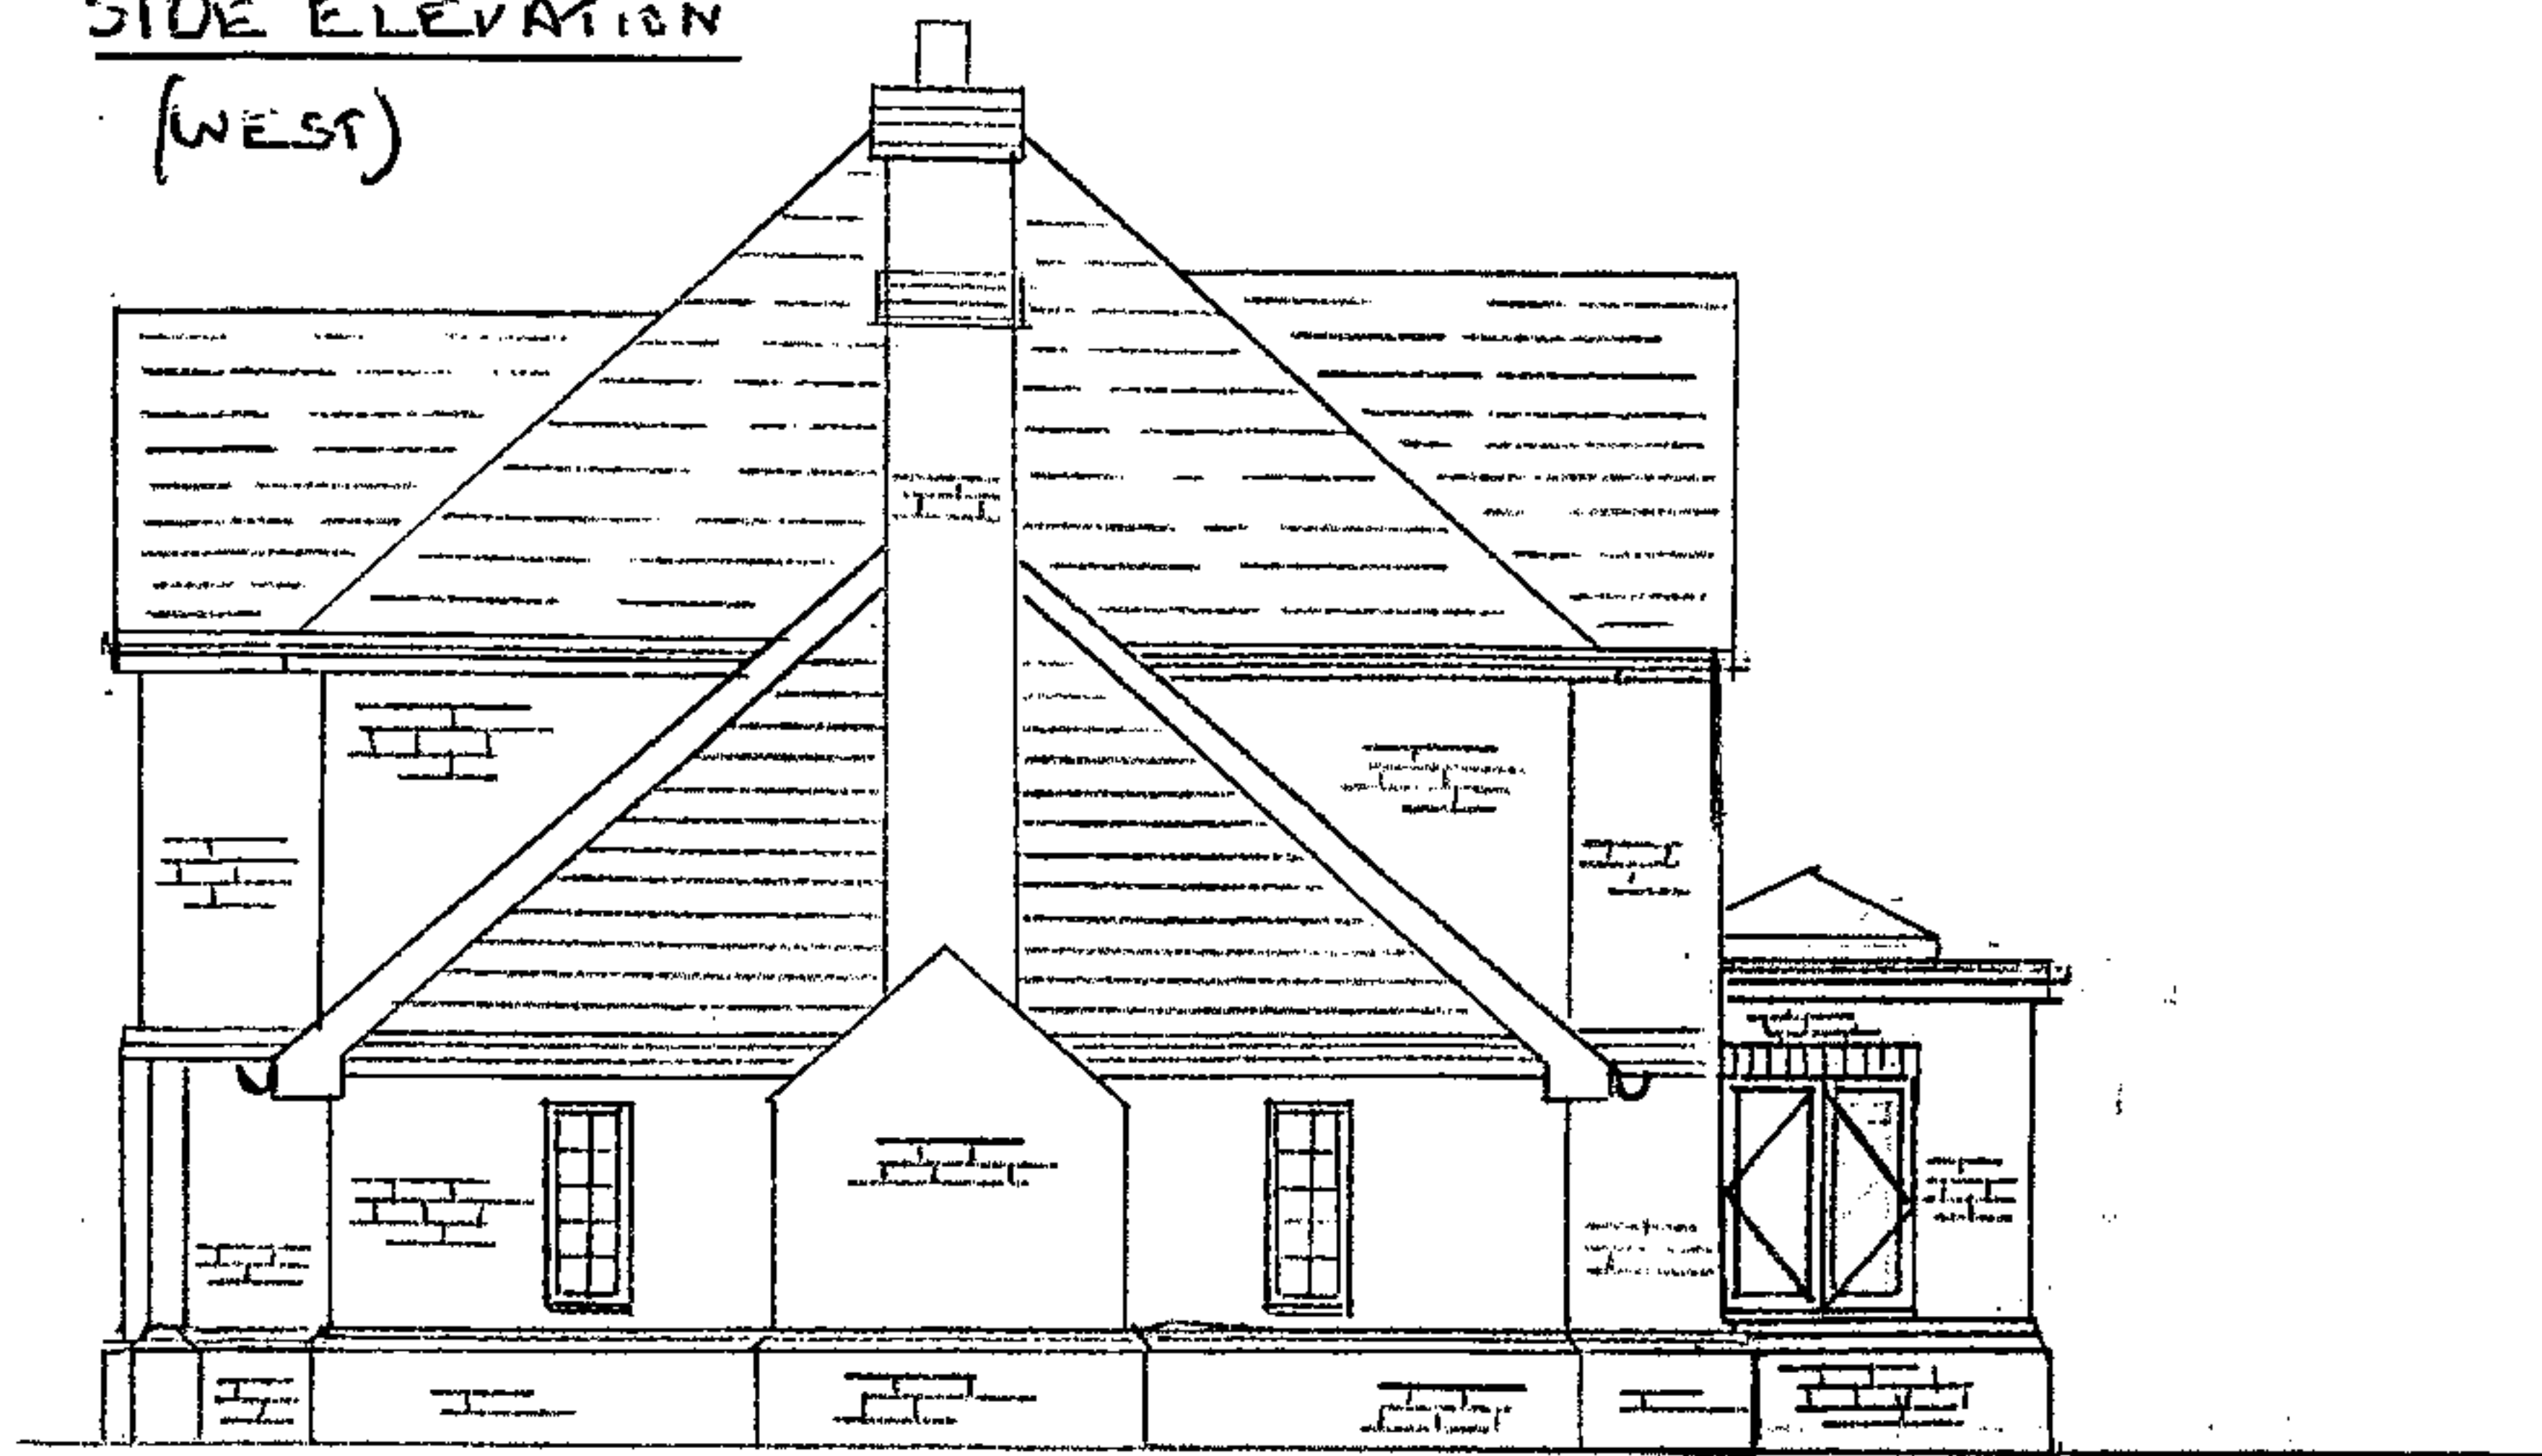

SIDE ELEVATION
(EAST)

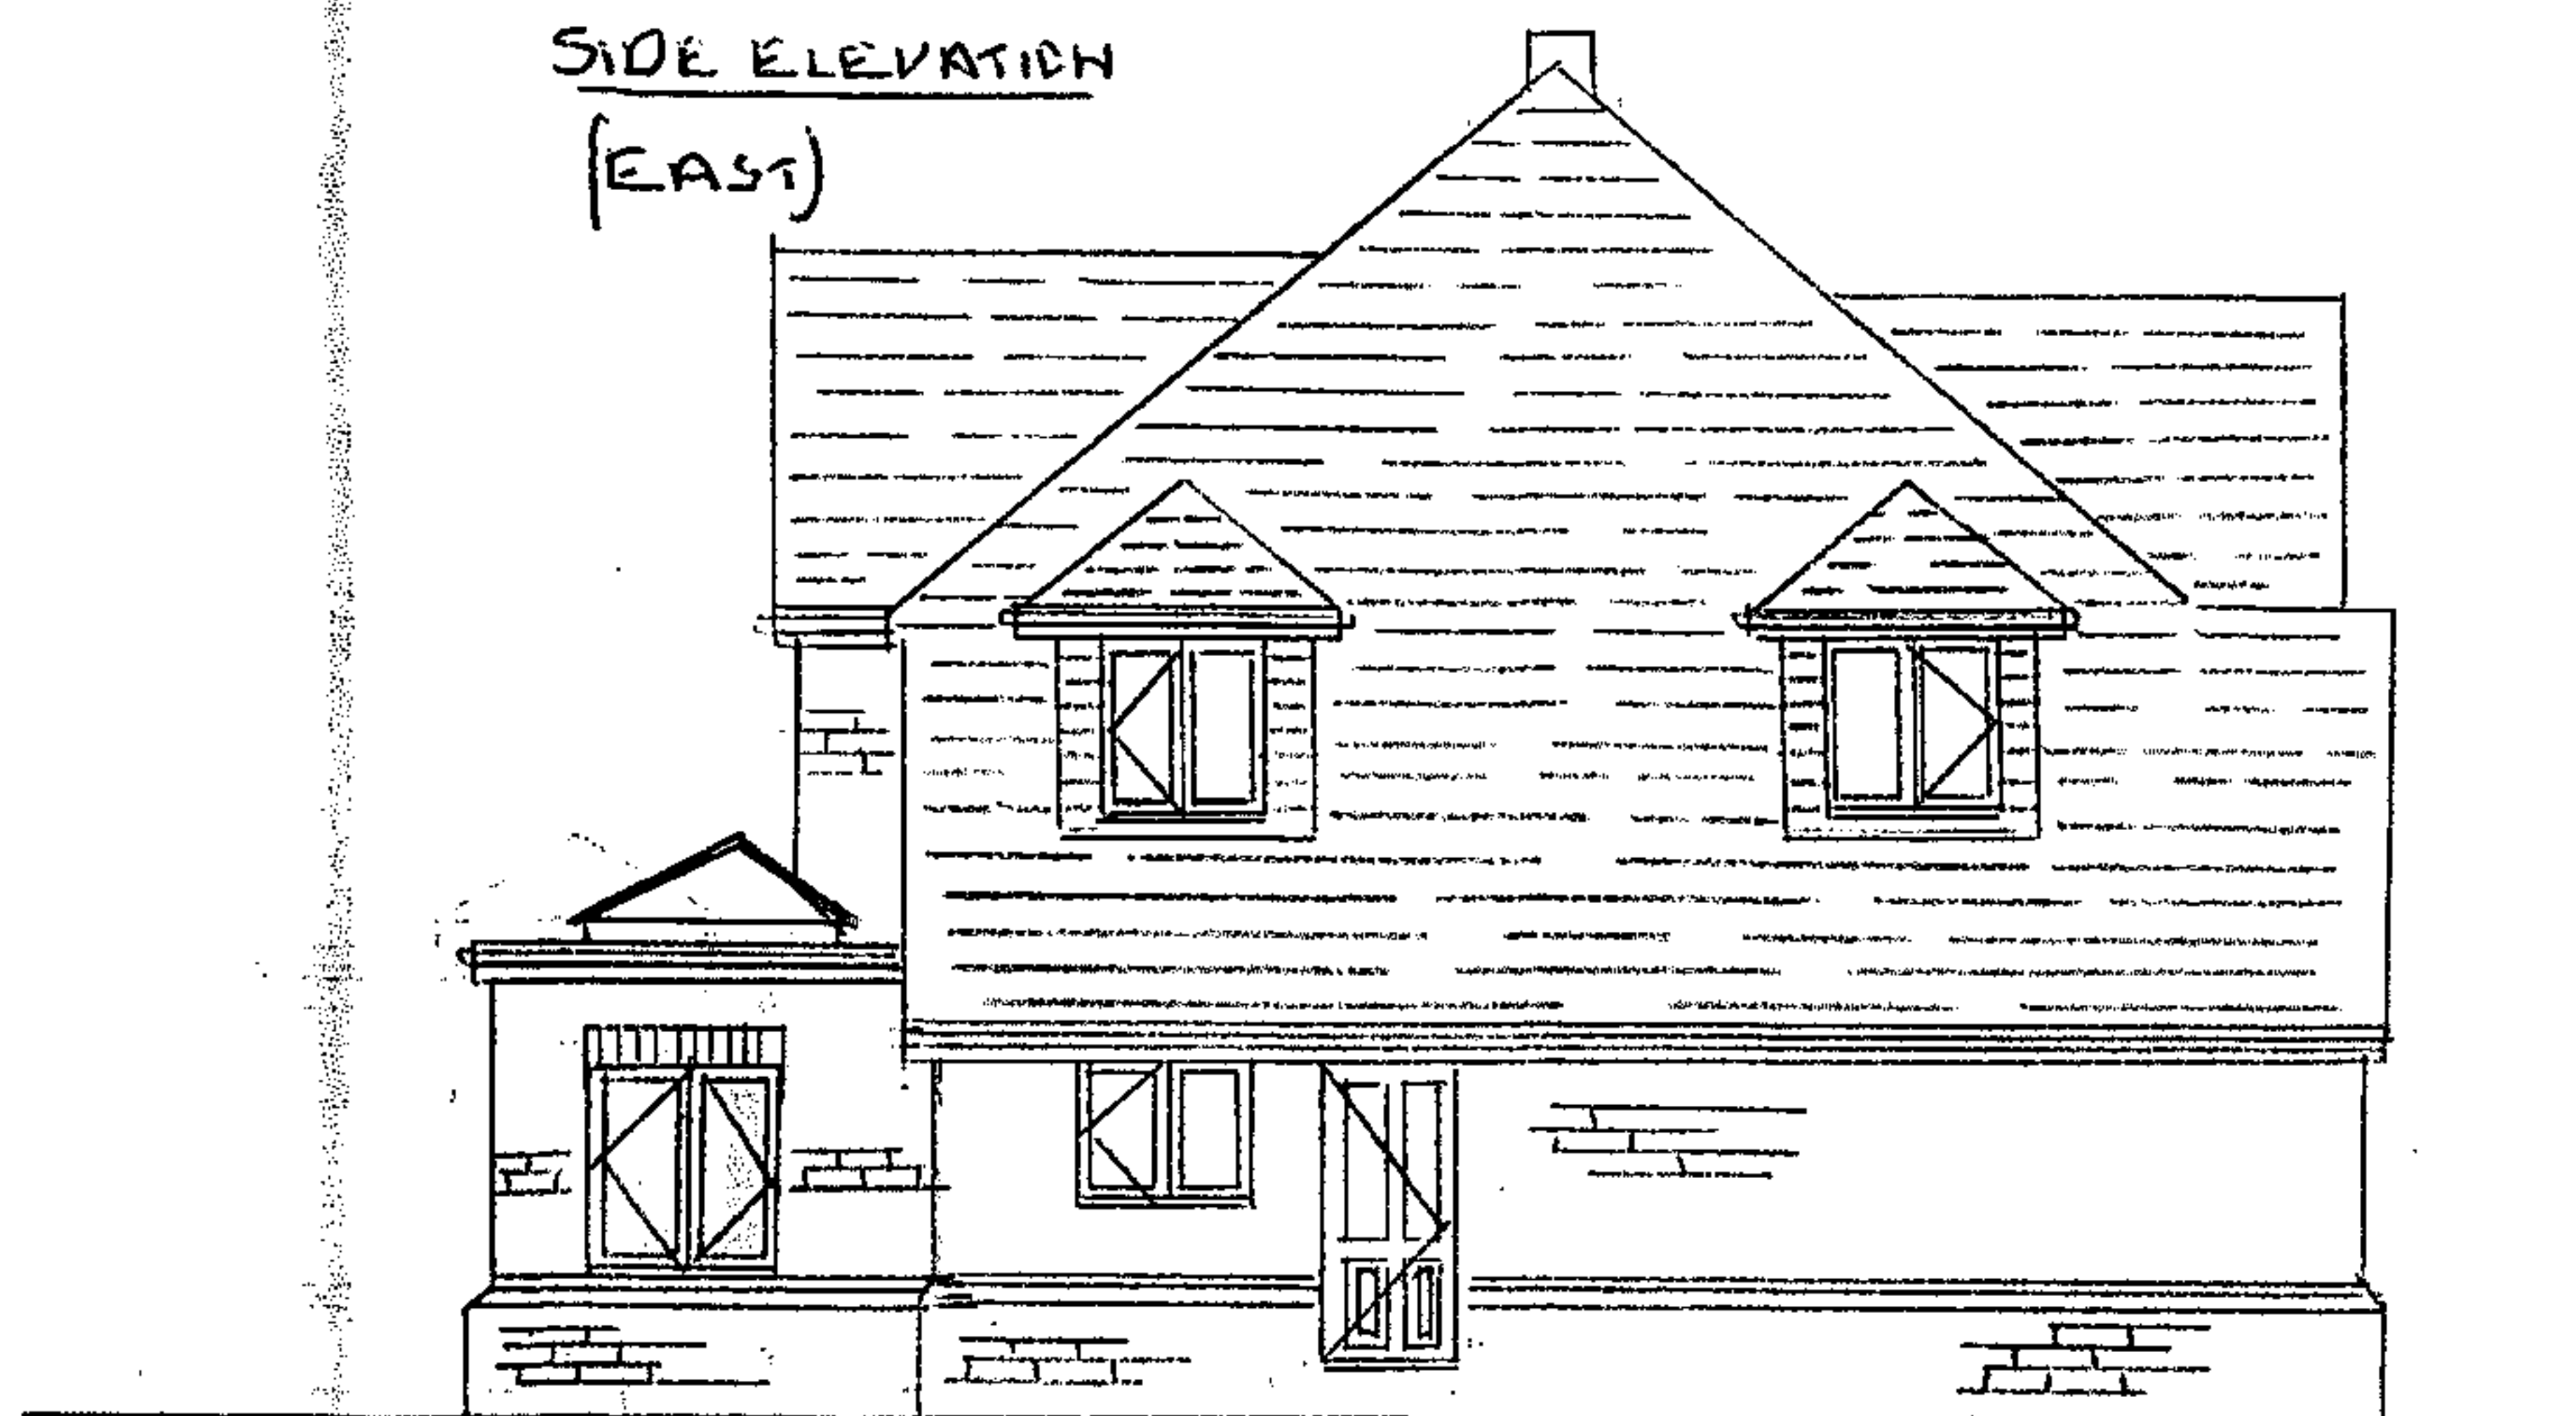

ROOF PLAN

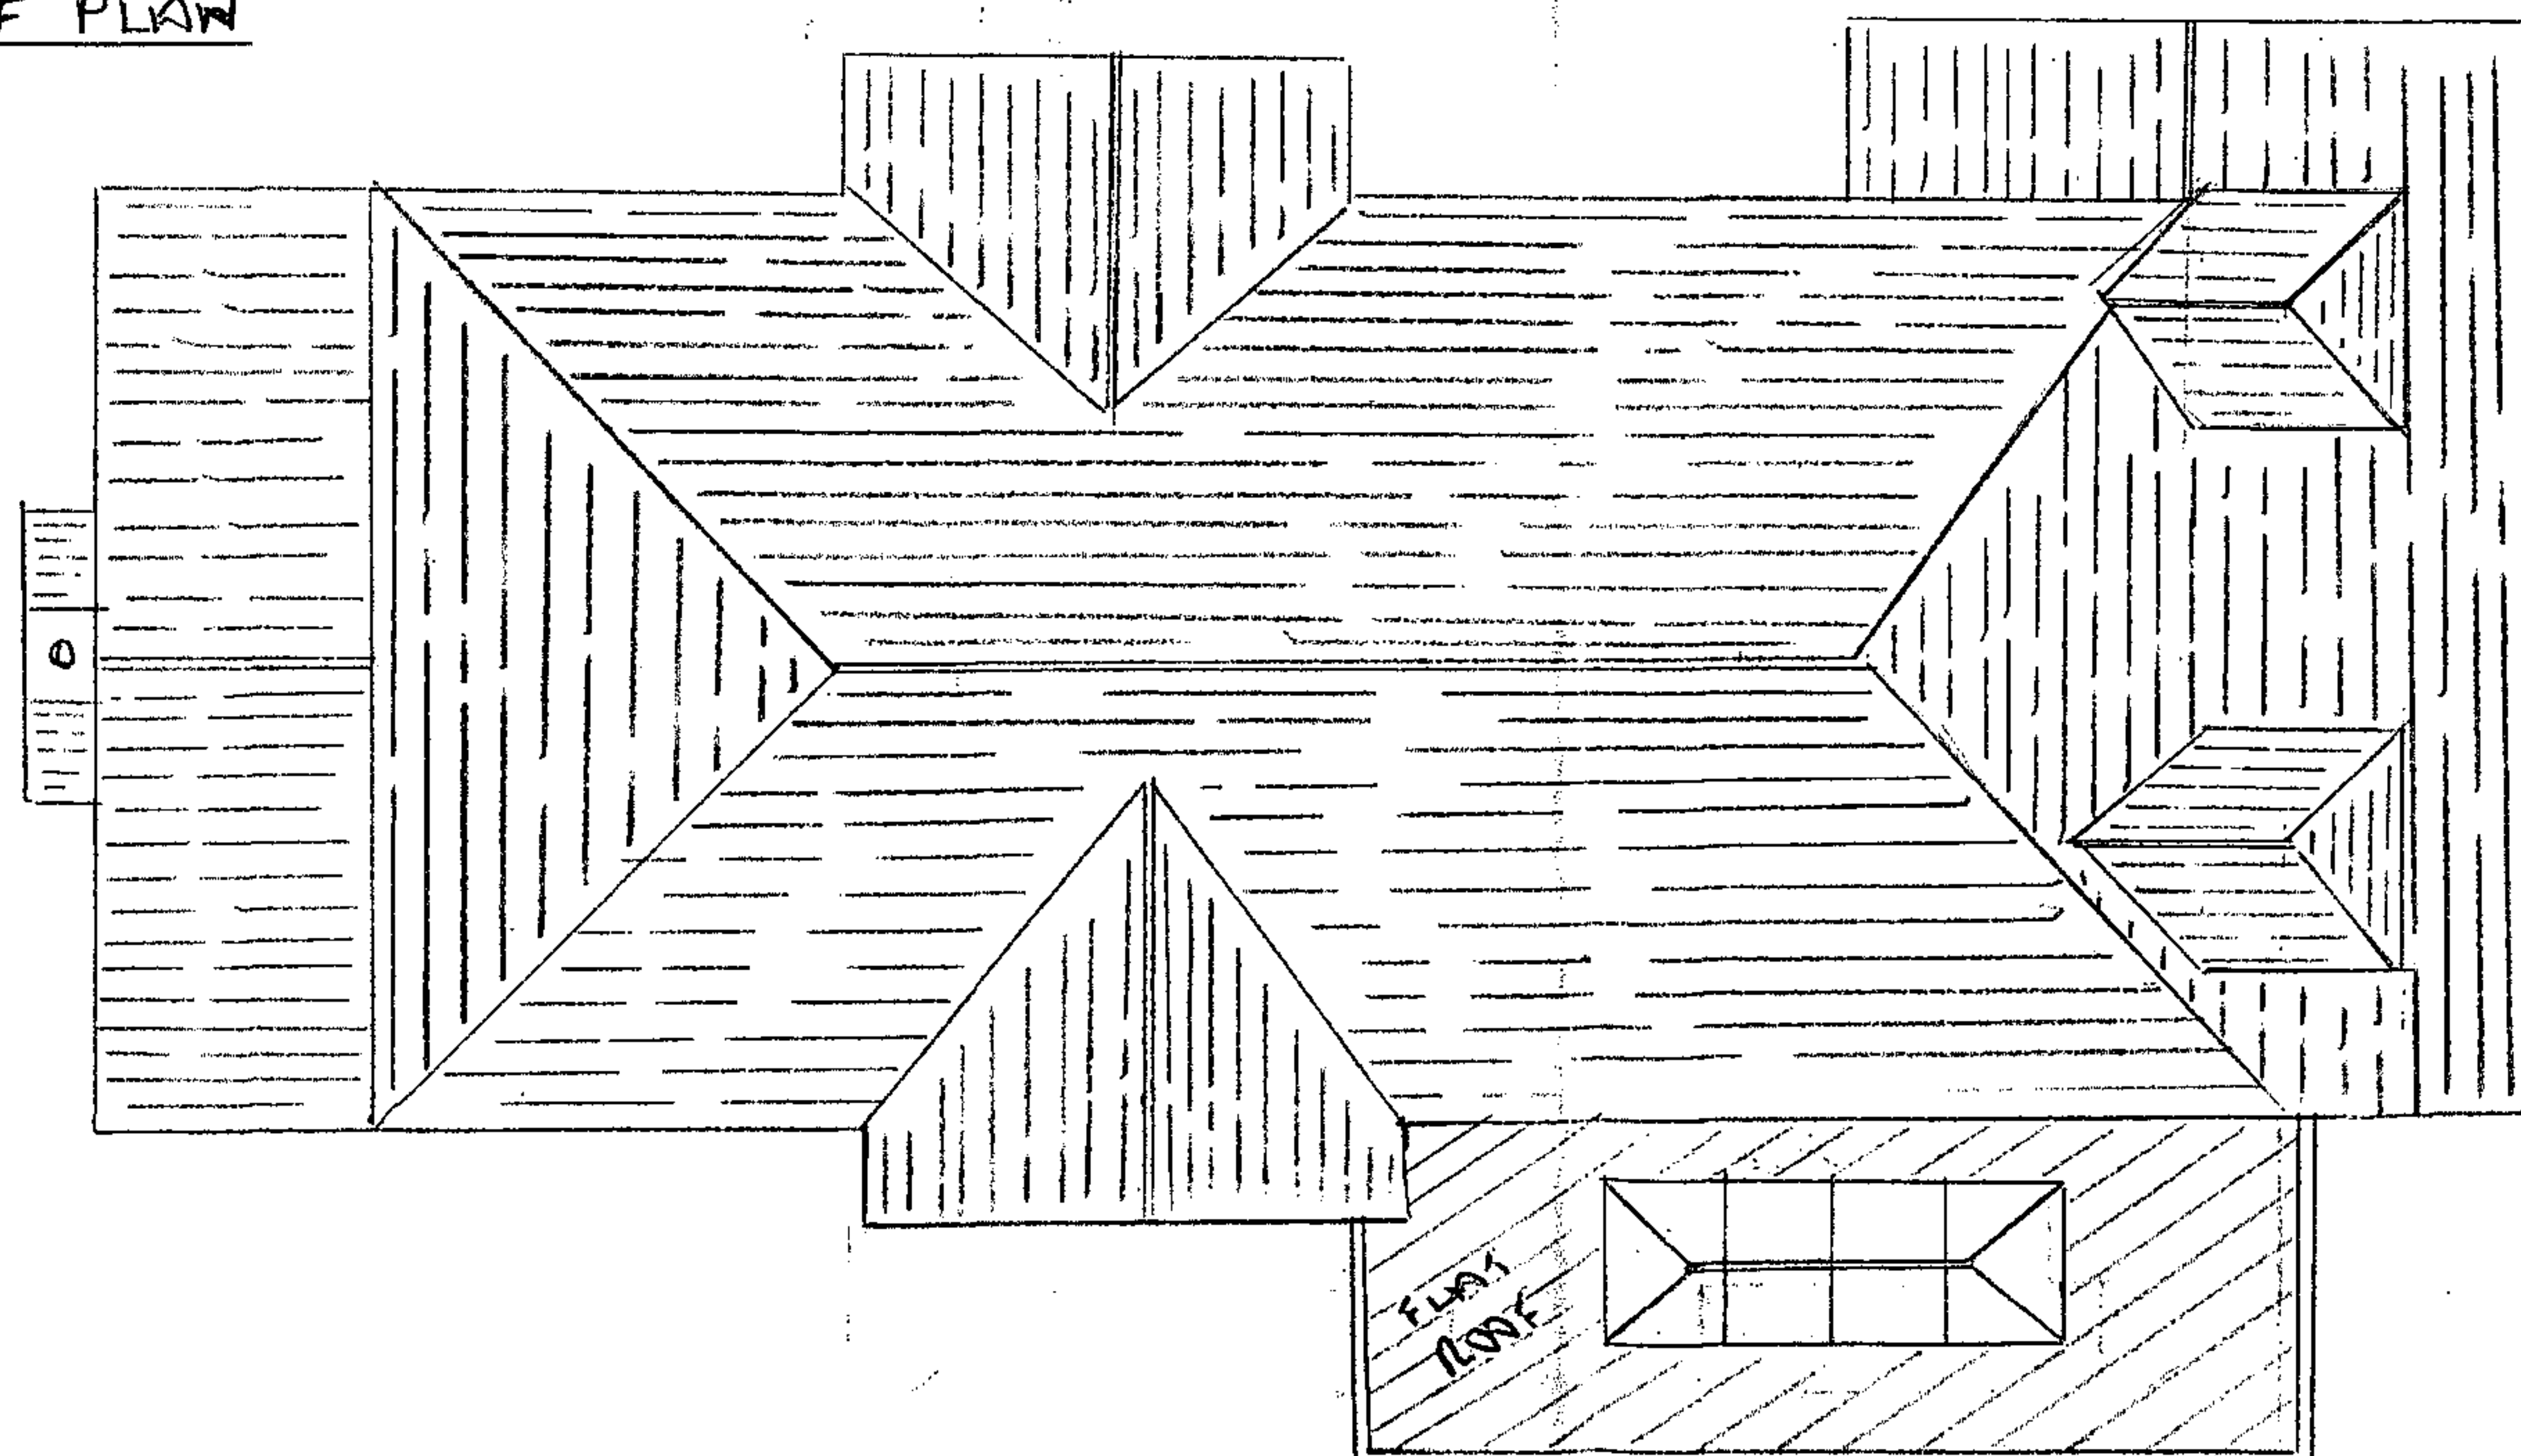

MR & MRS WRAY

WISTERIA LODGE

BEECH WAY

MEDPHAM

KENT 31.01.2023

DA13 0HB

SCALE 1:100 ON A3

0 1 2 3 4 5 6

REF:- TD2939/4/A

PROPOSED SINGLE

STOREY REAR EXTENSION

& INTERNAL

ALTERATIONS

DRAWN BY

MR G BUTTERFIELD

SURVEYOR