


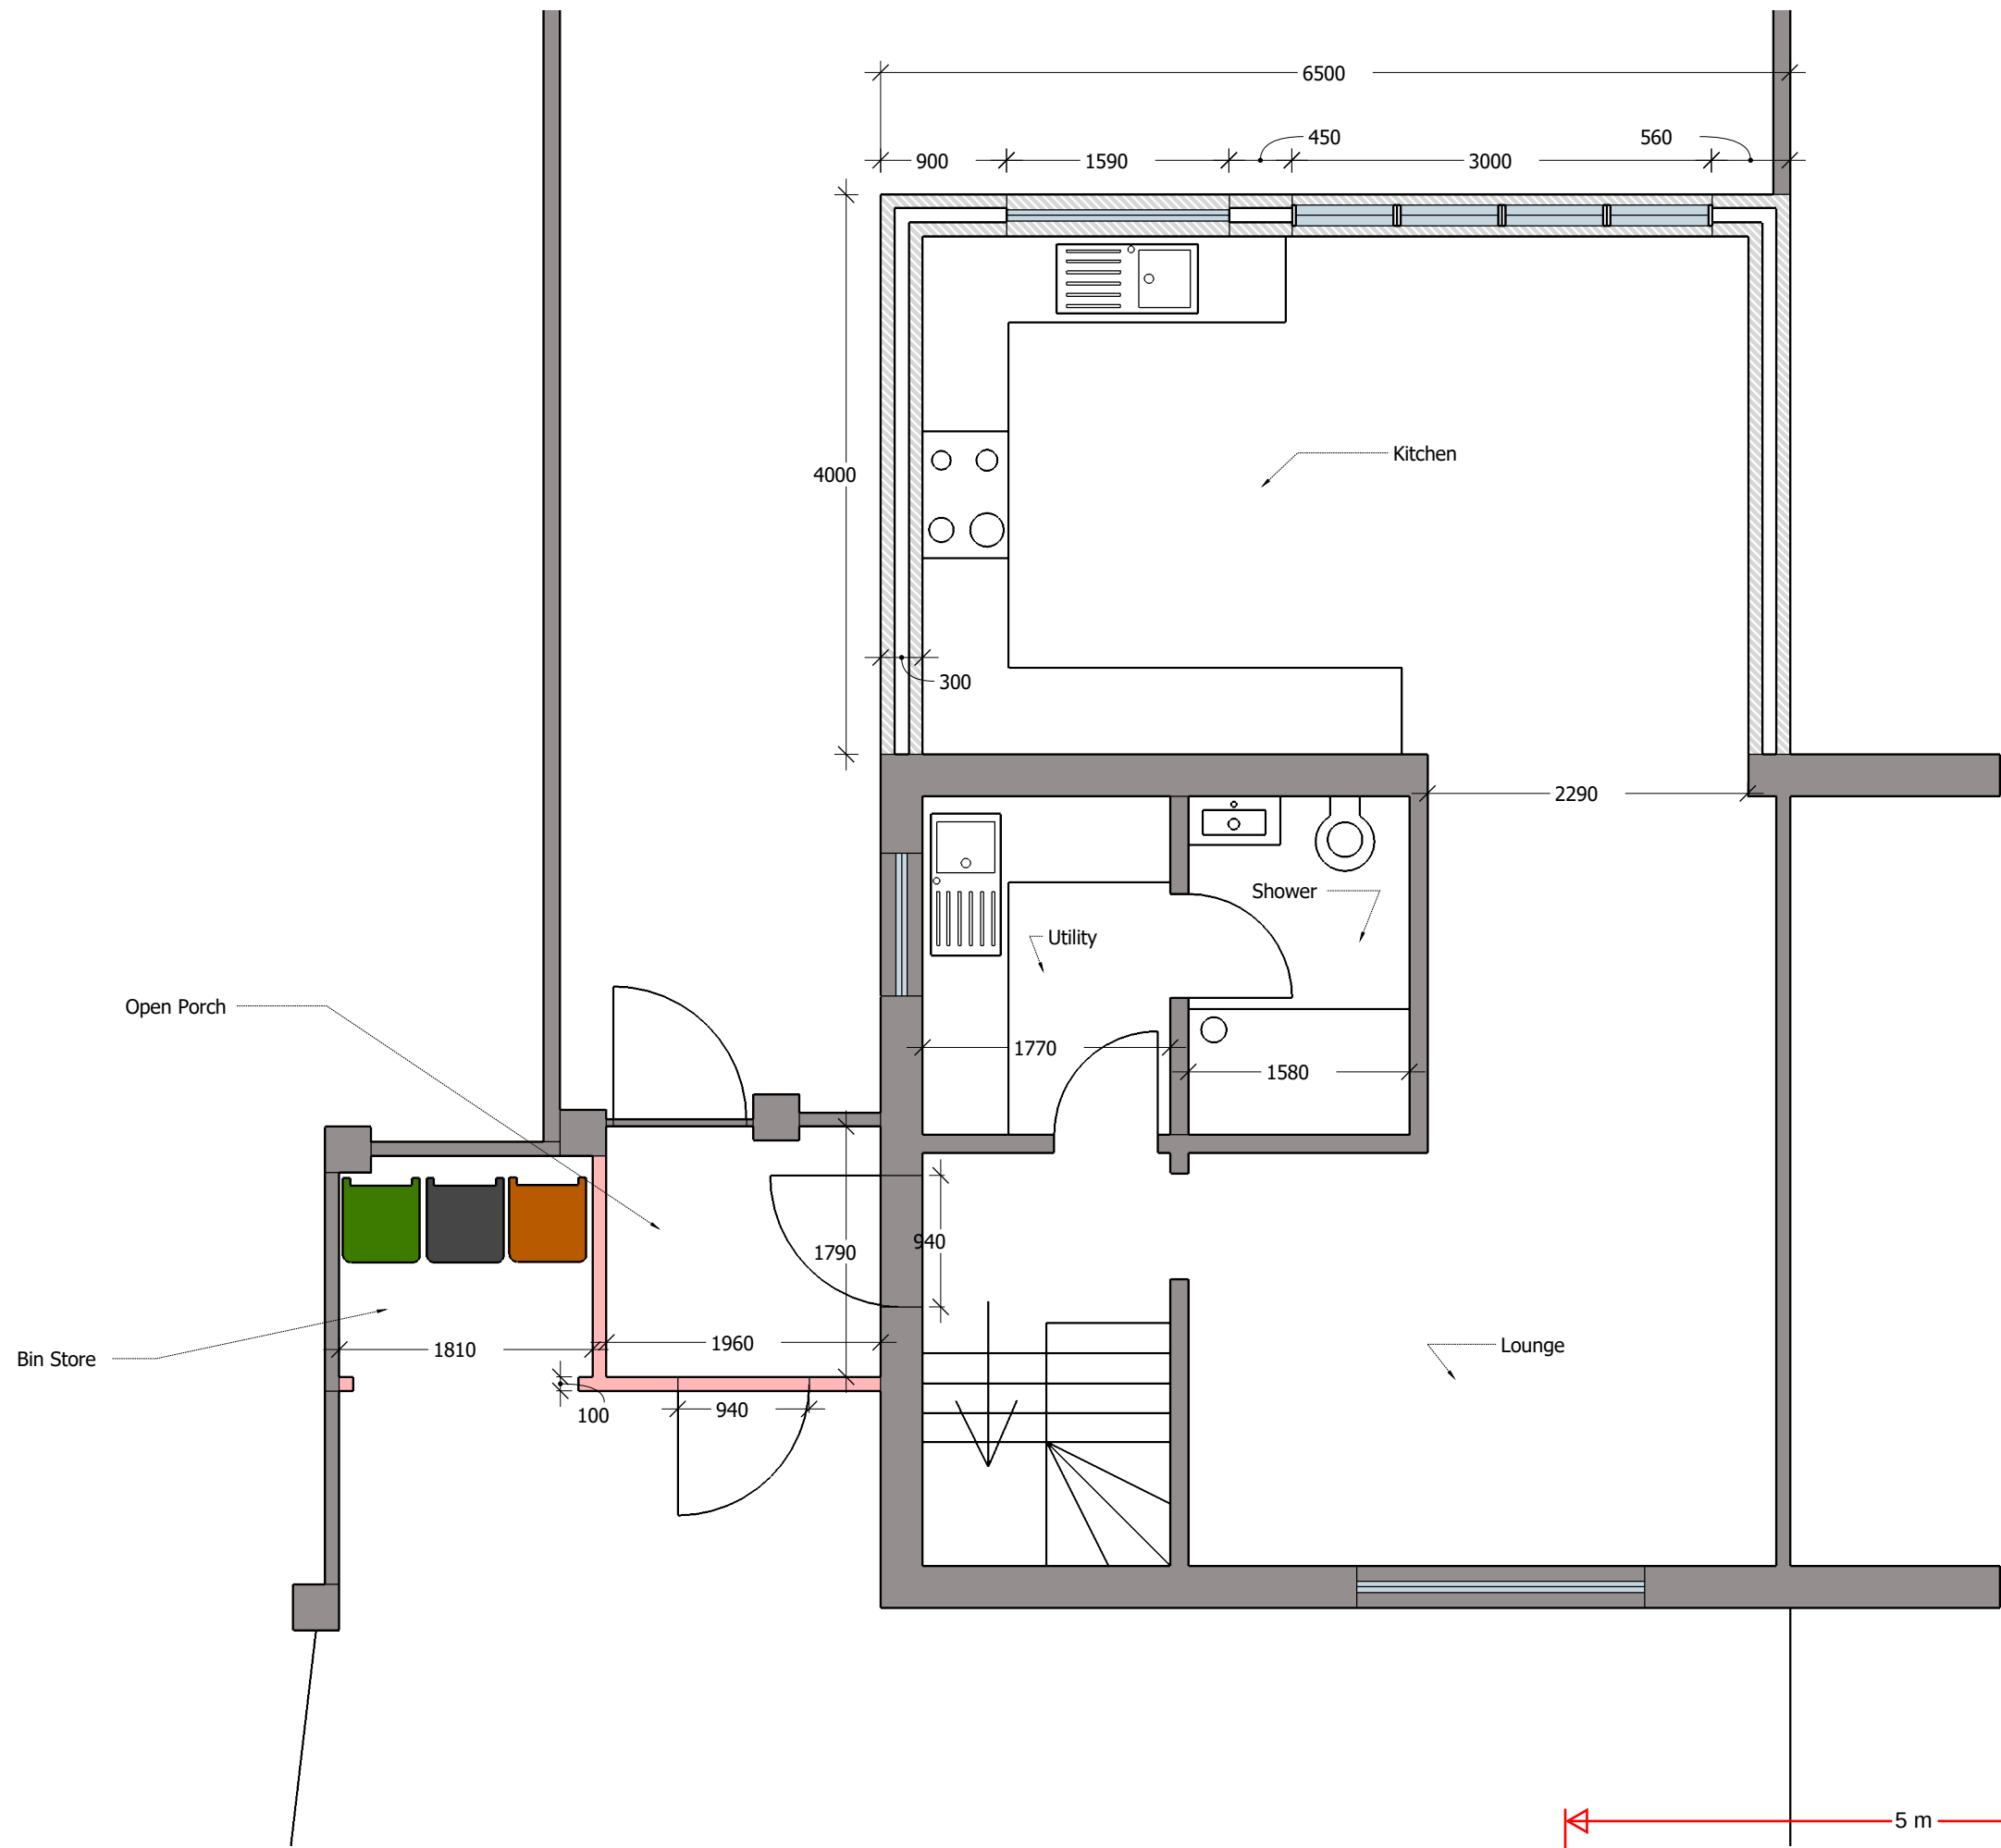

DESCRIPTION
PROPOSED PLANS

Proposed Ground Floor Plan
scale 1:50

