


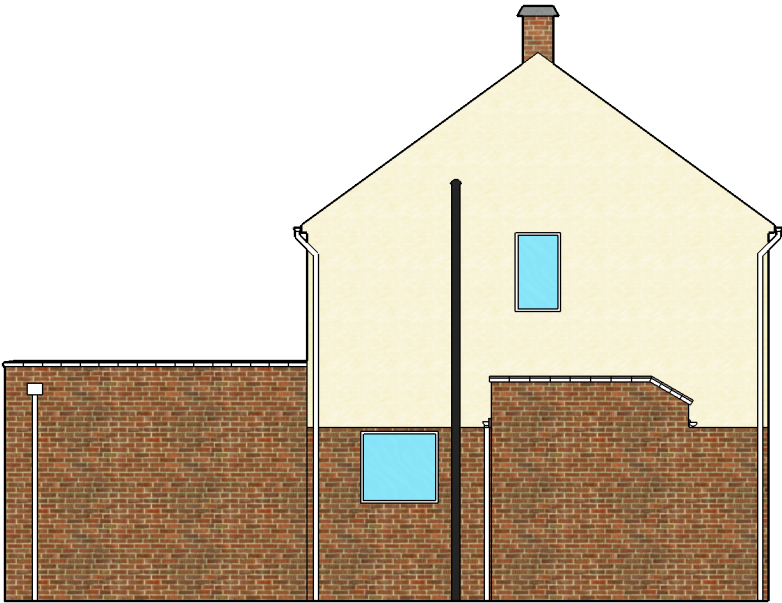


Proposed South elevation
scale 1:100



Proposed East elevation
scale 1:100





Proposed North elevation
scale 1:100

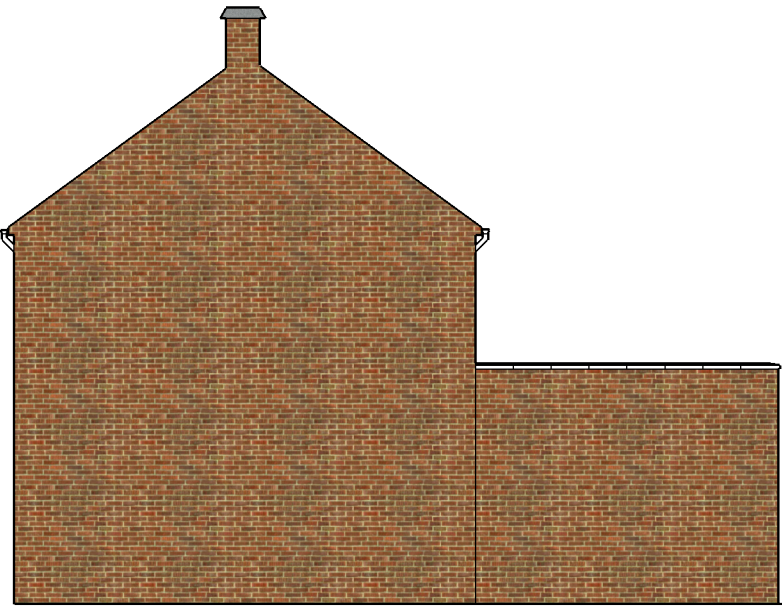

Proposed West elevation
scale 1:100

DESCRIPTION
PROPOSED ELEVATIONS

 


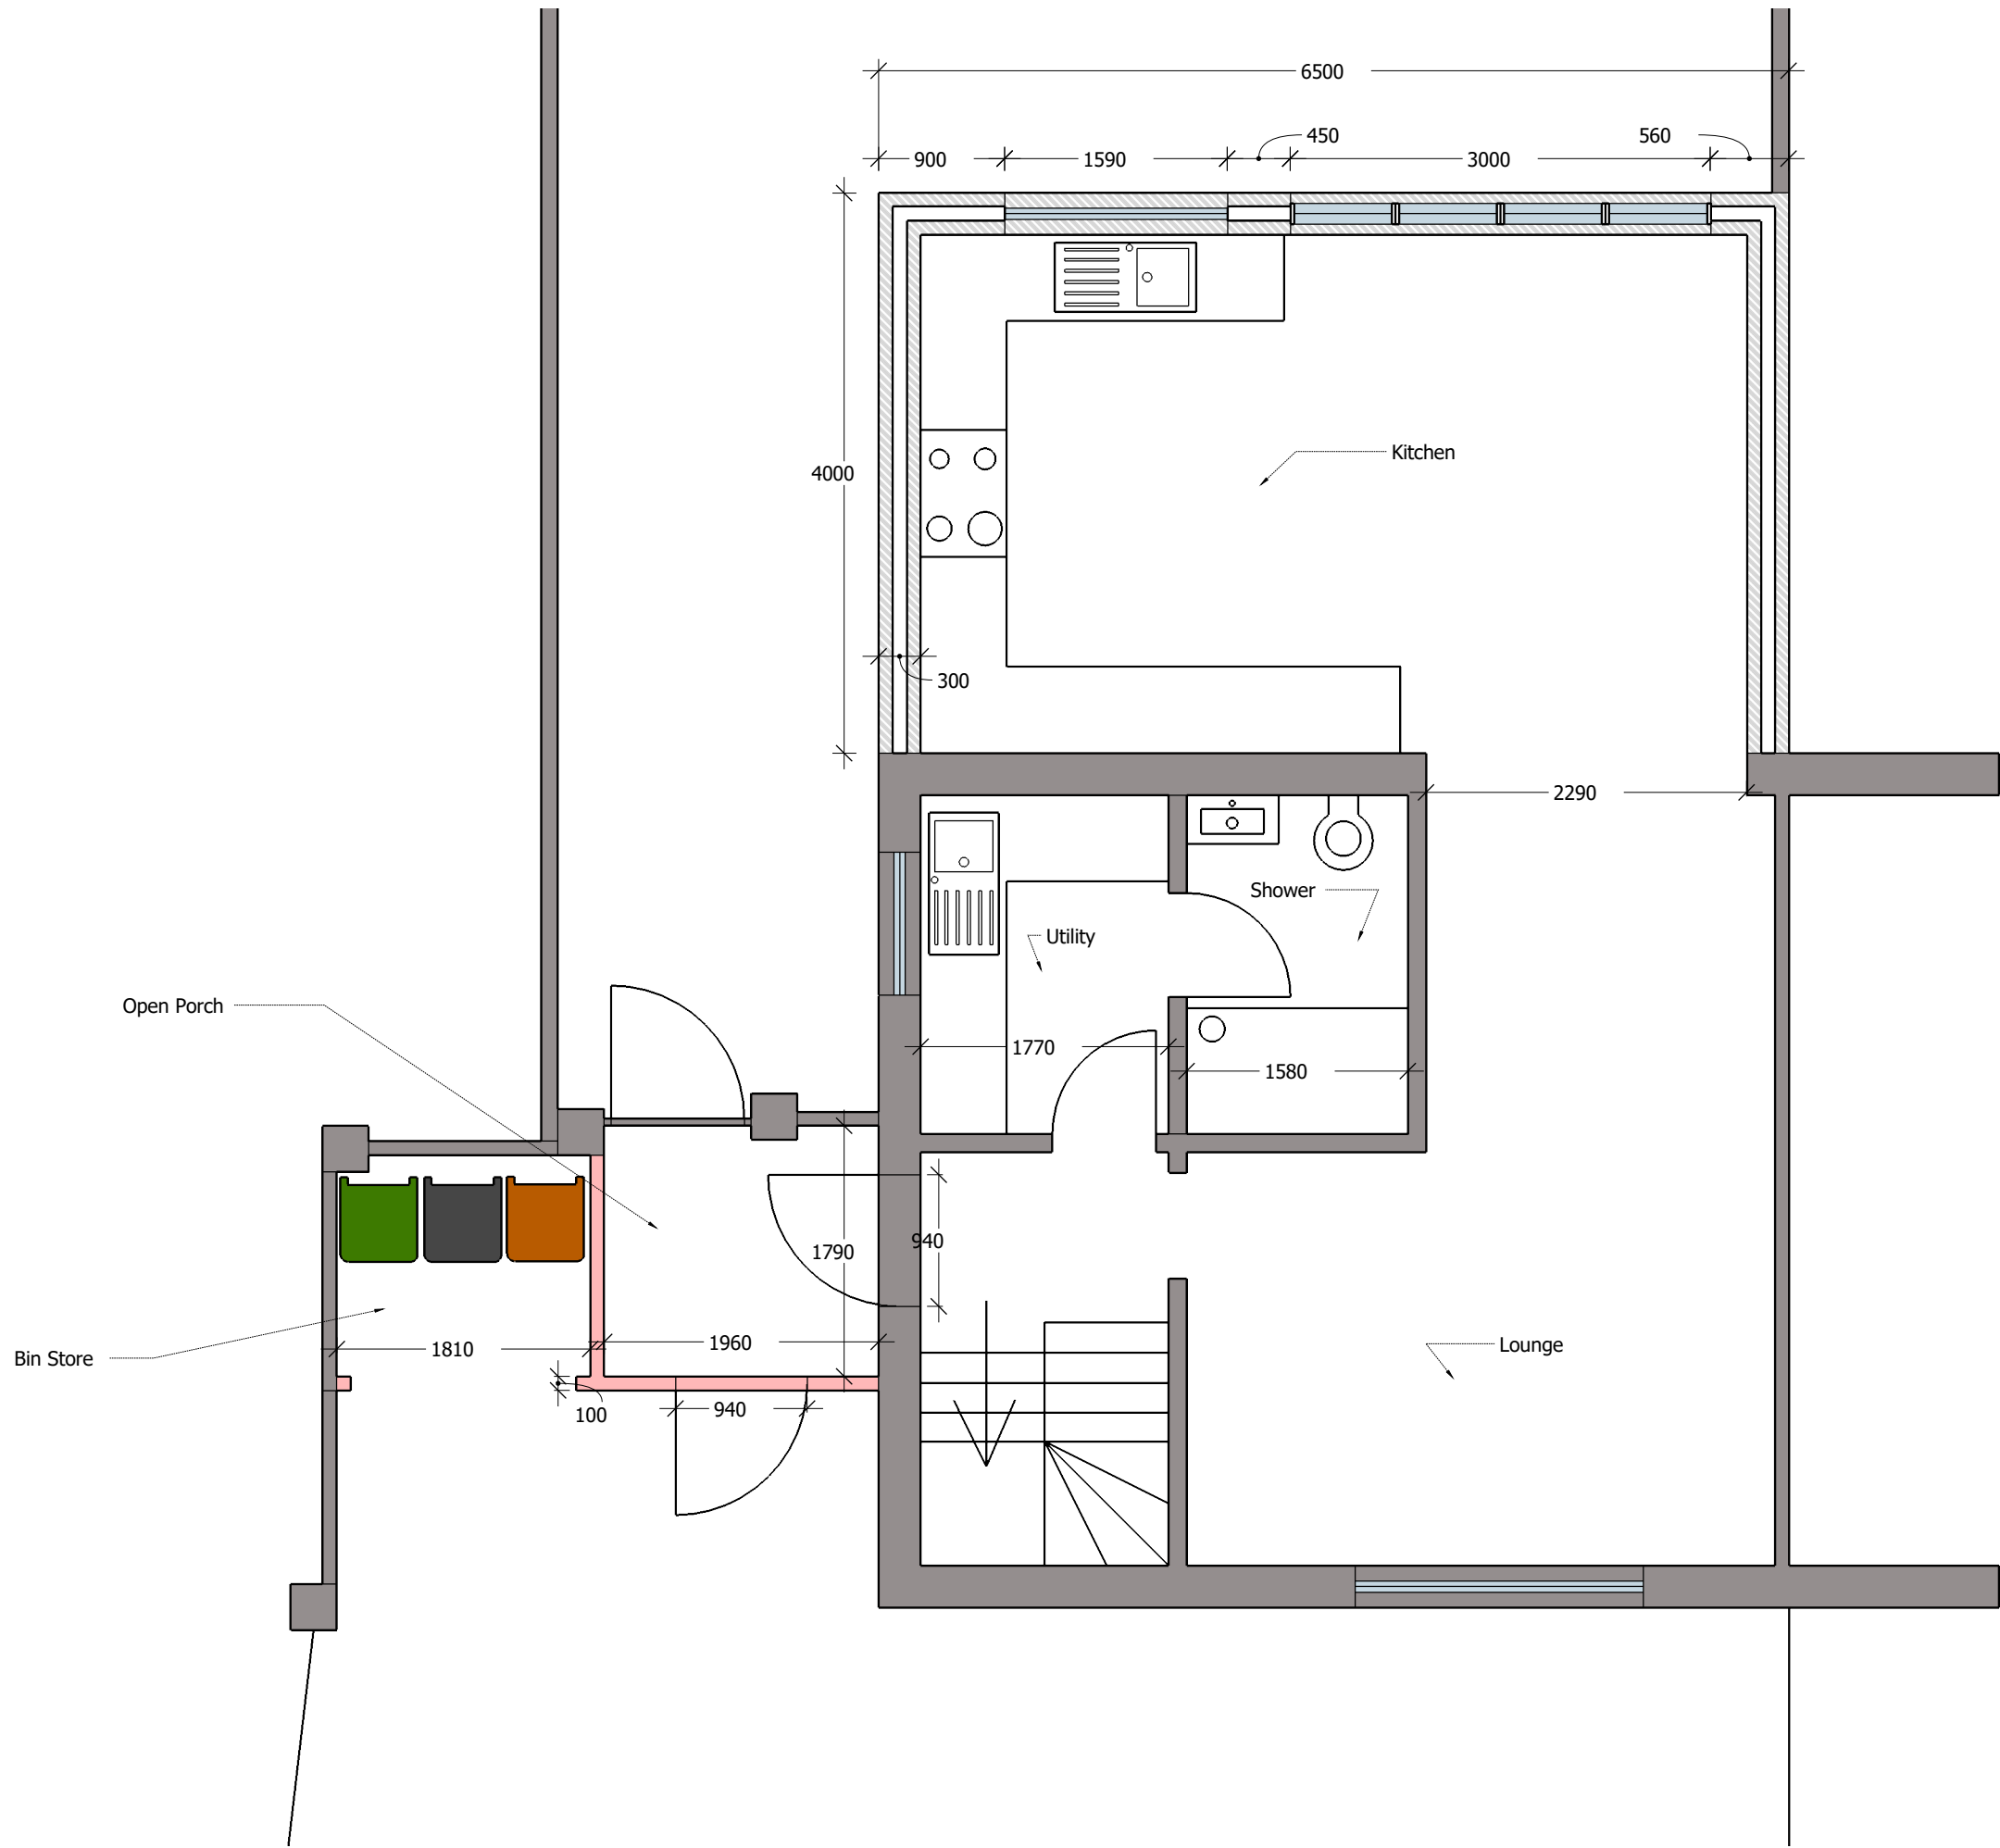

DESCRIPTION
PROPOSED PLANS

Proposed Ground Floor Plan
scale 1:50



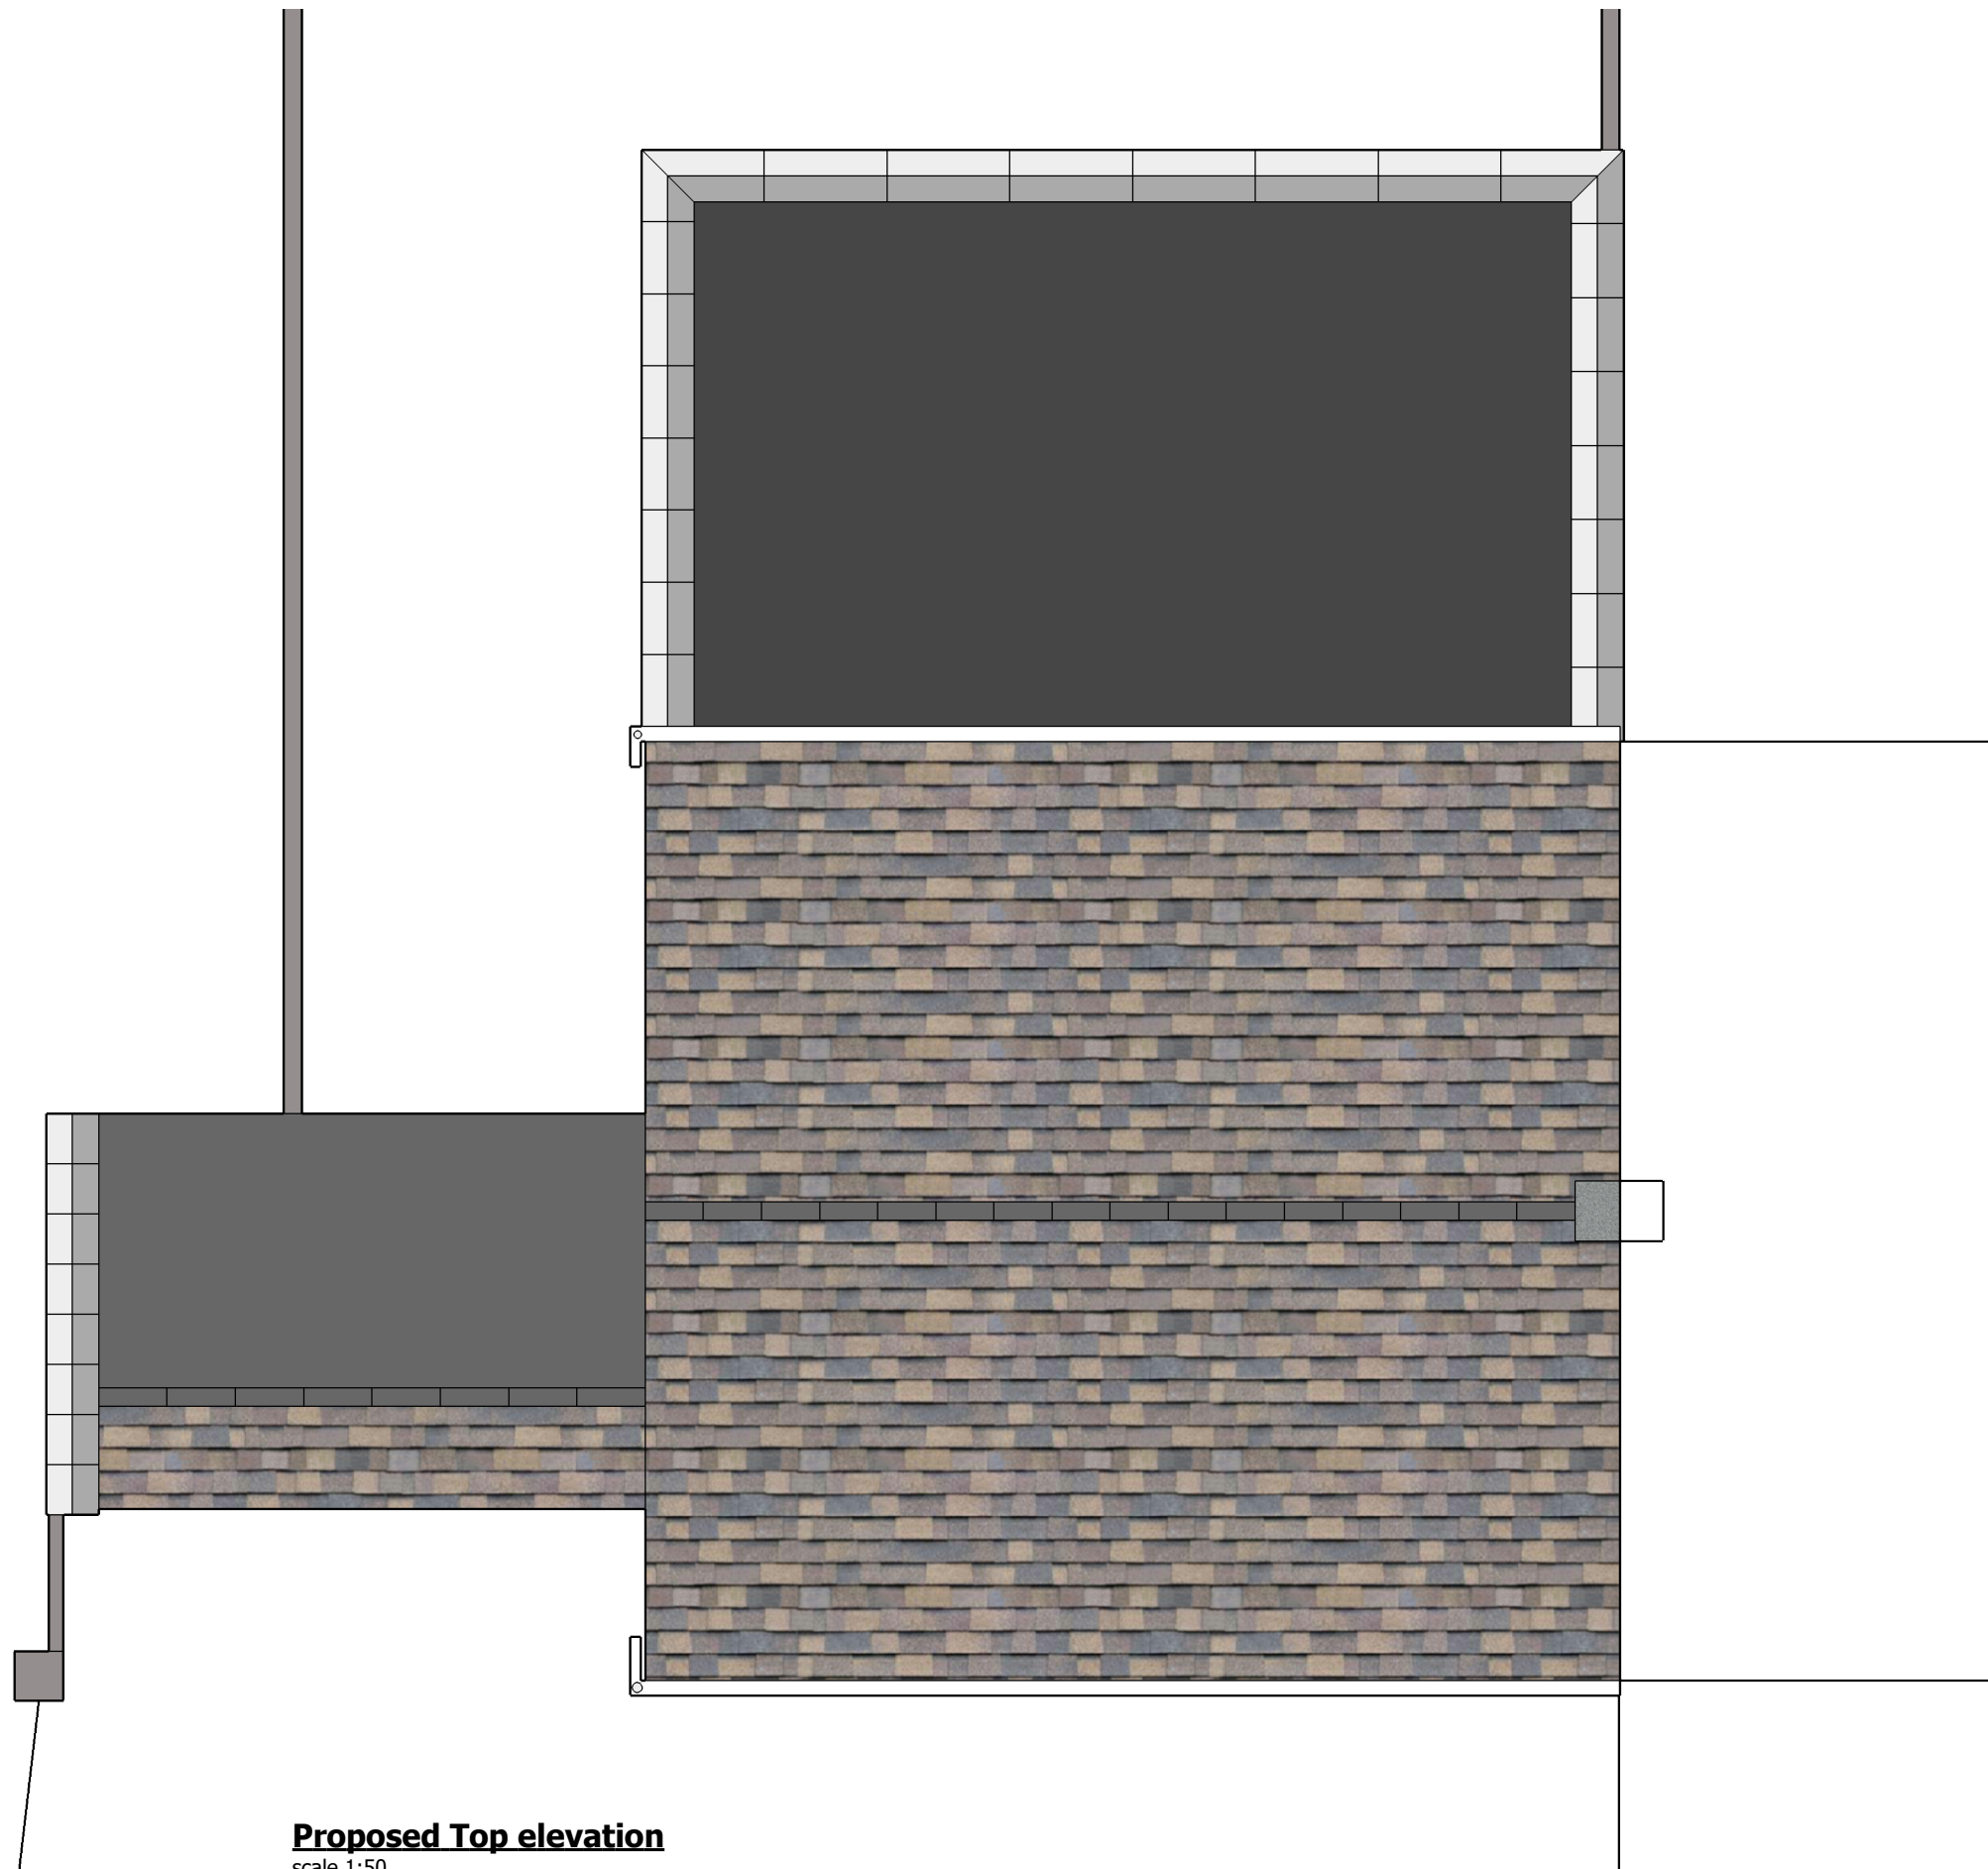

Proposed Top elevation
scale 1:50

DESCRIPTION
PROPOSED ELEVATIONS

