




East Elevation



South Elevation




West Elevation

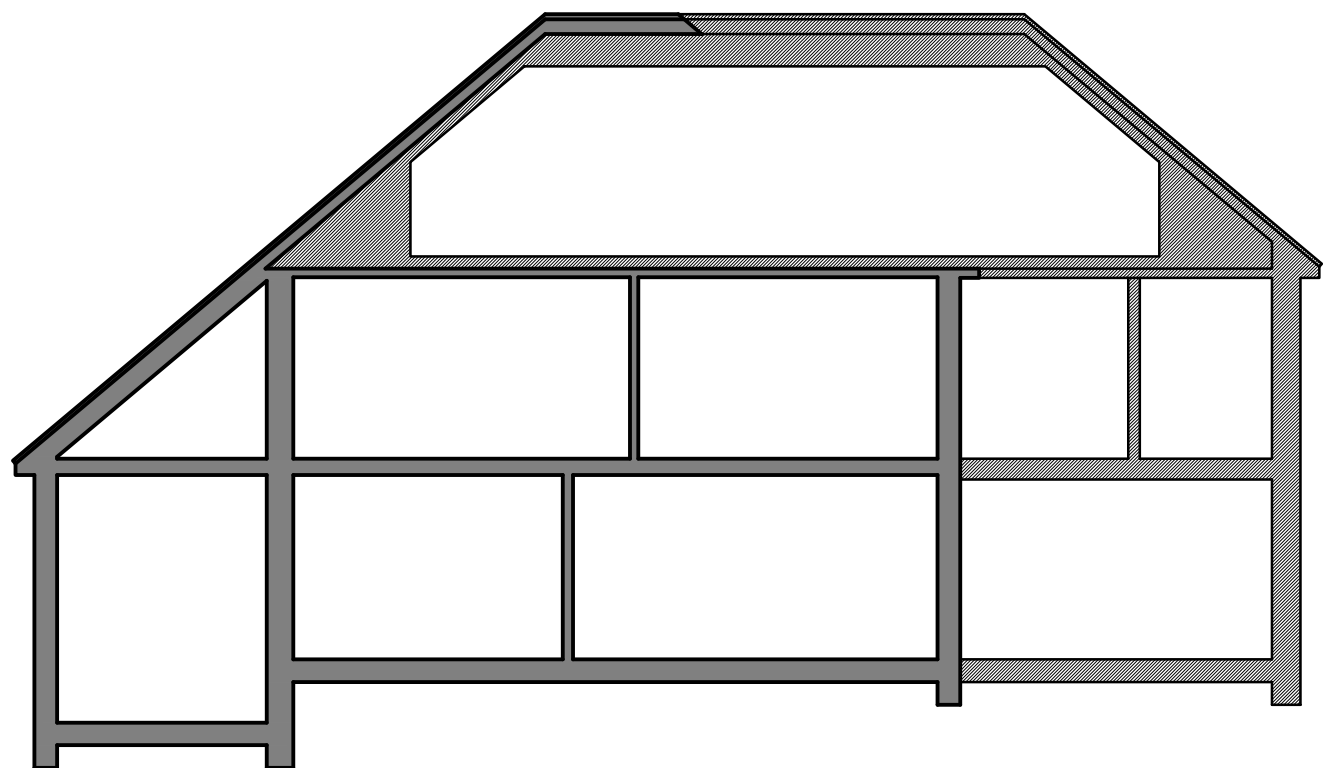


Typical Section




North Elevation

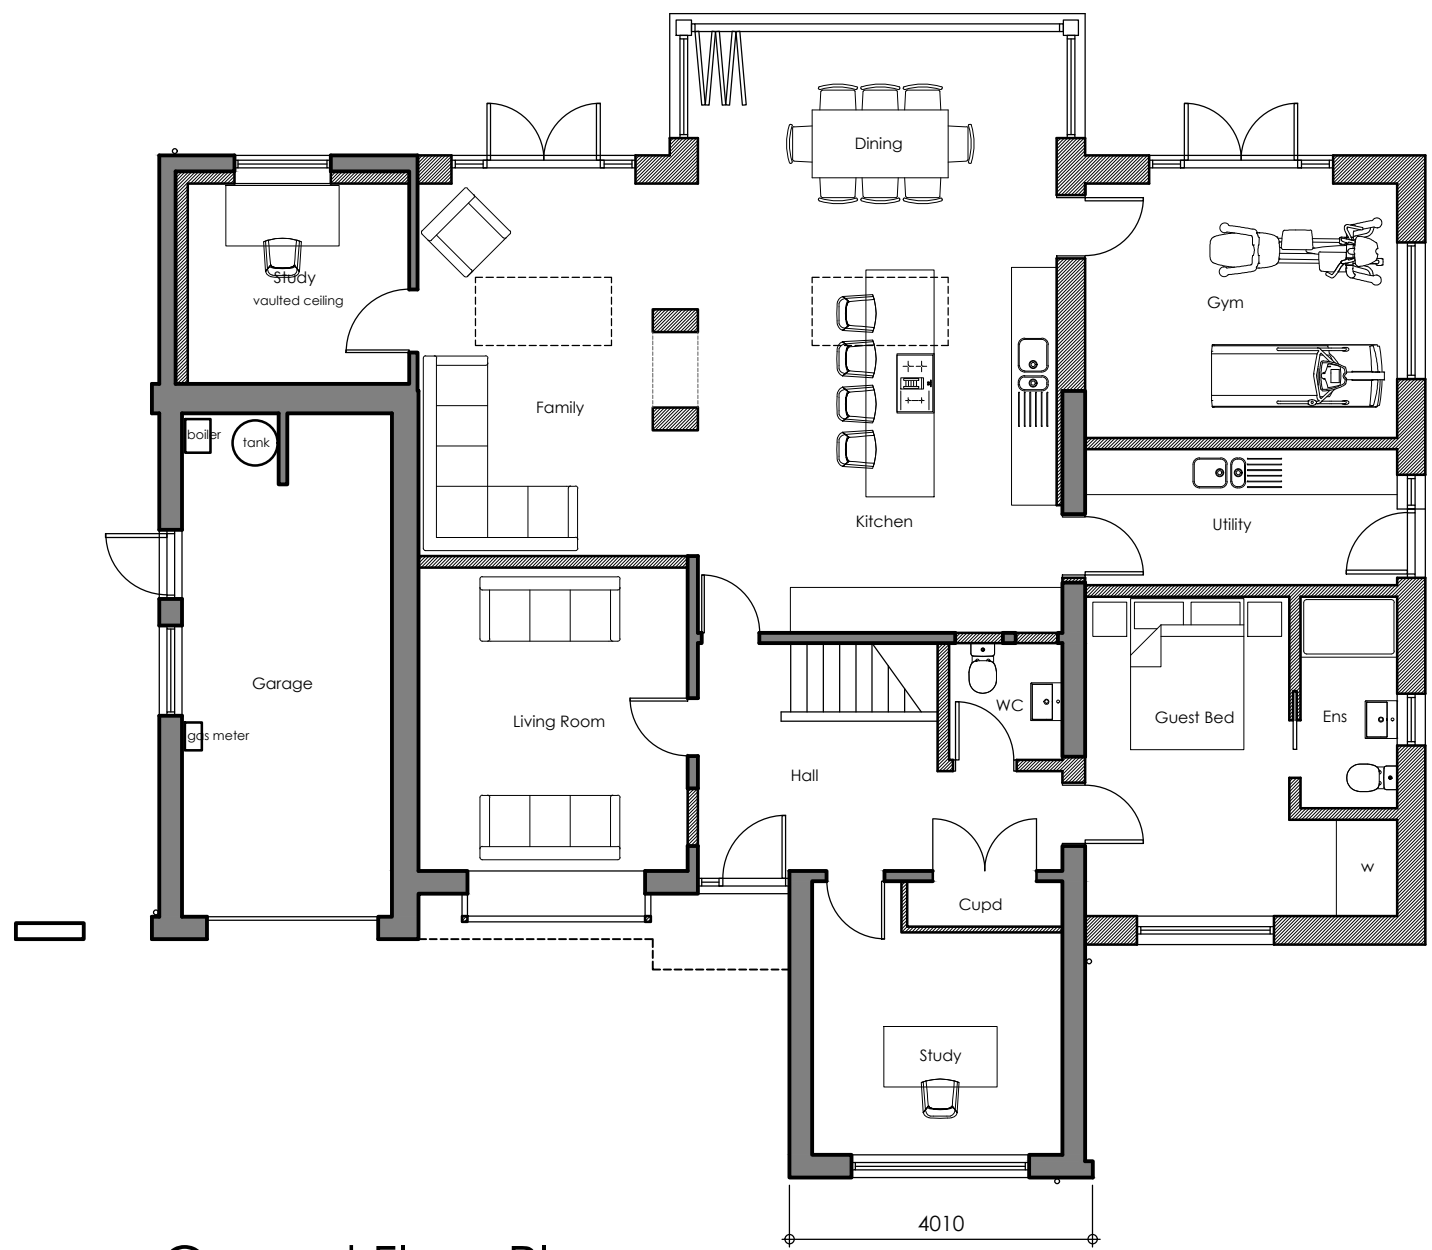


Ground Floor Plan

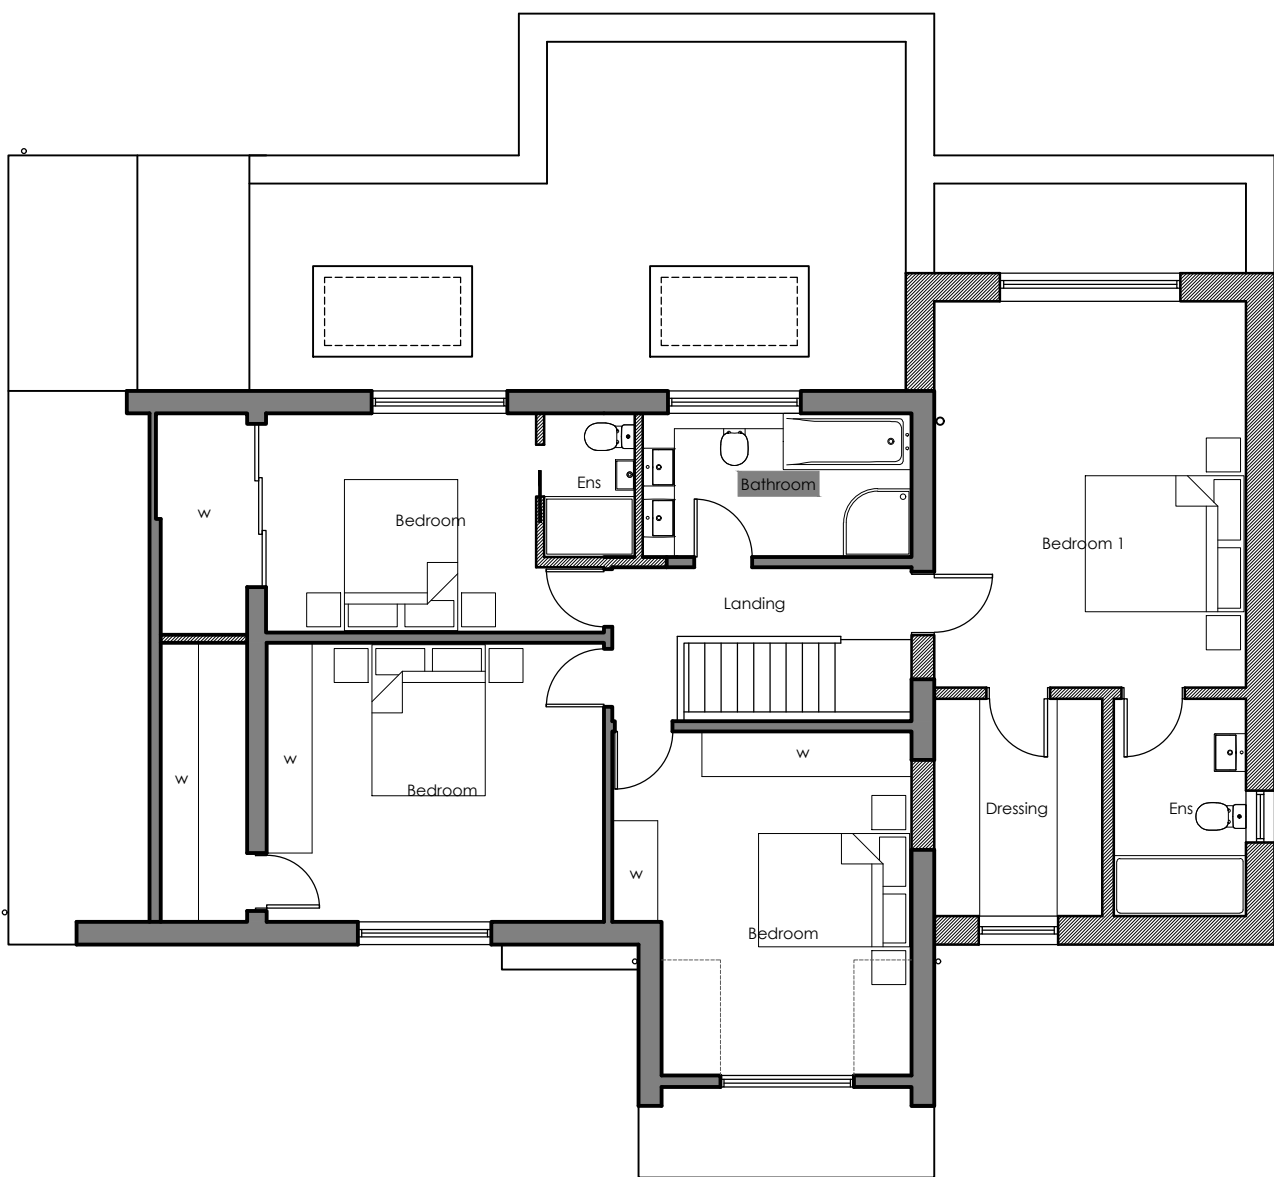

First Floor Plan

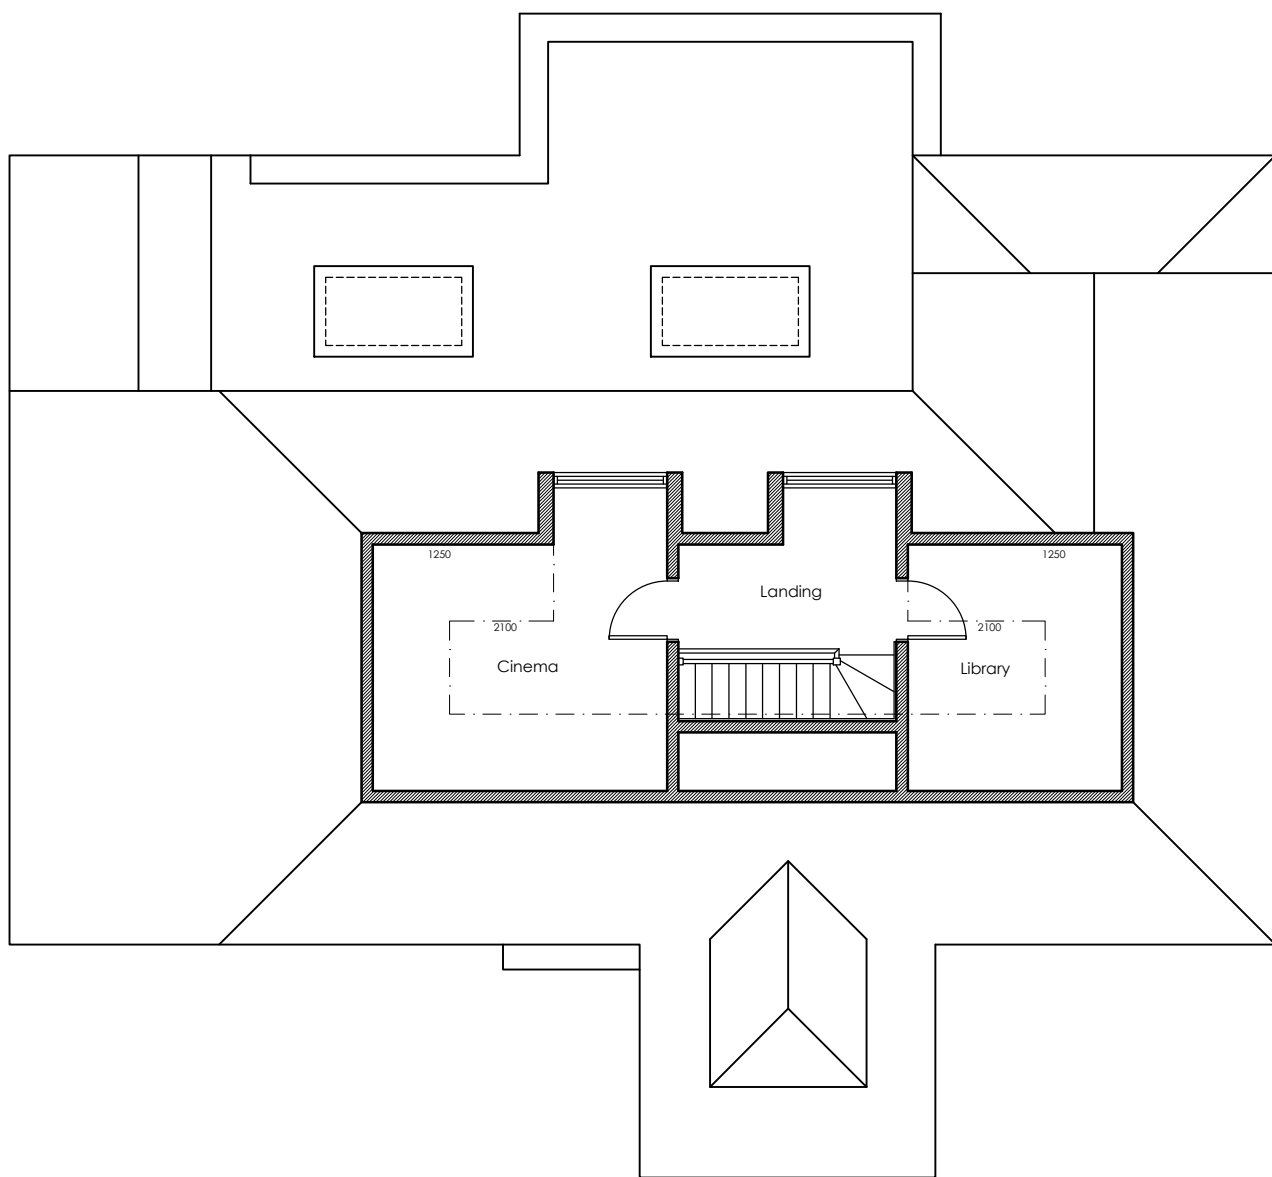

Second Floor Plan

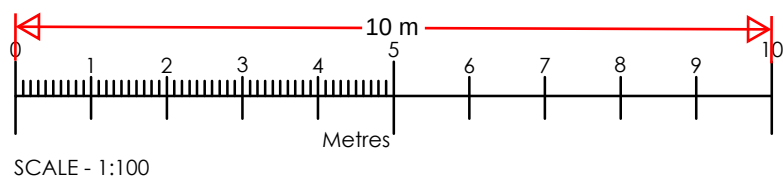

SCALE - 1:100

A 14/07/25 Revised in accordance with Planning officer comments

Rev	Date	Comments
-----	------	----------

PLANNING

Client
Mrs M Dornelles de Mello

Project
Inis Collite
Tanyard Hill
Shorne
Kent
DA12 3EN

Title
Floor Plans & Elevations
As Proposed

Project No.	Date
9017	March 2025
Drawing No.	Revision
9017-PD-003	A
Scale	Drawn
1:100	DMW
	Check
	PH

Nepicor House, London Road
Wrotham Heath, Kent, TN15 7RS
phone: 01732 753333
fax: 01732 753334
info@offsetarchitects.co.uk
www.offsetarchitects.co.uk

