




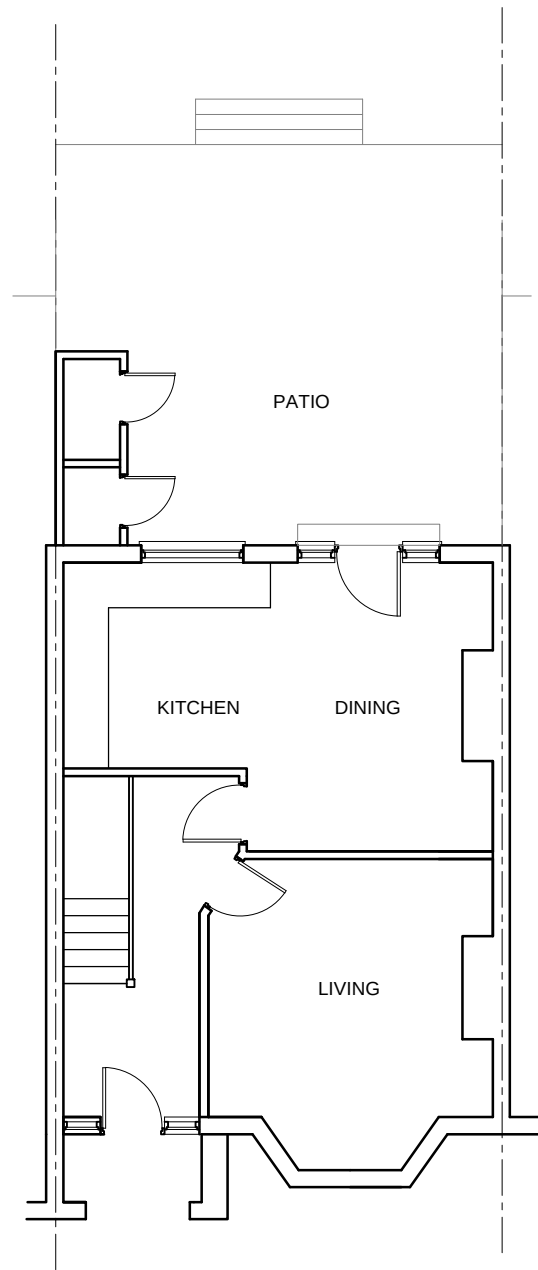


EXISTING GROUND FLOOR PLAN

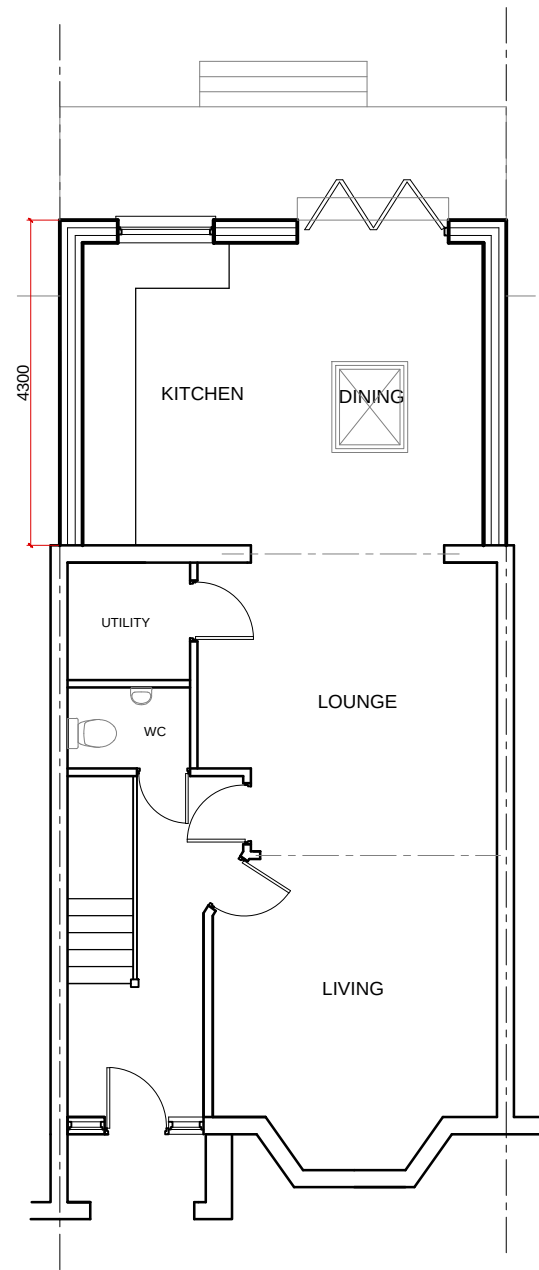


PROPOSED GROUND FLOOR PLAN

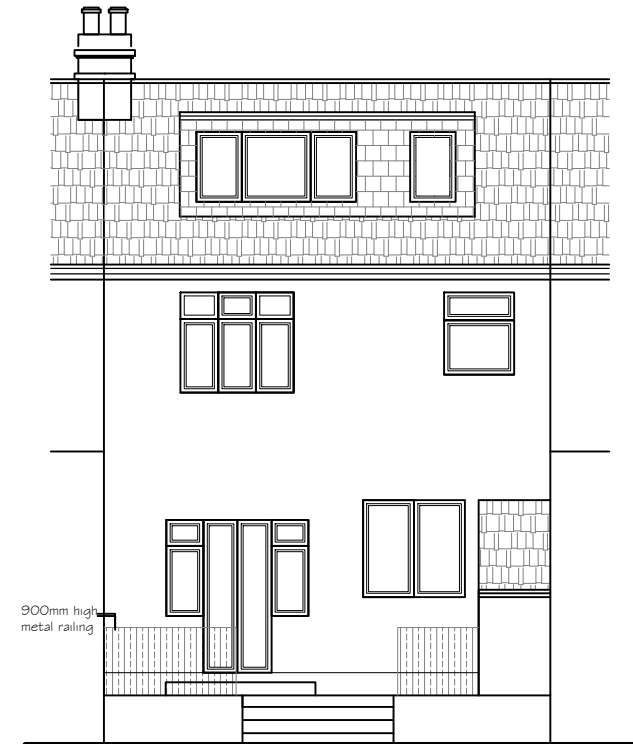

EXISTING REAR ELEVATION

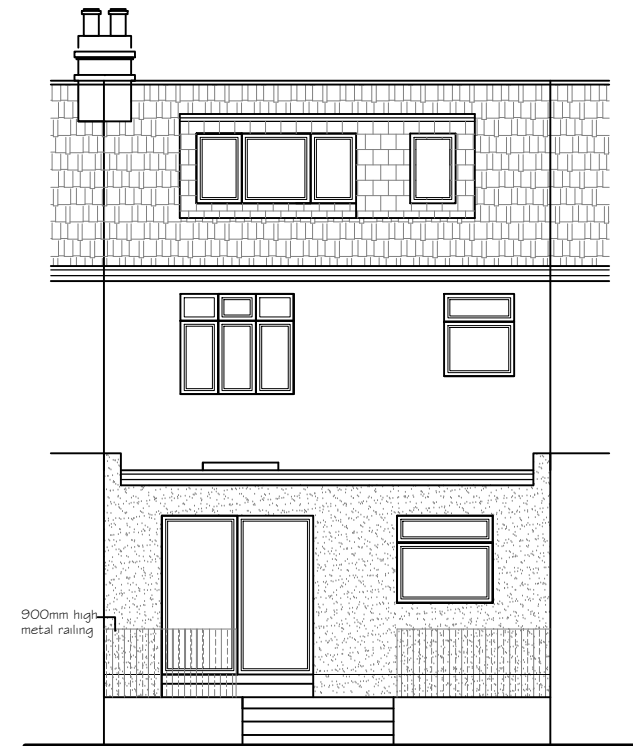

PROPOSED REAR ELEVATION

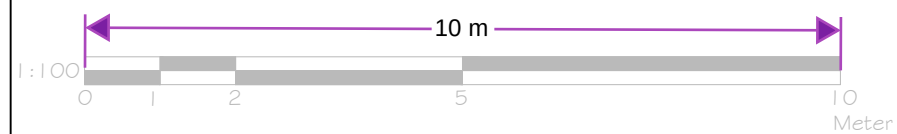

77 WHITEHILL LANE
GRAVESEND DA12 5LU

TITLE:
PROPOSED GROUND FLOOR
REAR EXTENSION

SCALE: 1:100@A3

DWG NO SD77/PL01