



Notes.

All external materials to match the existing property.


Existing Elevations
1:100

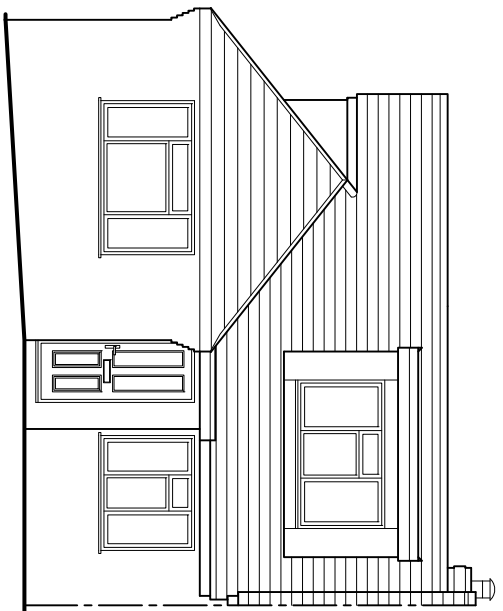


Front

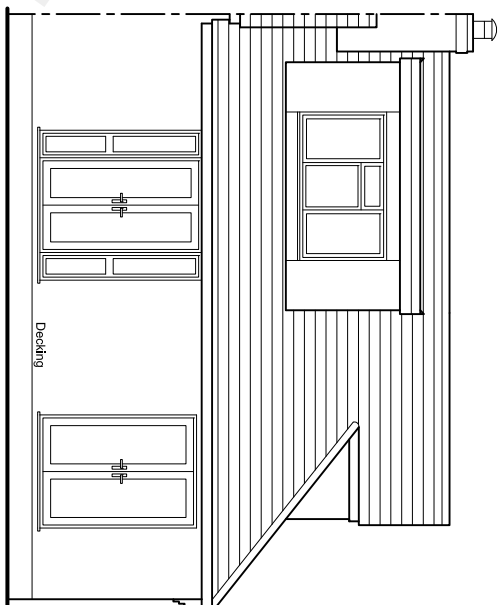

Rear

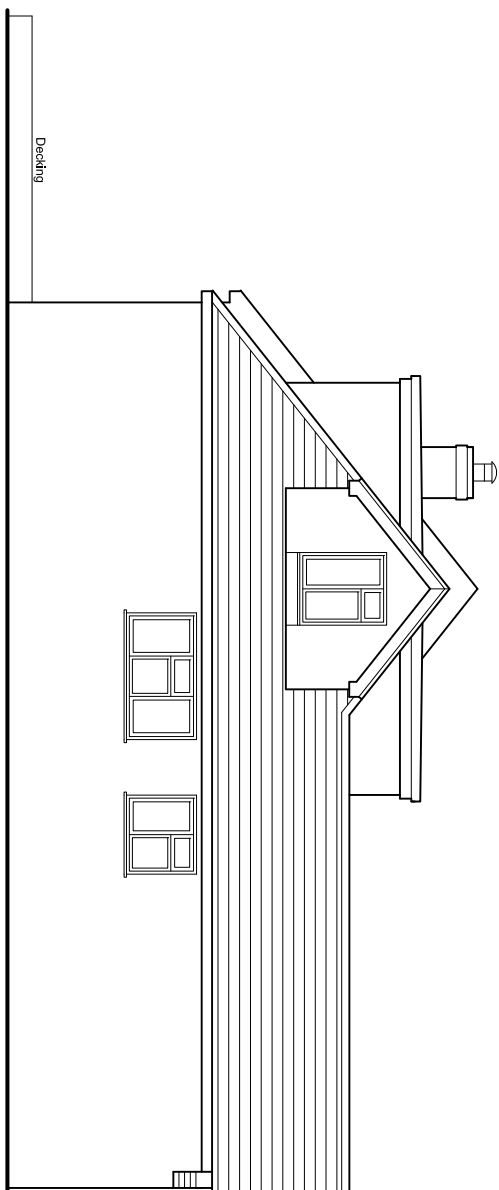


Side

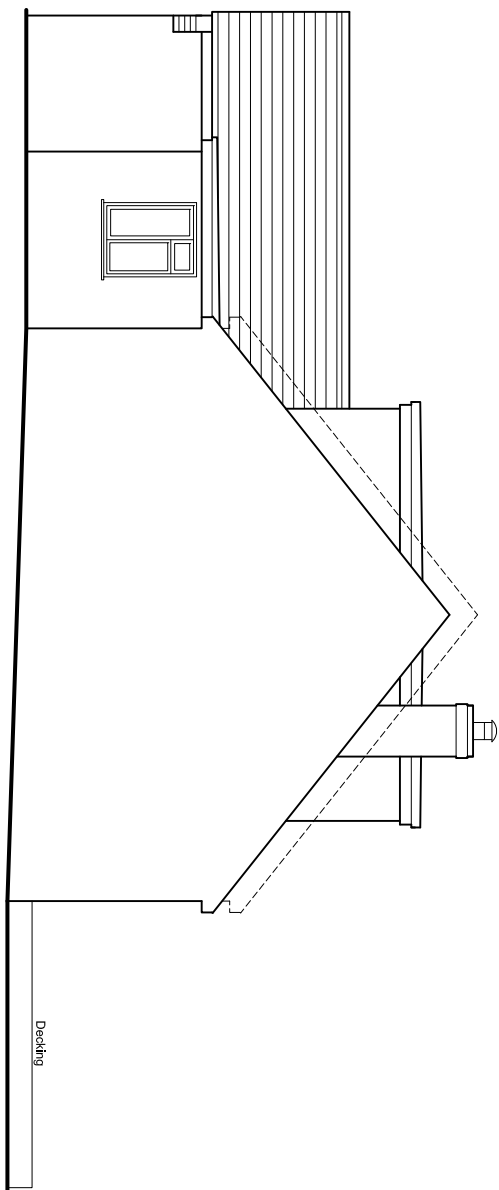


Side


Proposed Elevations
1:100

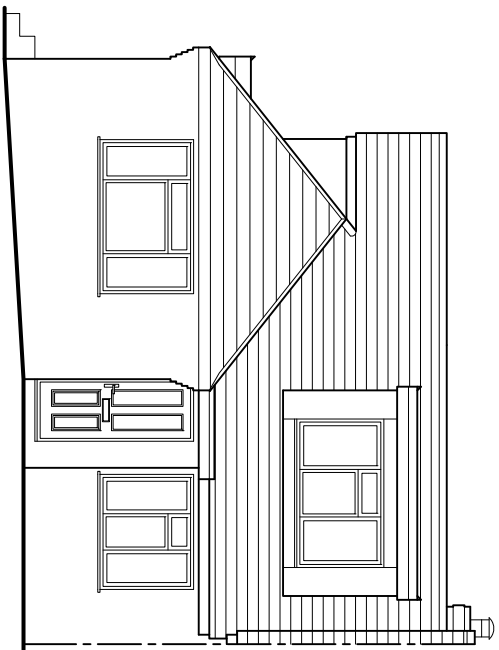


Front

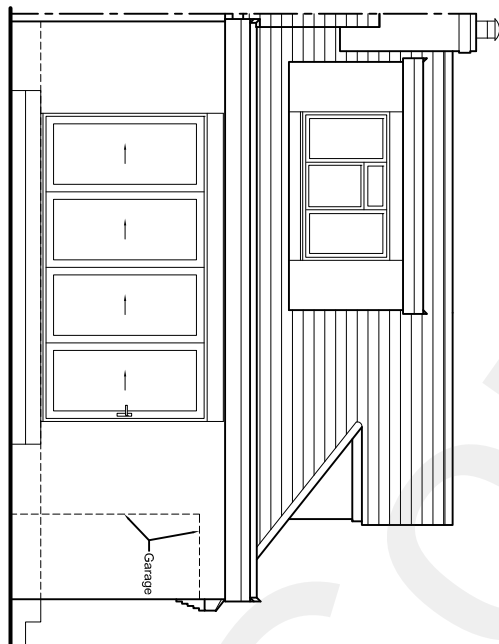

Rear

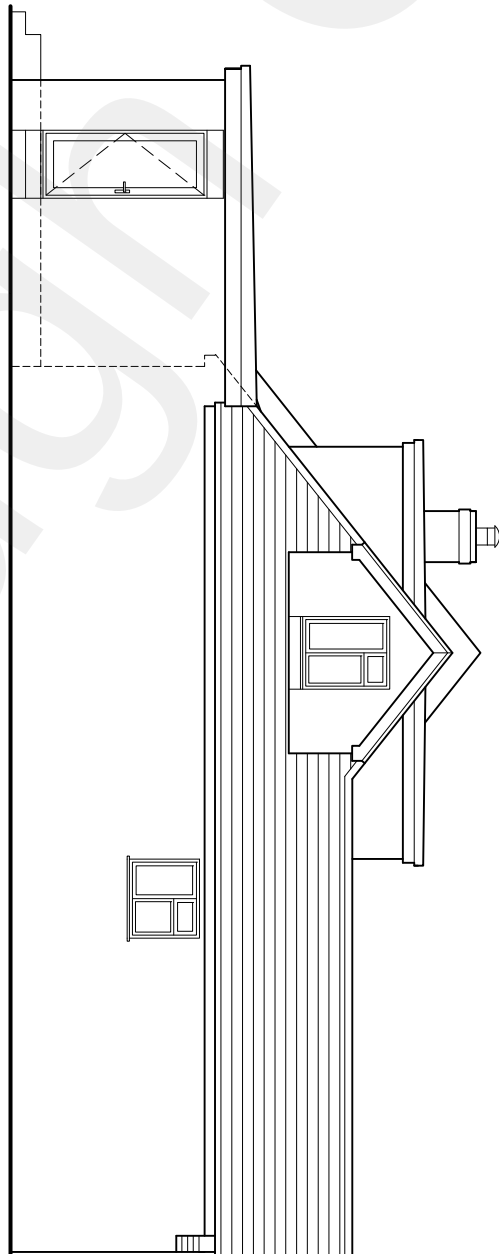


Side

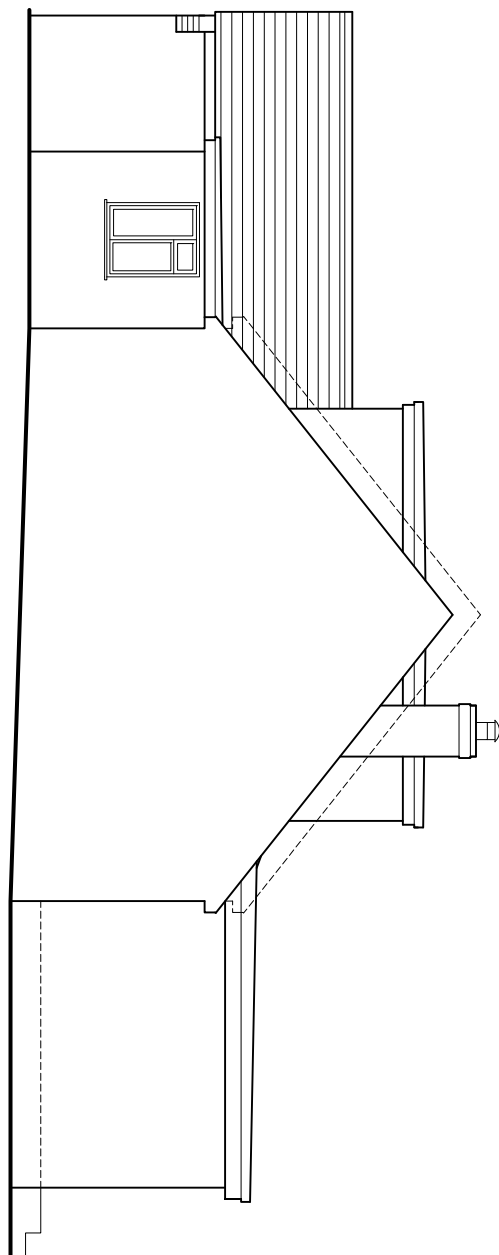


Side

Existing Block Plan
1:200


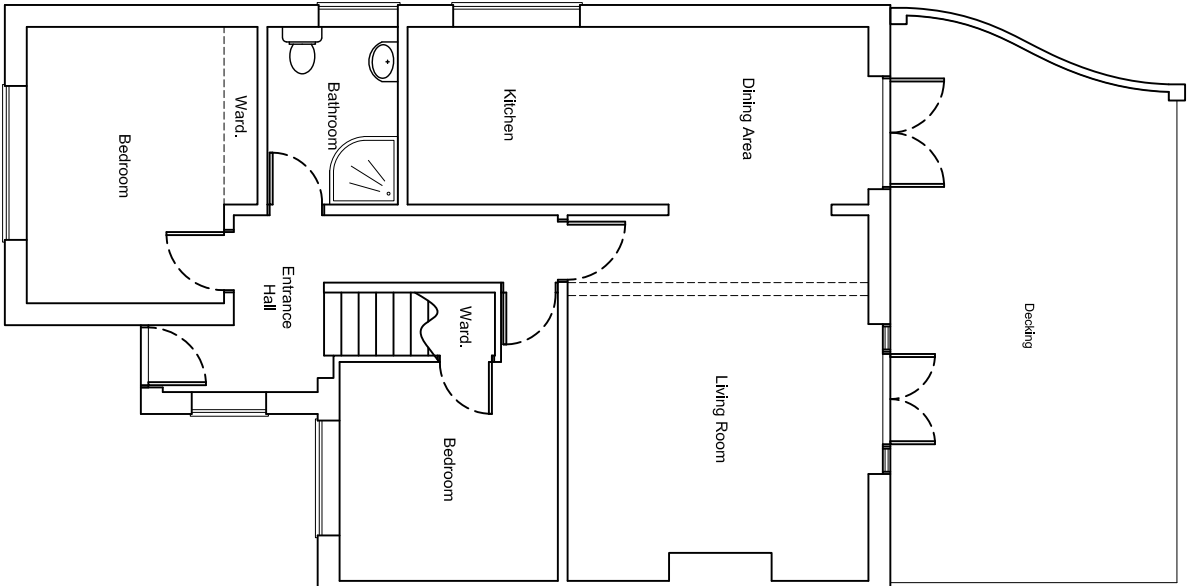


Existing Ground Floor Plan
1:100

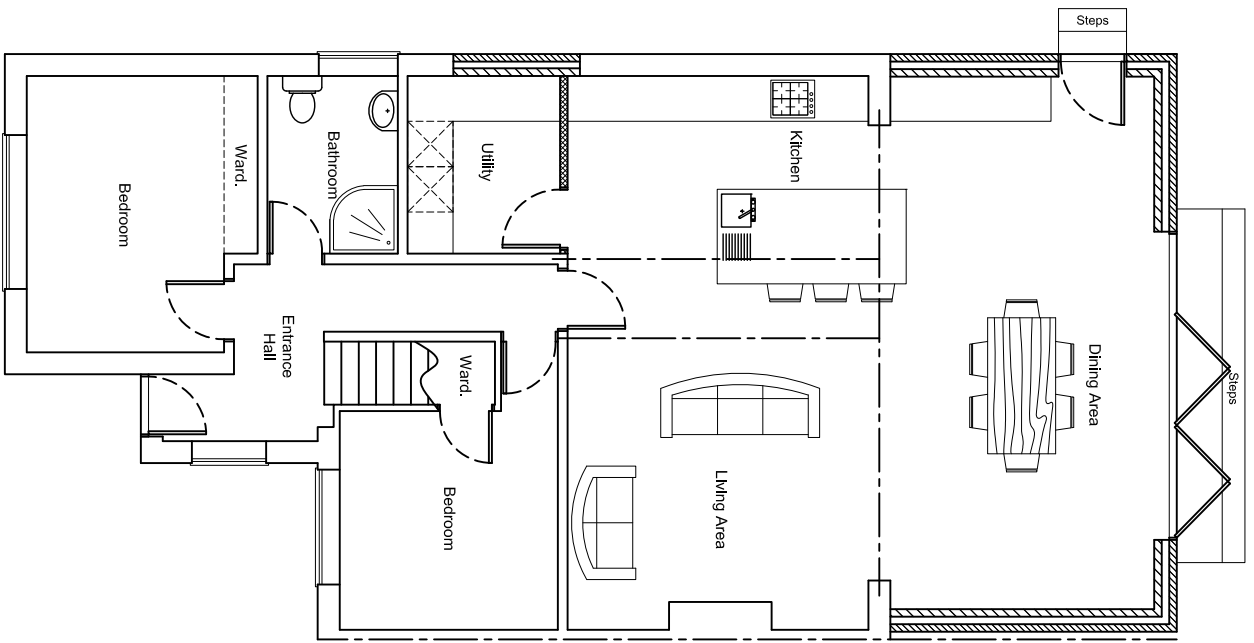


Proposed Ground Floor Plan
1:100

Proposed Block Plan
1:200

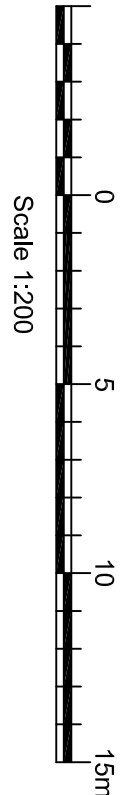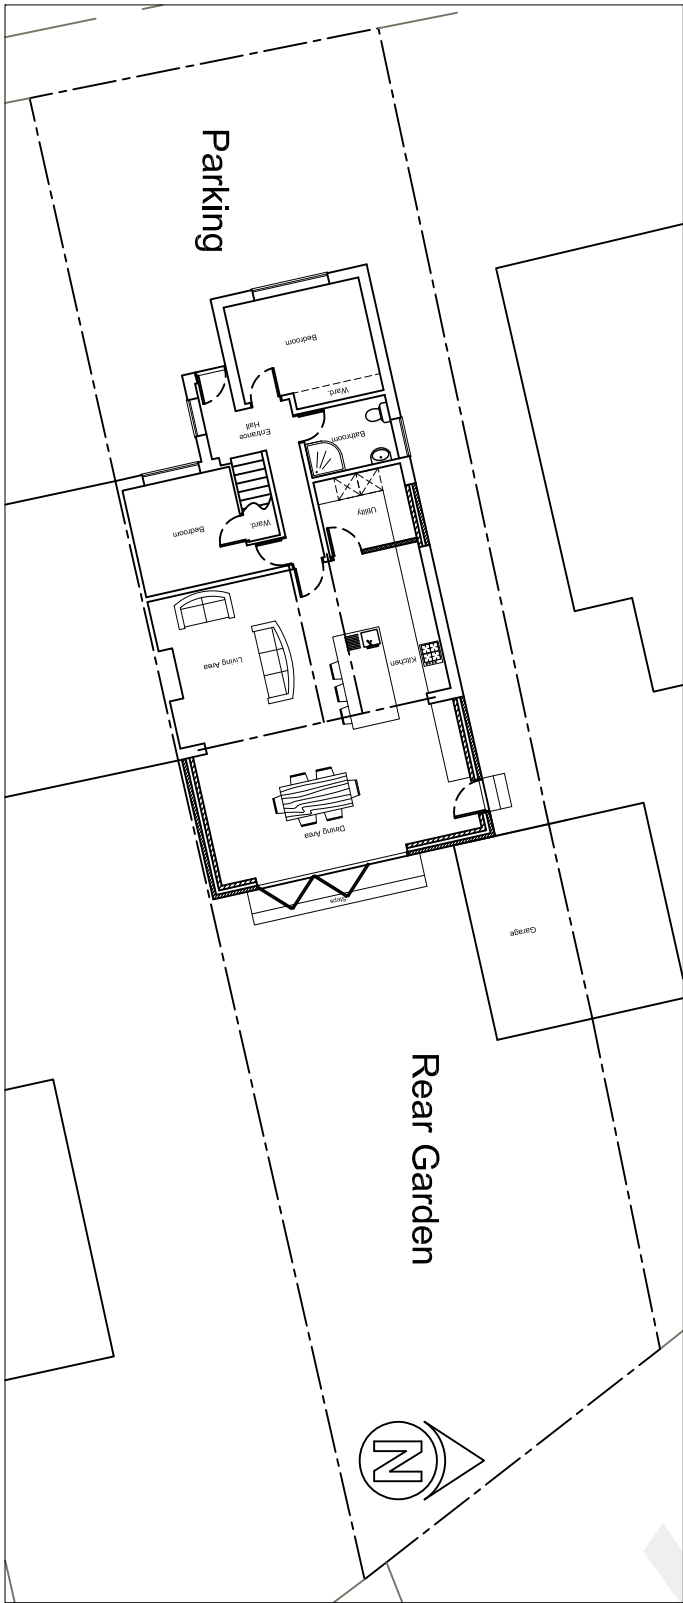

Scale 1:200

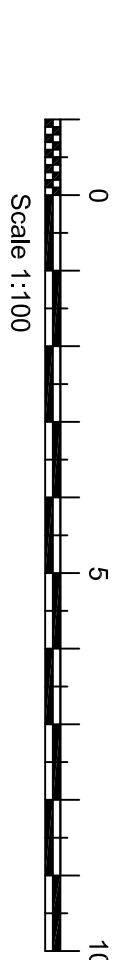

Scale 1:100

Designed by:

CRE8ROOM LTD
ARCHITECTURAL SERVICES

30 Boxley Road, Chatham, Kent ME5 9LF
Mobile - 07767 338389

Client/Project Name and Address

Danny Murkin
28 Chilton Drive
Higham
ME3 7BW

Proposed:

Single storey rear extension

Drawn by:
M. Ripley

Drawing Number:
028DM

Date:
18/11/2021

Sheet:

Scale:
1:100 - 1:200 @ A1