




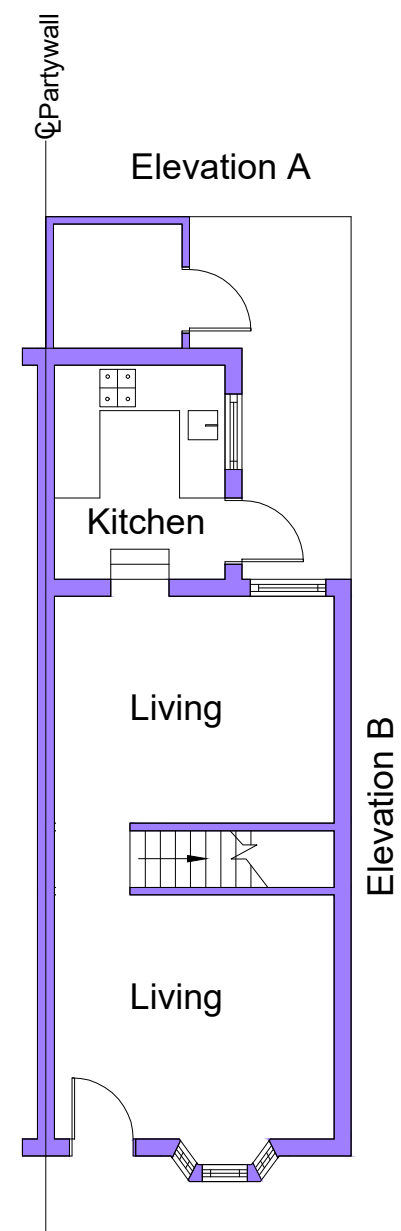


Existing Ground Floor Plan

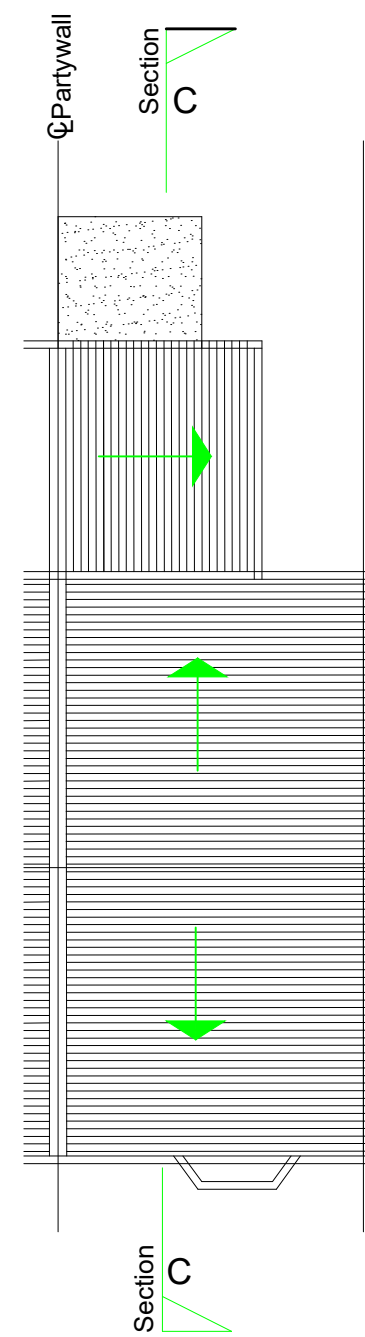


Existing Roof Plan

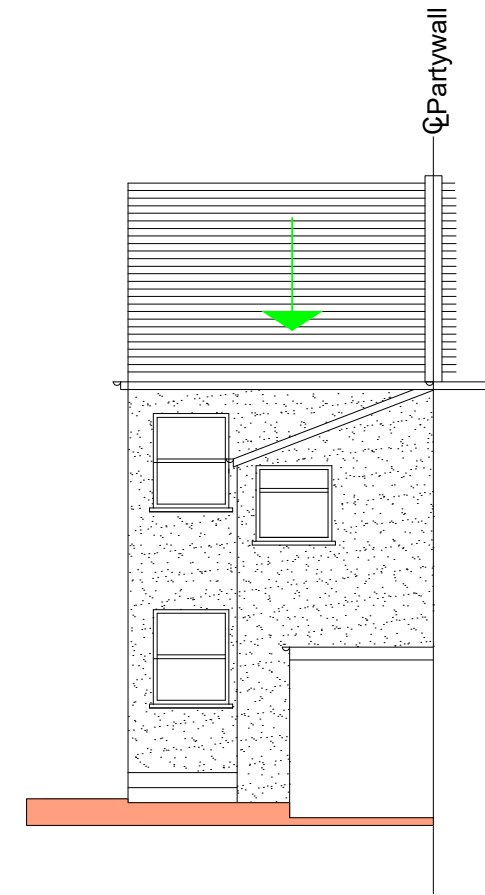


Existing Rear Elevation Plan A

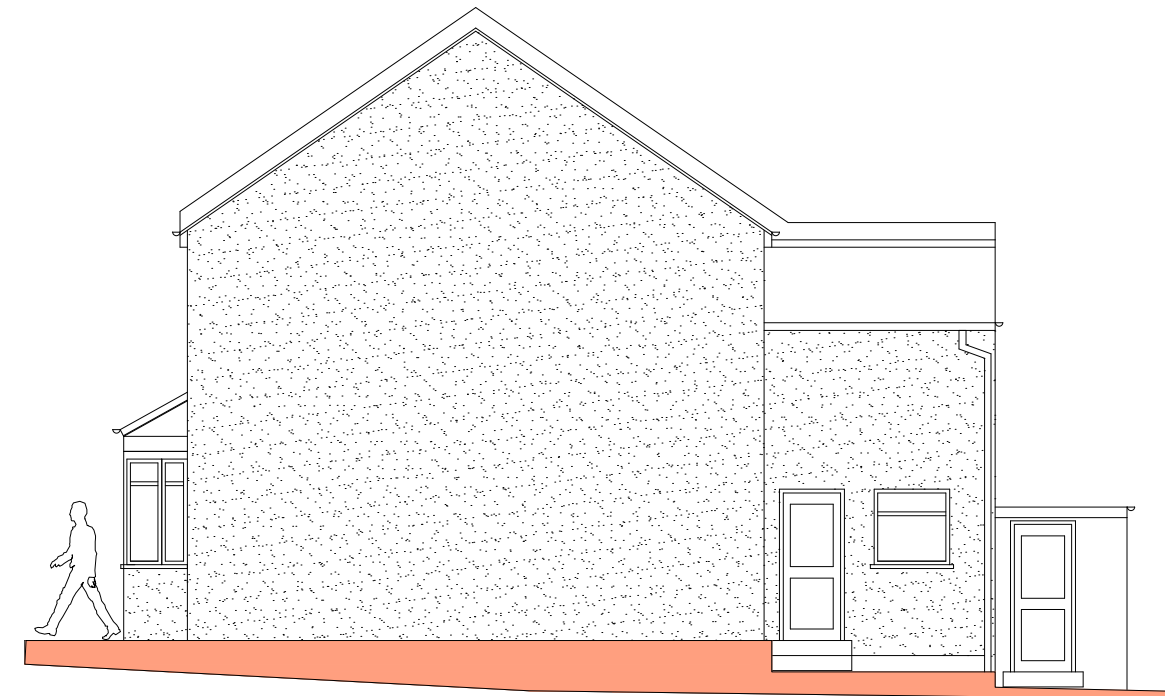


Existing Side Elevation Plan B

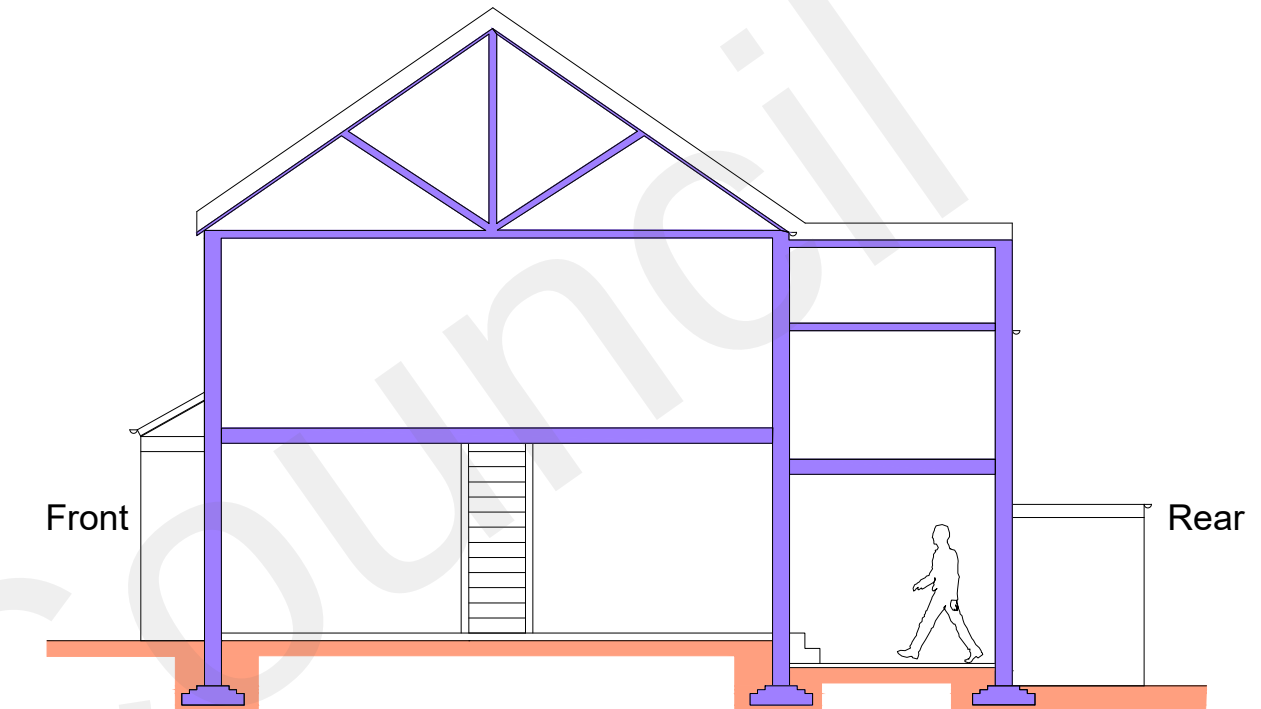


Existing Sectional Side Elevation C-C

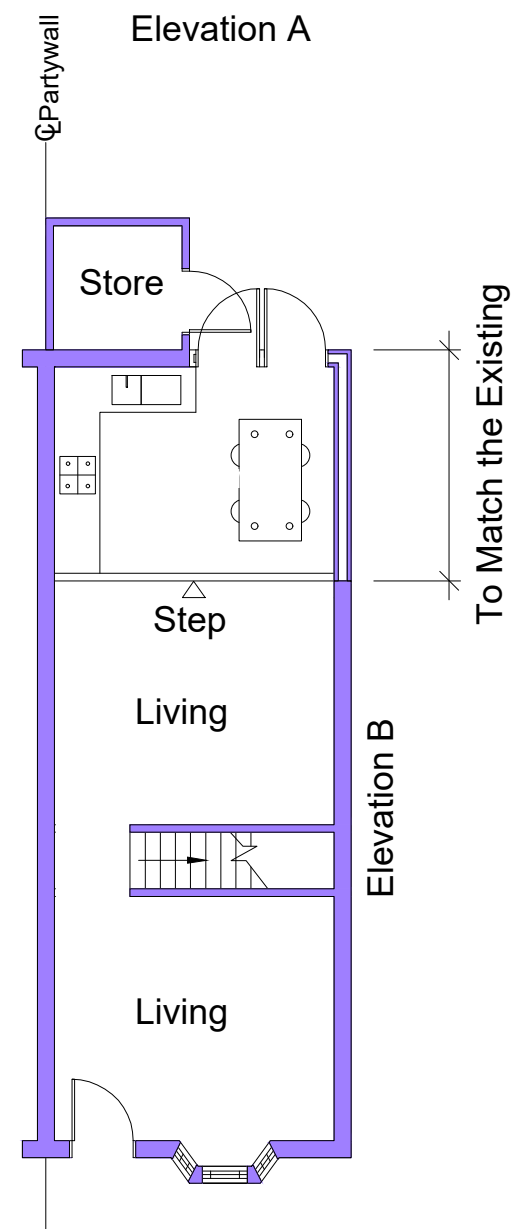


Proposed Ground Floor Plan

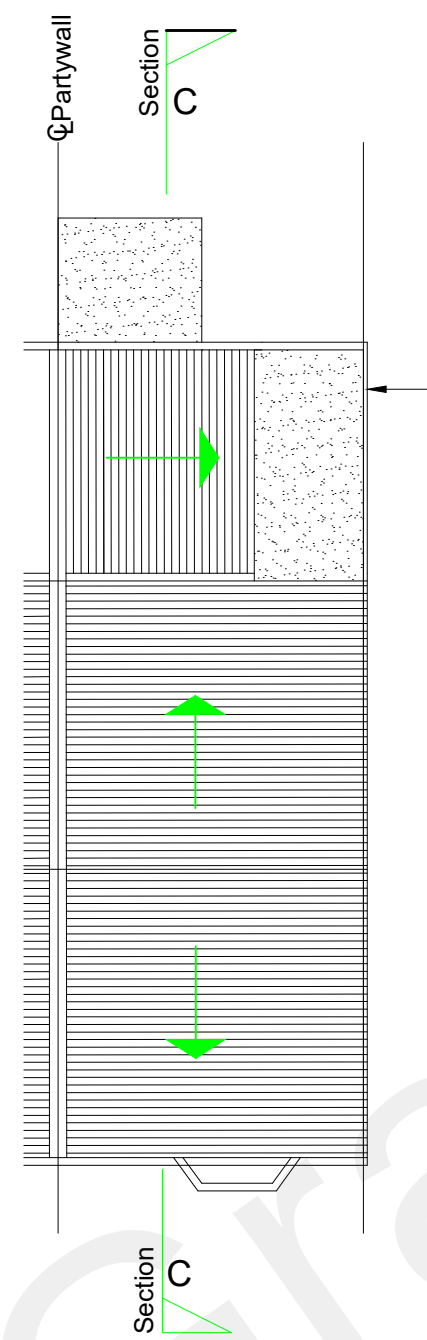


Proposed Roof Plan

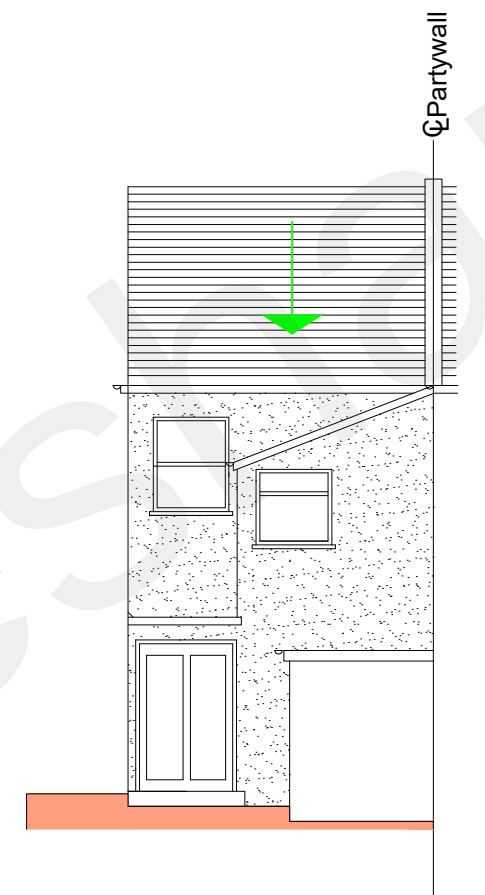


Proposed Rear Elevation Plan A

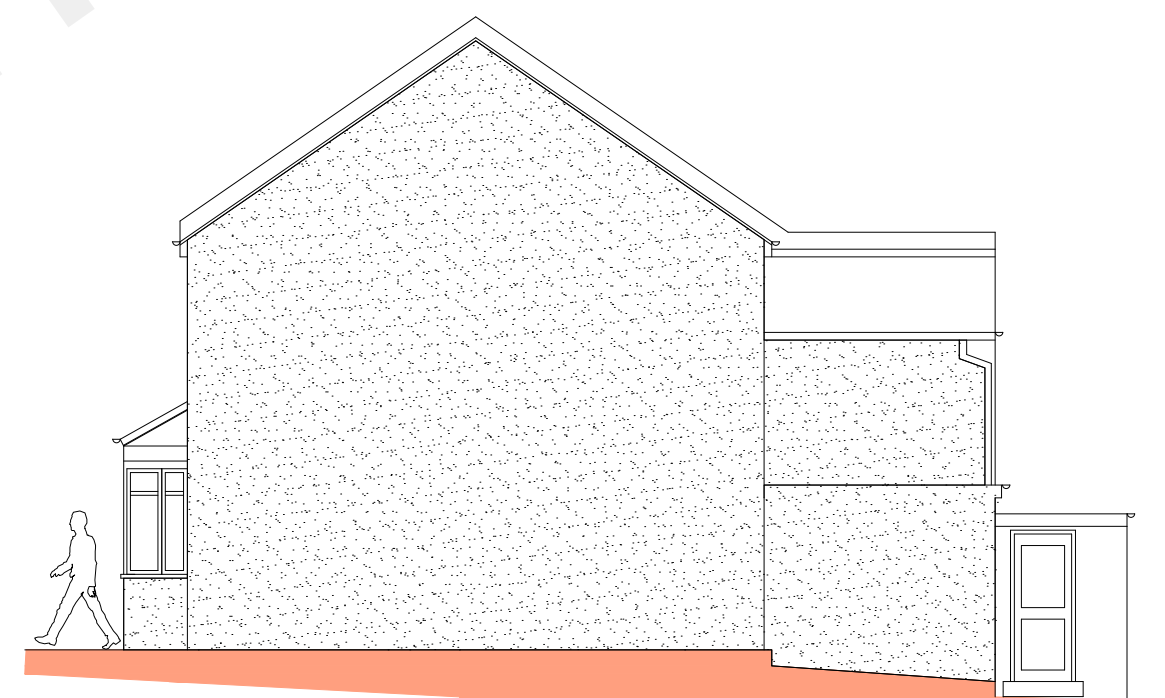

Proposed Side Elevation Plan B

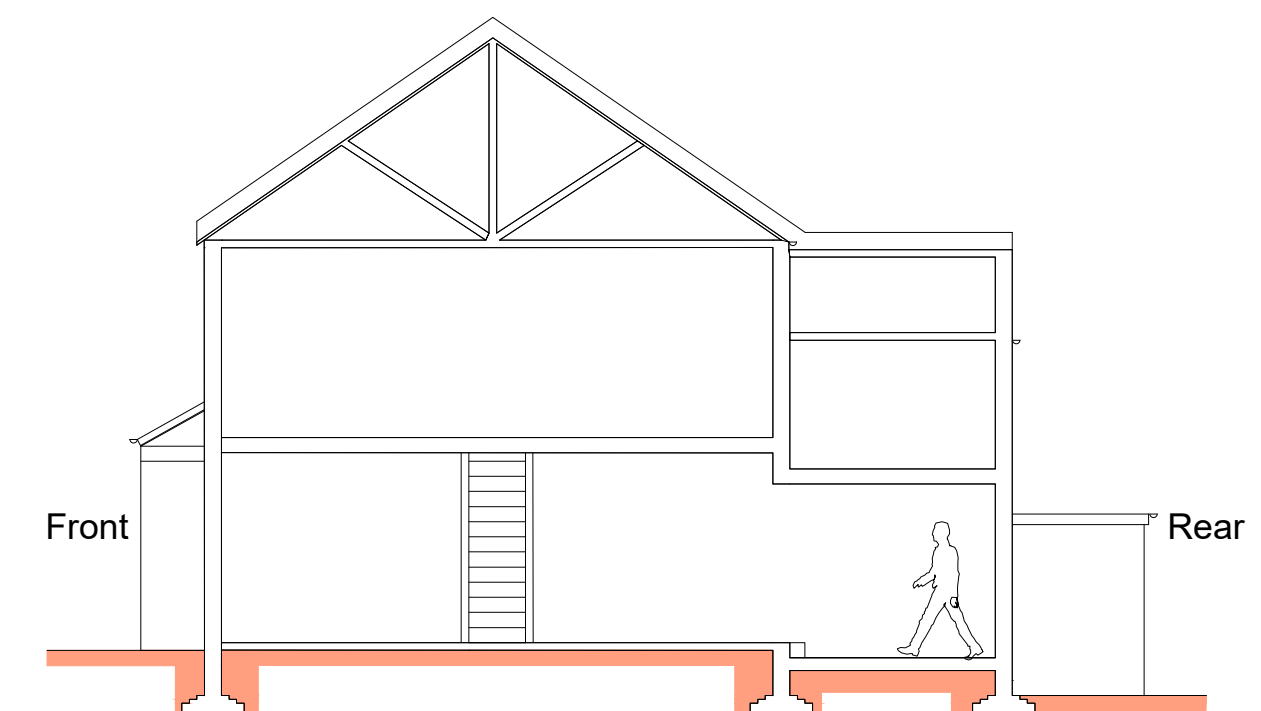


Proposed Sectional Side Elevation C-C

 

Householder
Application

Rev	B2	ISSUED TO GRAVESHAM	06.12.22	MC
	B1	ISSUED TO GRAVESHAM	15.10.22	MC

Date	By
------	----

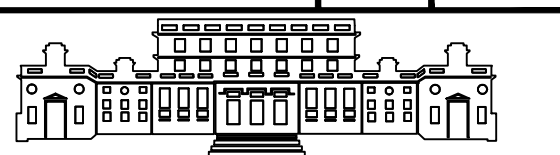

www.designerplan.co.uk

OFFICE 48, 95 WILTON ROAD, VICTORIA, LONDON, SW1V 1BZ
T: 07940121222

Job Title
223 Dover Rd, Northfleet, DA11 9QN

Drawing Title
Existing & Proposed Plans
for Single Storey rear

Scale 1:100 @ A1 Unless noted otherwise	Date Sep ` 22	Drawn By RC
---	------------------	----------------

Job No. 564-0000-002	Dwg No. P01	Rev P2
-------------------------	----------------	-----------