




The Contractor is to check all dimensions on site and report any discrepancies to the Contract Administrator. This drawing is to be read in conjunction with all other standard documentation.

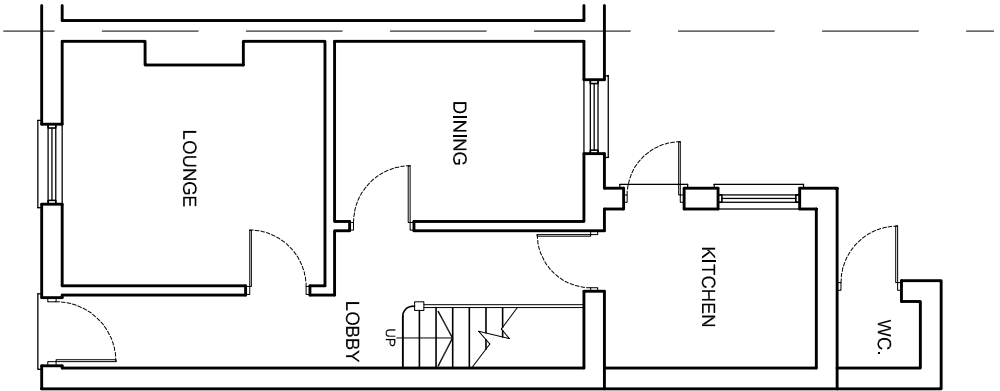


EXISTING GROUND FLOOR PLAN

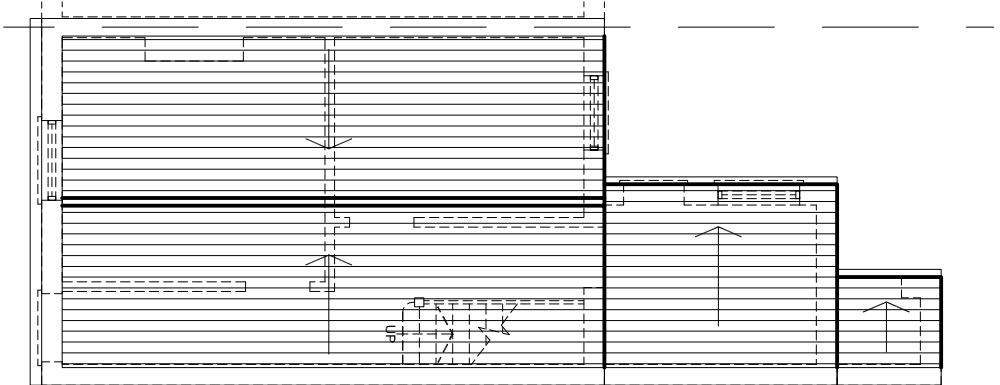

EXISTING ROOF PLAN

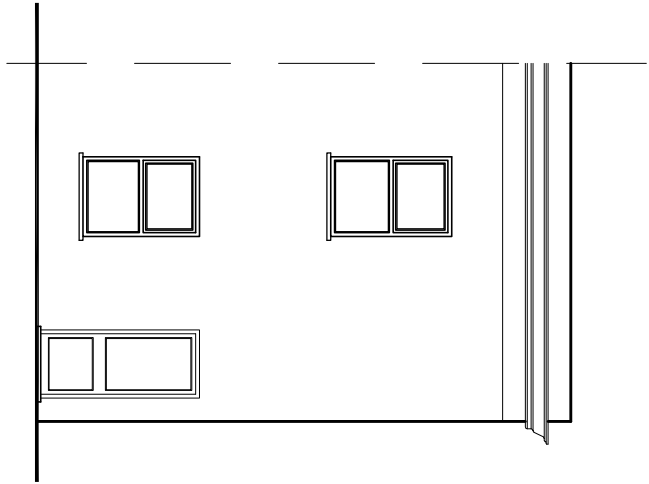



EXISTING FRONT ELEVATION

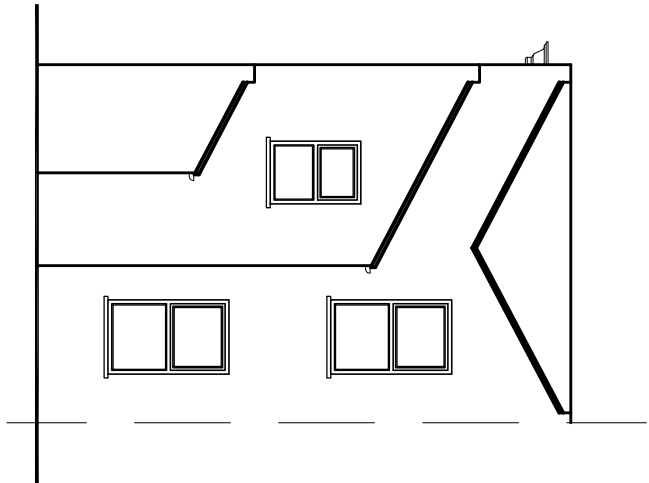


EXISTING REAR ELEVATION



LOCATION PLAN - SCALE 1:1250

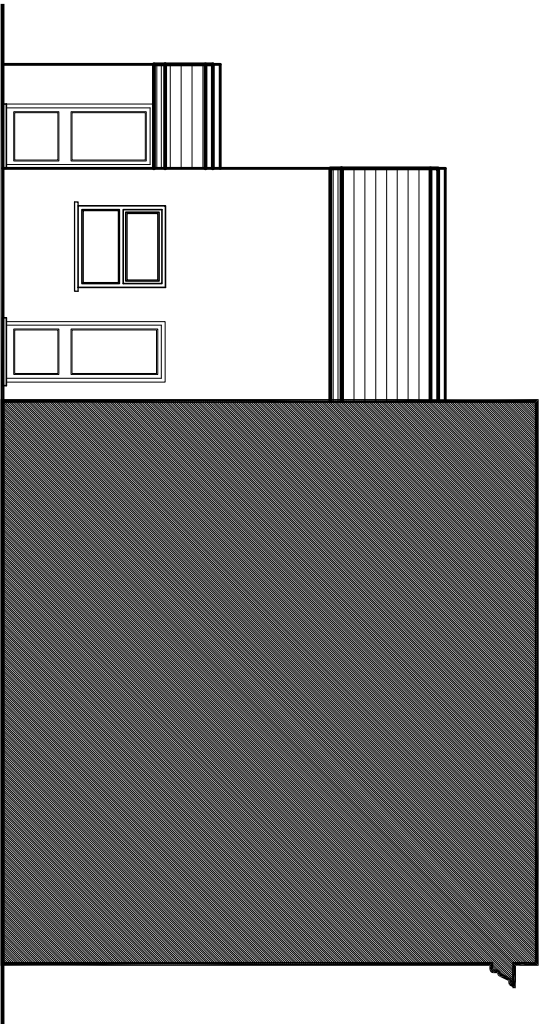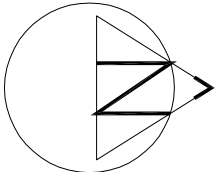

EXISTING SIDE ELEVATION

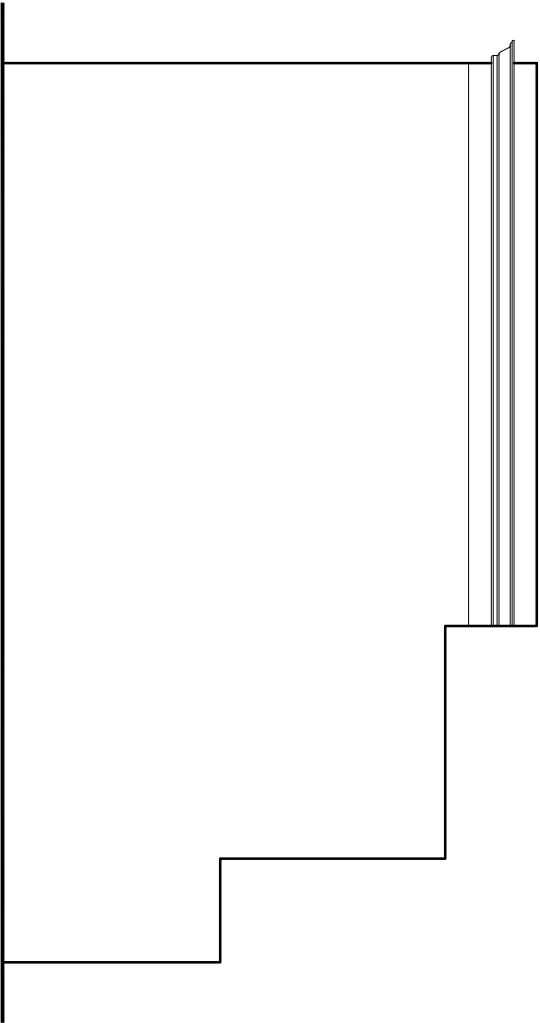

EXISTING SIDE ELEVATION

rev.	description		date	chkd.
Design And Plan CONSULTANTS 93 Colmandene Crescent, Orpington, Kent BR5 2RA 020 3004 9238 07931 931 035 s.nappal@dapconsultants.co.uk www.dapconsultants.co.uk				
project : 25 Cutmore Street Gravesend				
drawing title : Existing Floor Plans and Elevations				
drawn: KS		chkd : SS	date:20.09.2023	
status: Planning		scale: 1:100@A3		
proj no: 2467	drg no: 01	rev no:		