
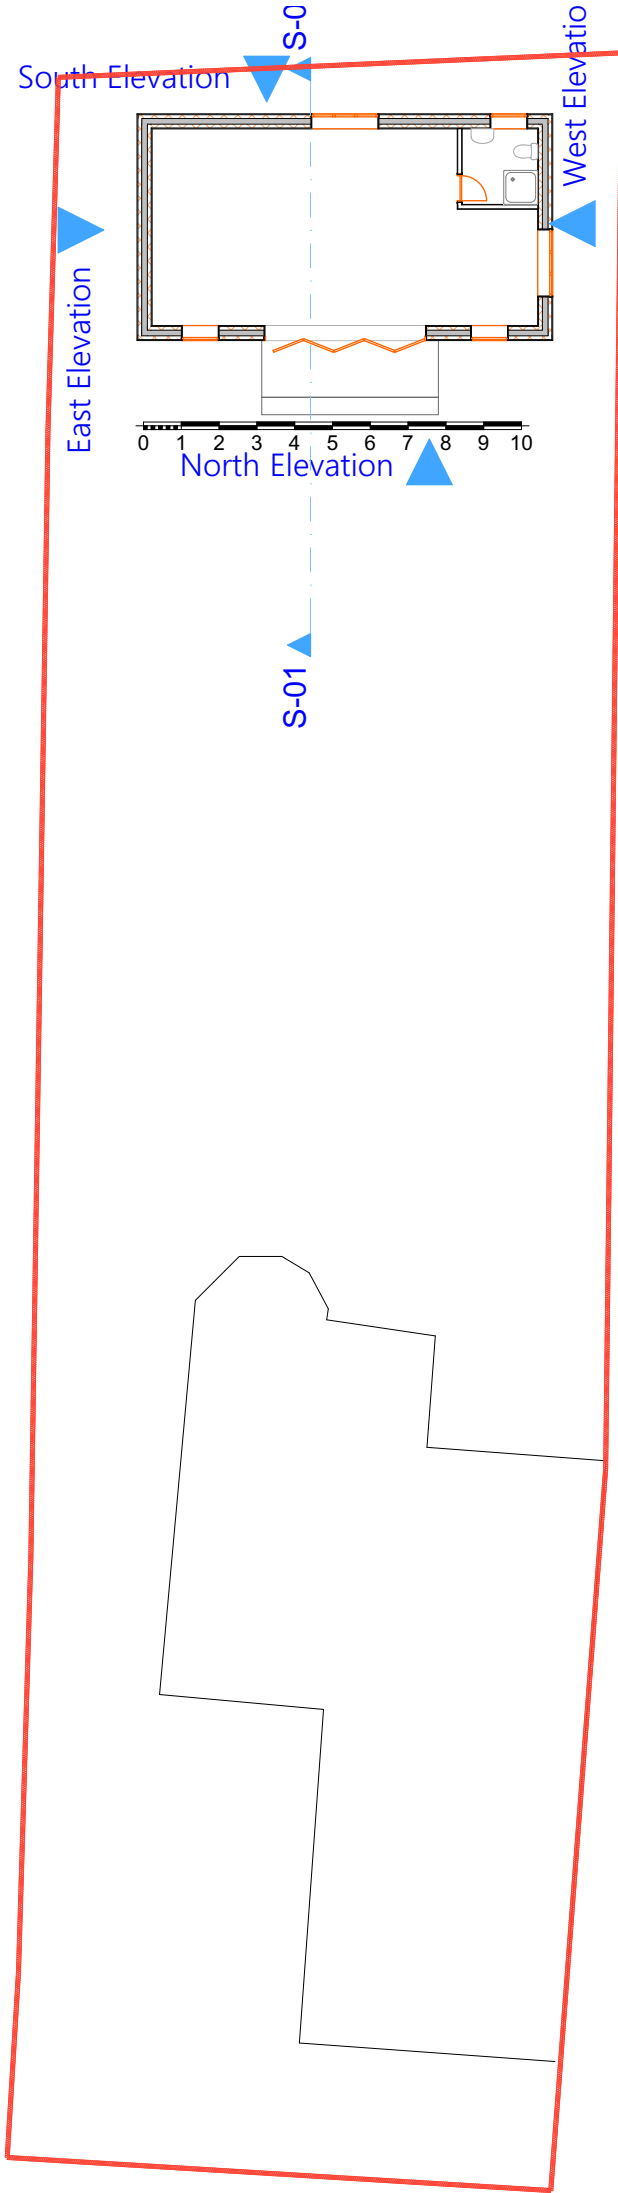
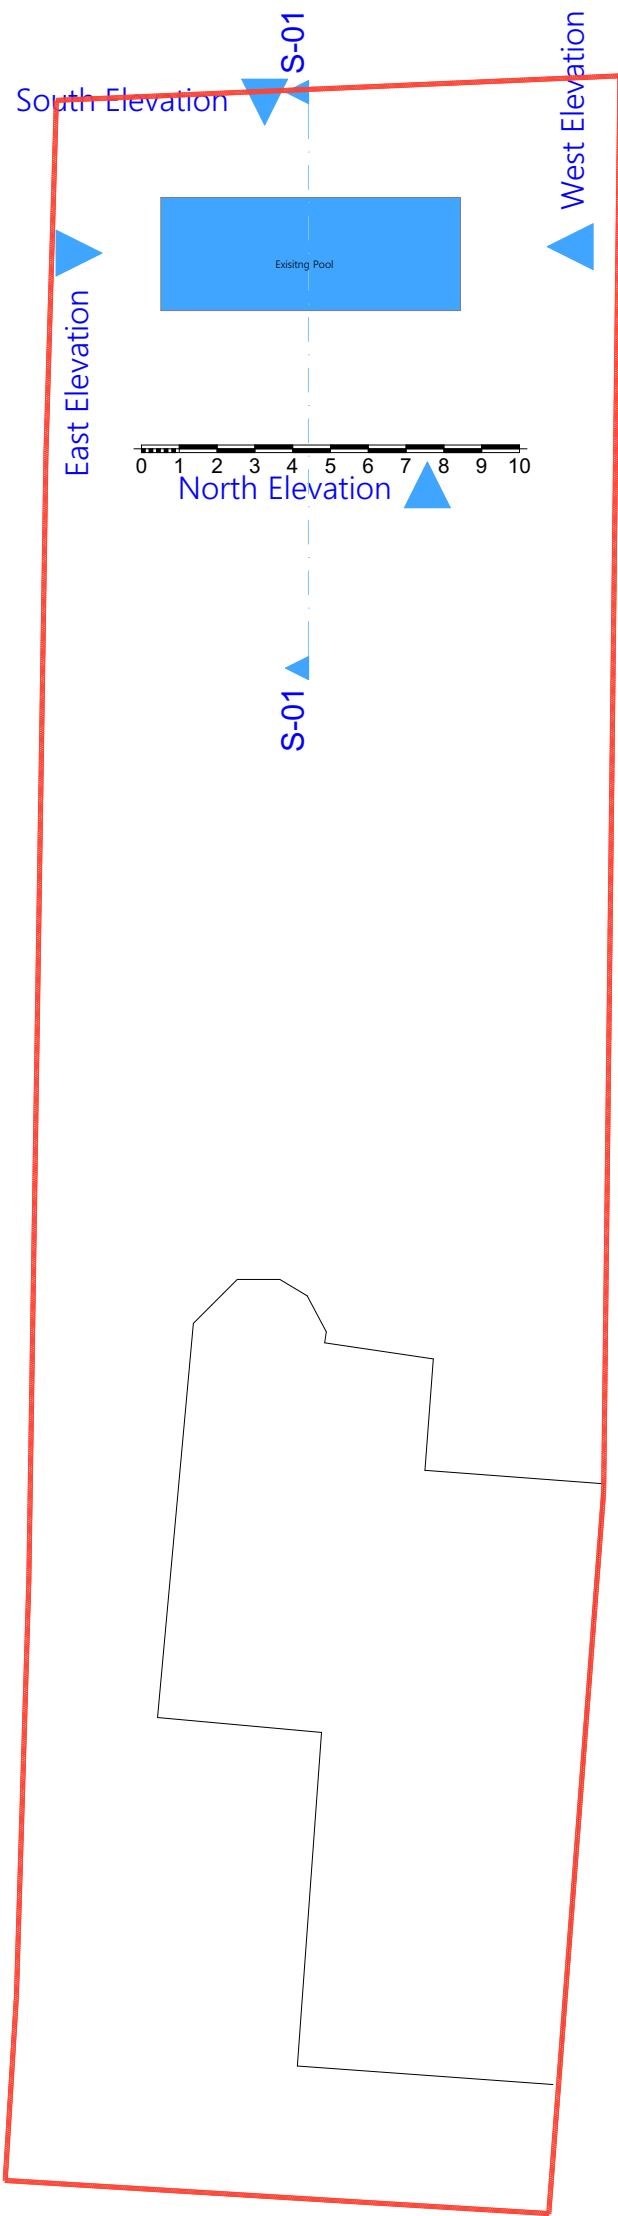


25 Edgehill Gardens, Istead Rise, Gravesend, DA13 9JU

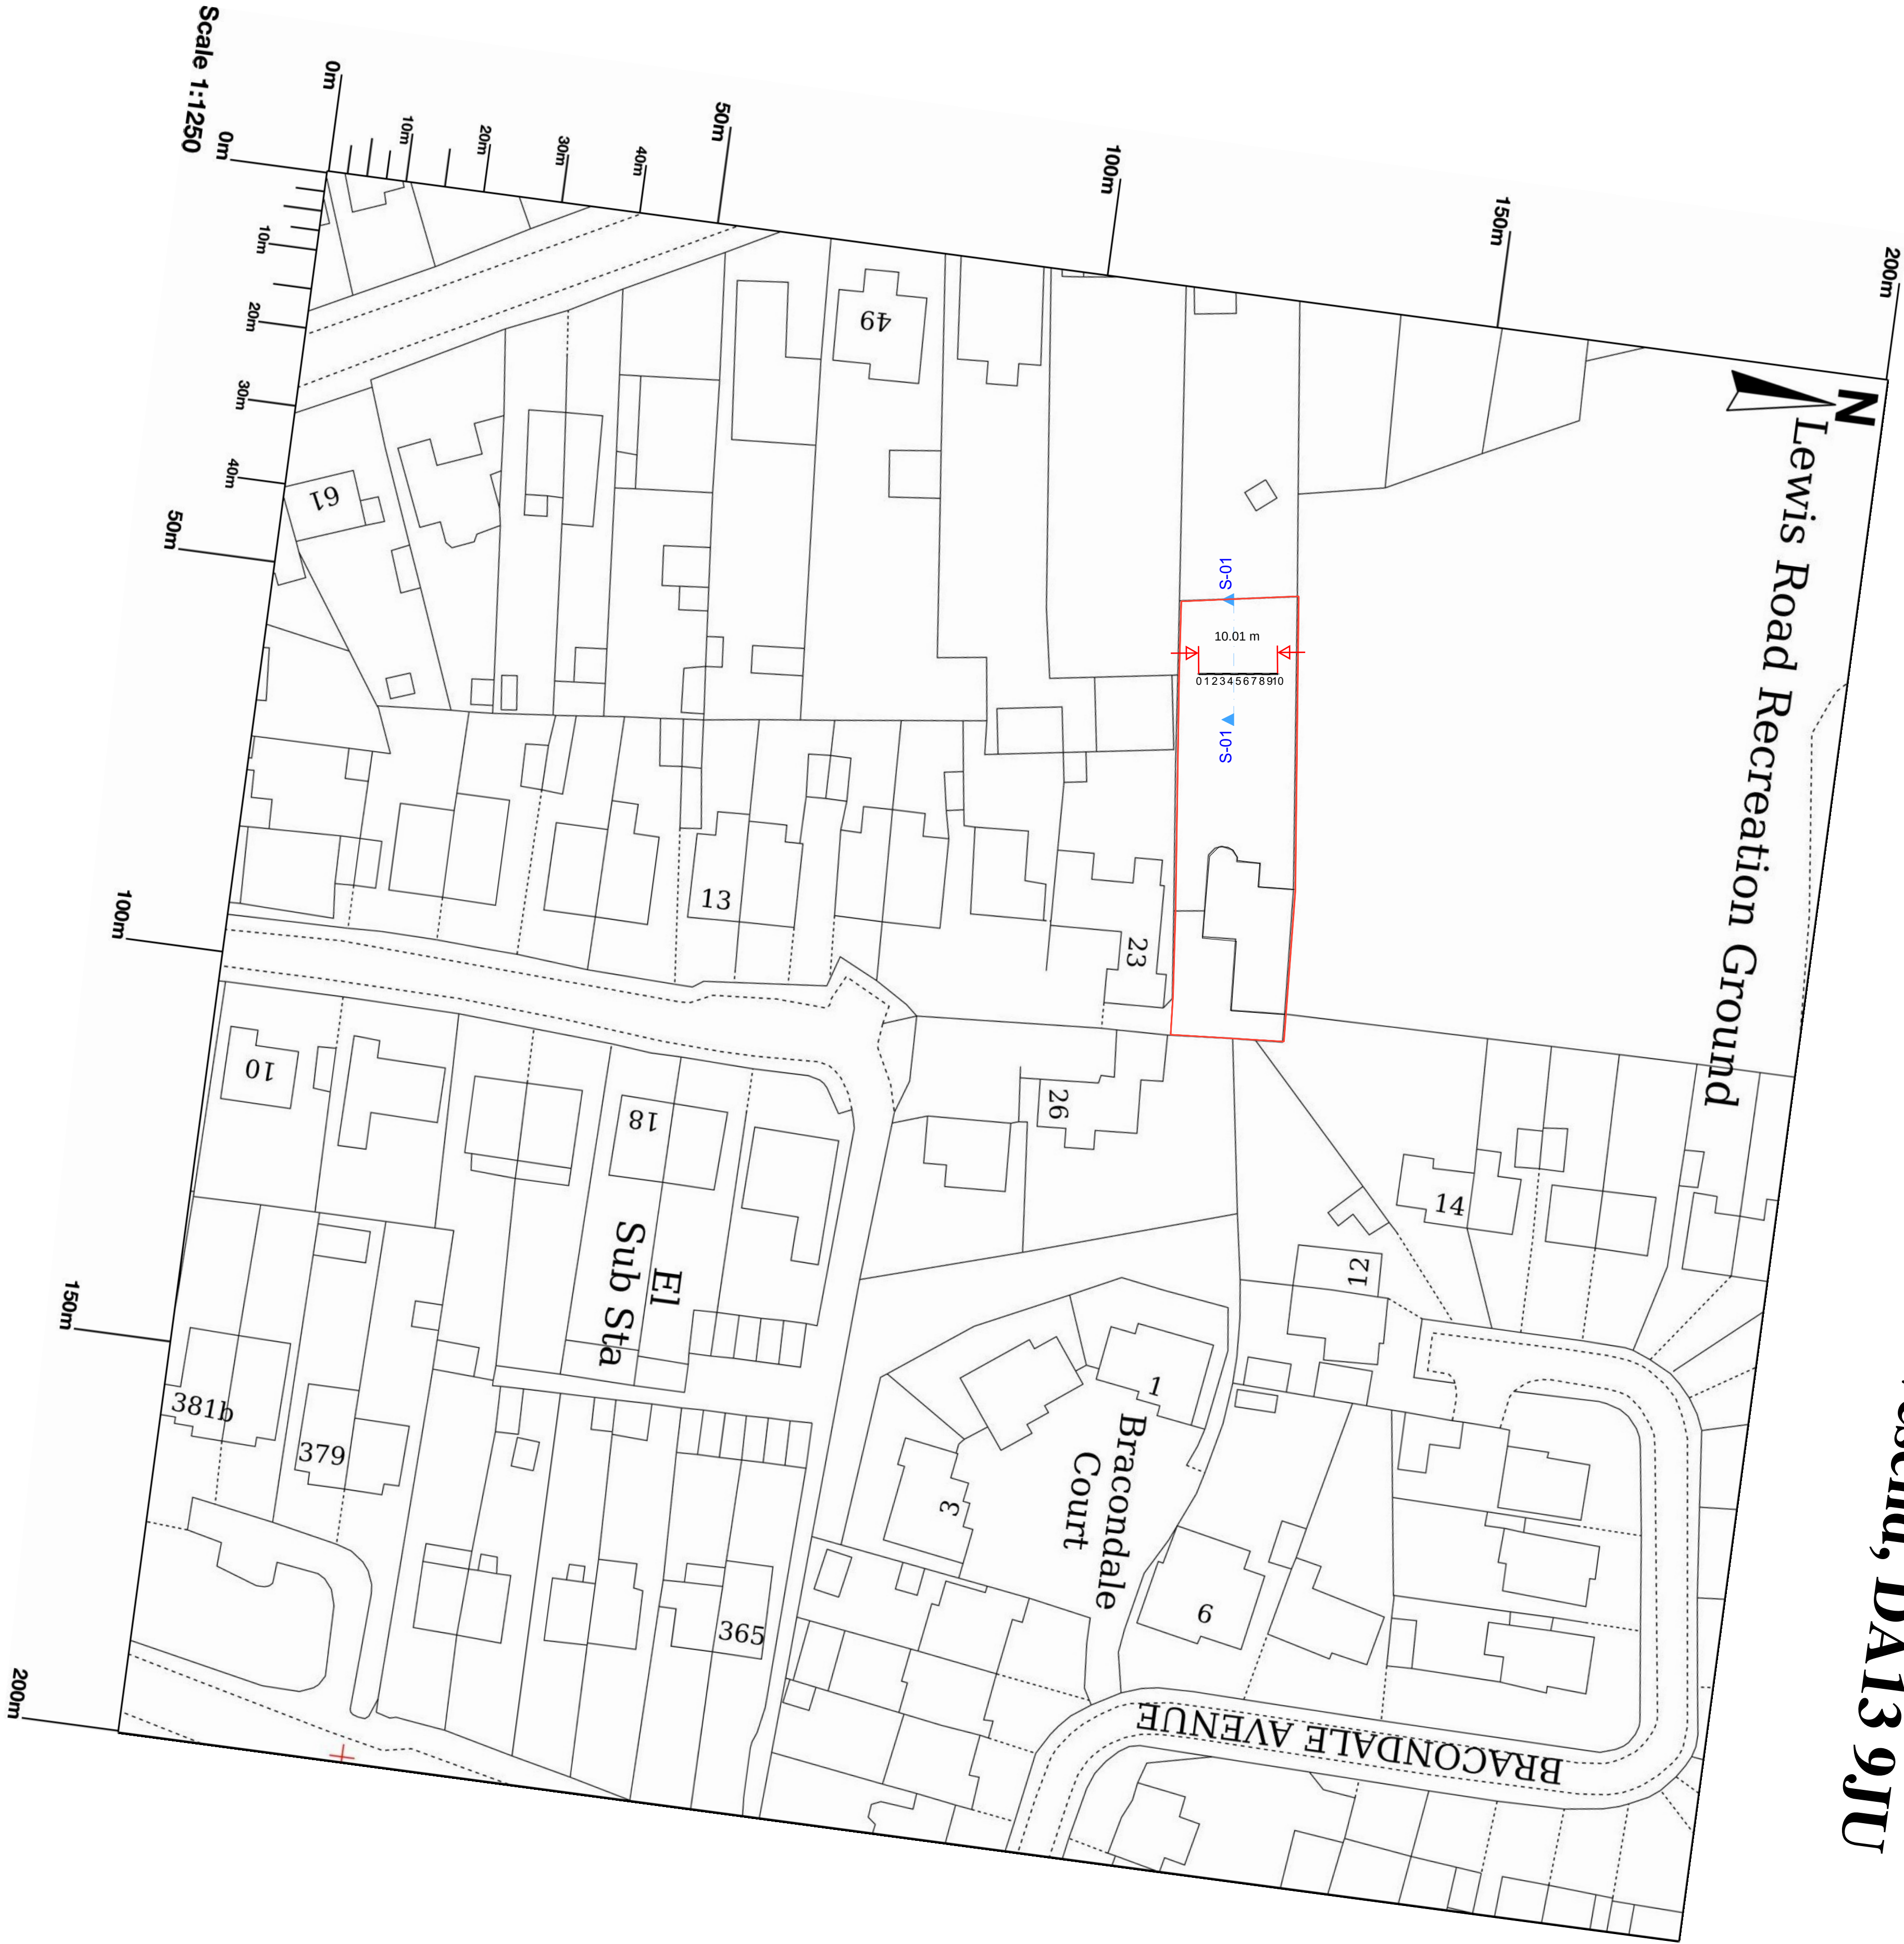

ARCHITECHNOLOGY.
DESIGN

This document and its design content is copyright ©. It shall be read in conjunction with all other associated project information including models, specifications, schedules and related consultants documents. Do not scale from documents. All dimensions to be checked on site. Immediately report any discrepancies, errors or omissions on this document to the Originator. If in doubt ASK.

	Scales @ A1 1:200, 1:500	Date 2026-02-13
Client Approval		
A - Approved		
B - Approved with Comments		
C - Do Not Use		
Layout Title		
Site Plan		
Architecttechnology.design		www.architecttechnology.design
179 Edwin Road Rainham, Kent ME8 0AH		Tel: 07957 350204
		info@architecttechnology.design
Project		
25 Edgehill Gardens, Gravesend, DA13 9JU		
status		
Garden Room		
Site Address		
25 Edgehill Gardens, Gravesend, DA13 9JU		
Drawing Number		
project	originator	zone
level	type	role
number	rev	
Layout ID		
00		