



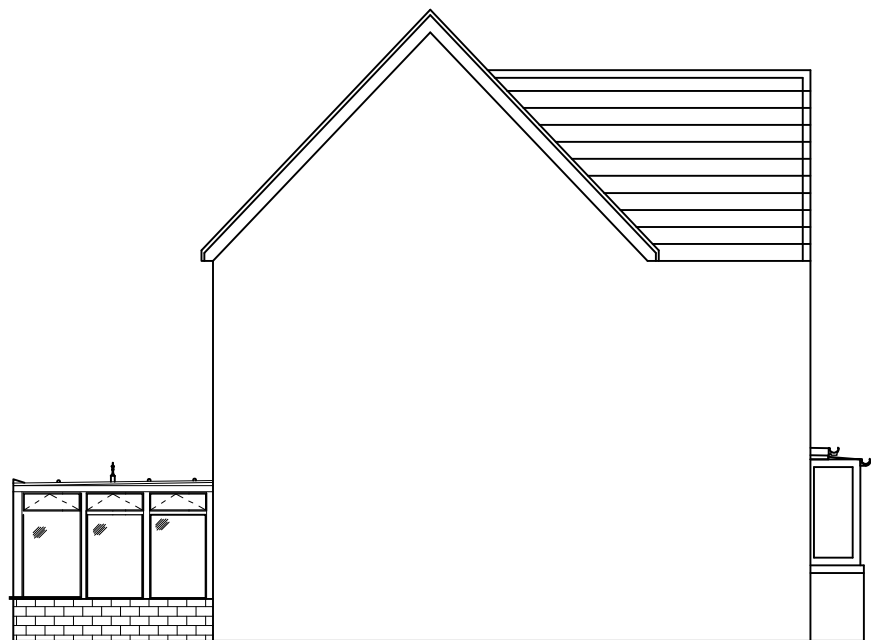


EXISTING NORTH ELEVATION

SCALE 1:100

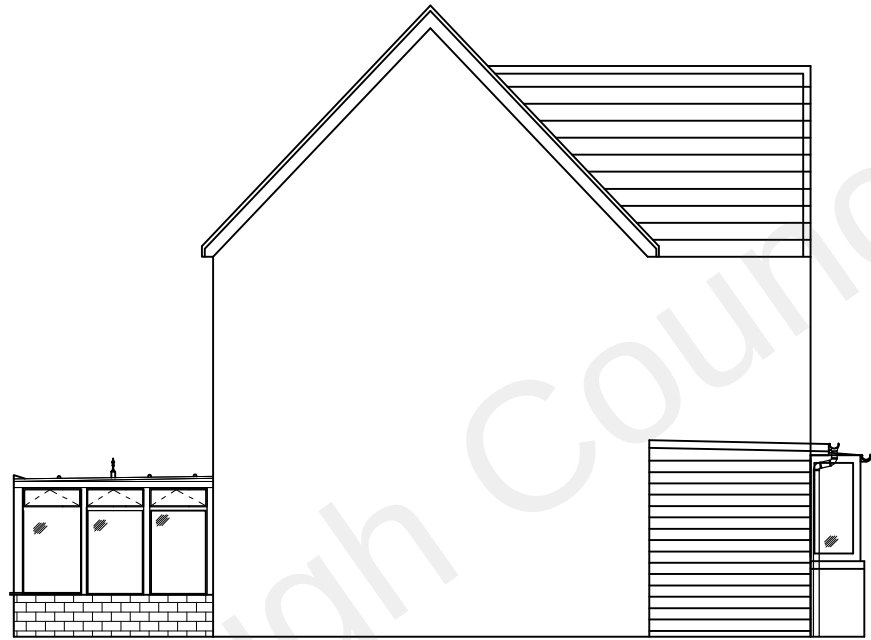


EXISTING SOUTH ELEVATION

SCALE 1:100

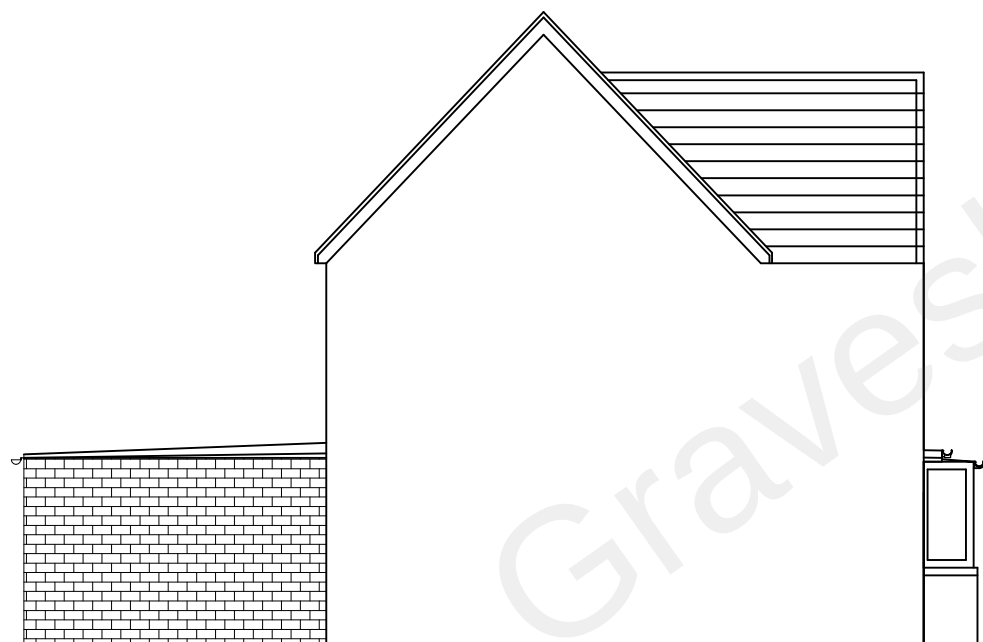


PROPOSED NORTH ELEVATION

SCALE 1:100

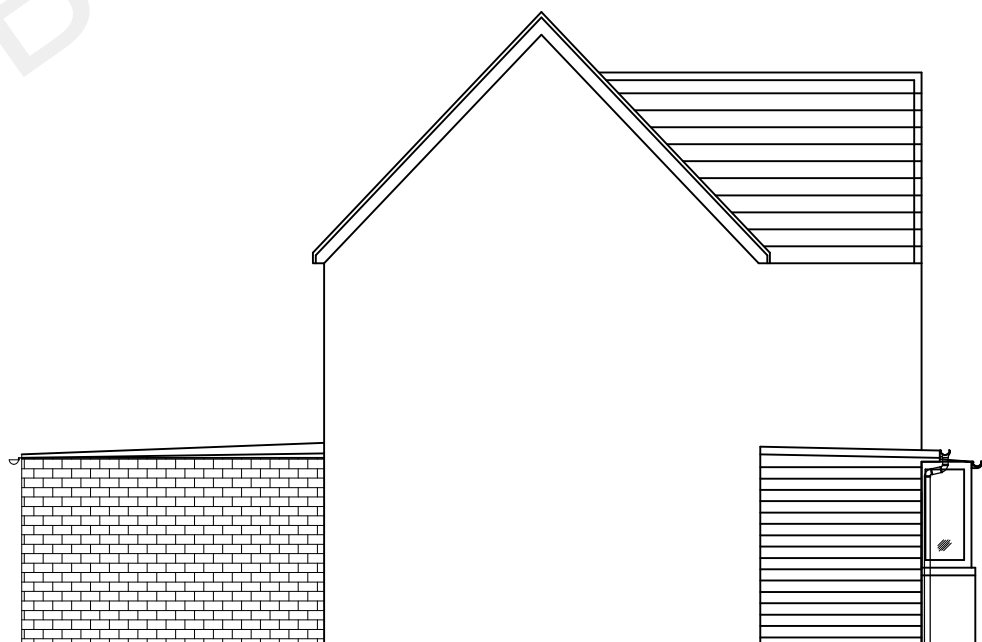

PROPOSED SOUTH ELEVATION

SCALE 1:100

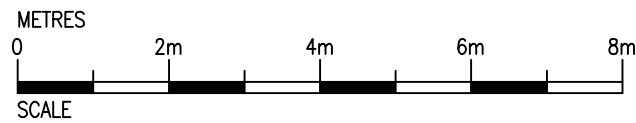

ESSR

ESSR CONSULTING GROUP LTD

Contact Us on
Office: 01474 325039
Mobile: 07974 144679
Email: essr.consulting@gmail.com
Address: 12 St Marks Avenue, Gravesend, Kent

Project:

5 Saint Mark's Avenue
Gravesend
DA11 9LN

Drawing Title:

Elevations 2

Drawing No.		106	Rev.	C
Scale @ A3	1:100	Drawn SK	Date	Mar' 2022
Status	P	Checked	Design	