




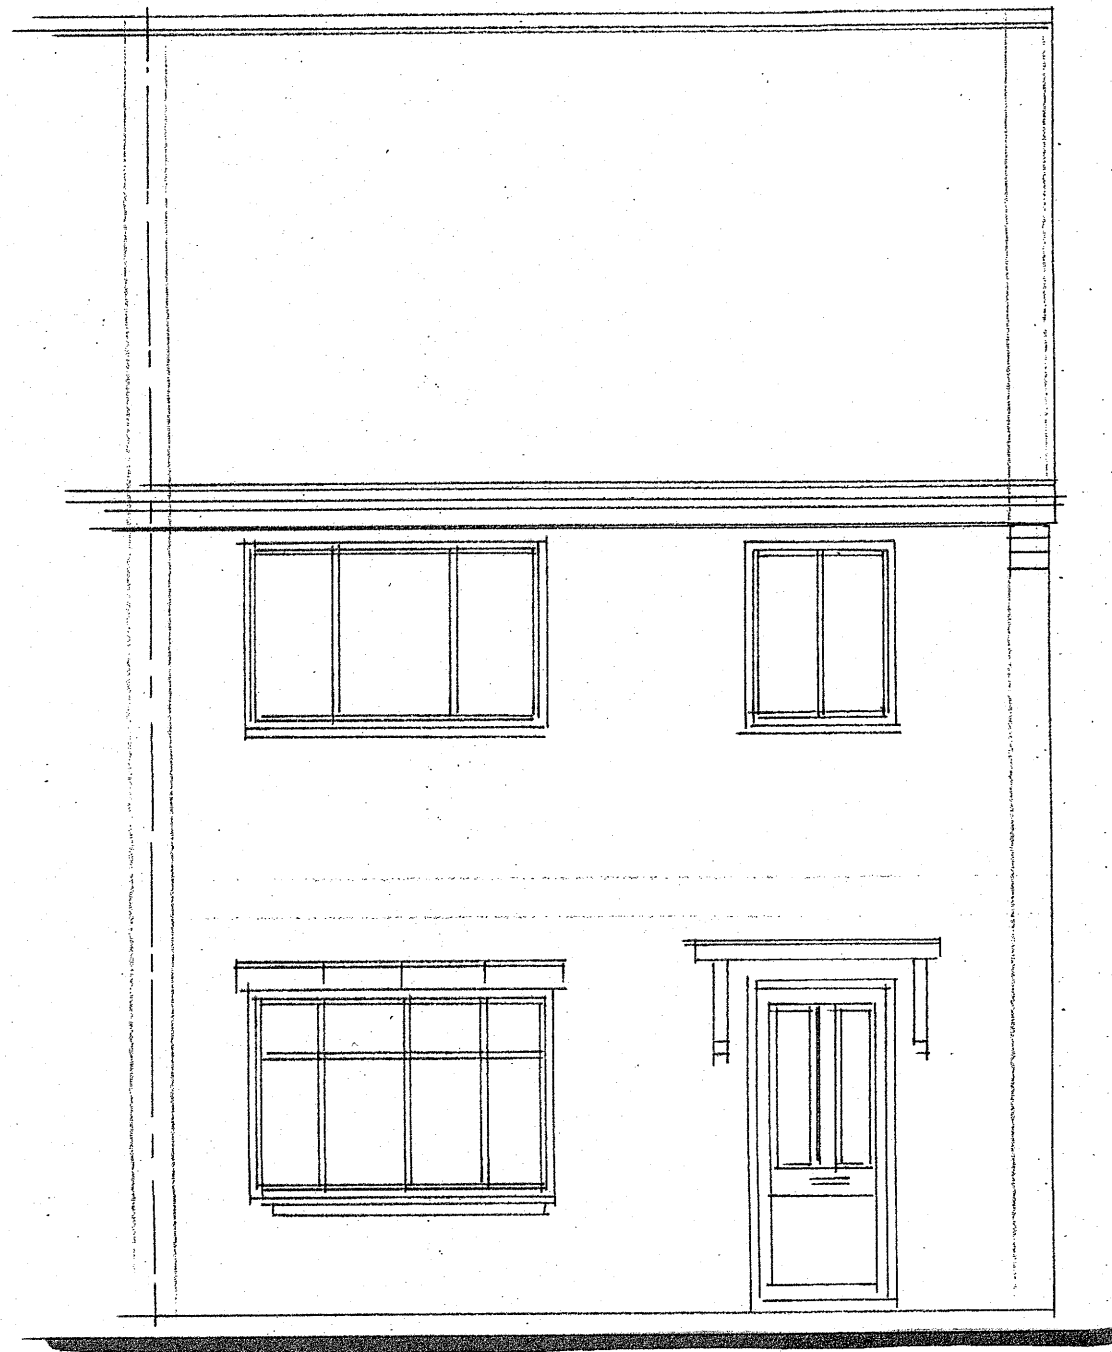


EXISTING FRONT ELEVATION

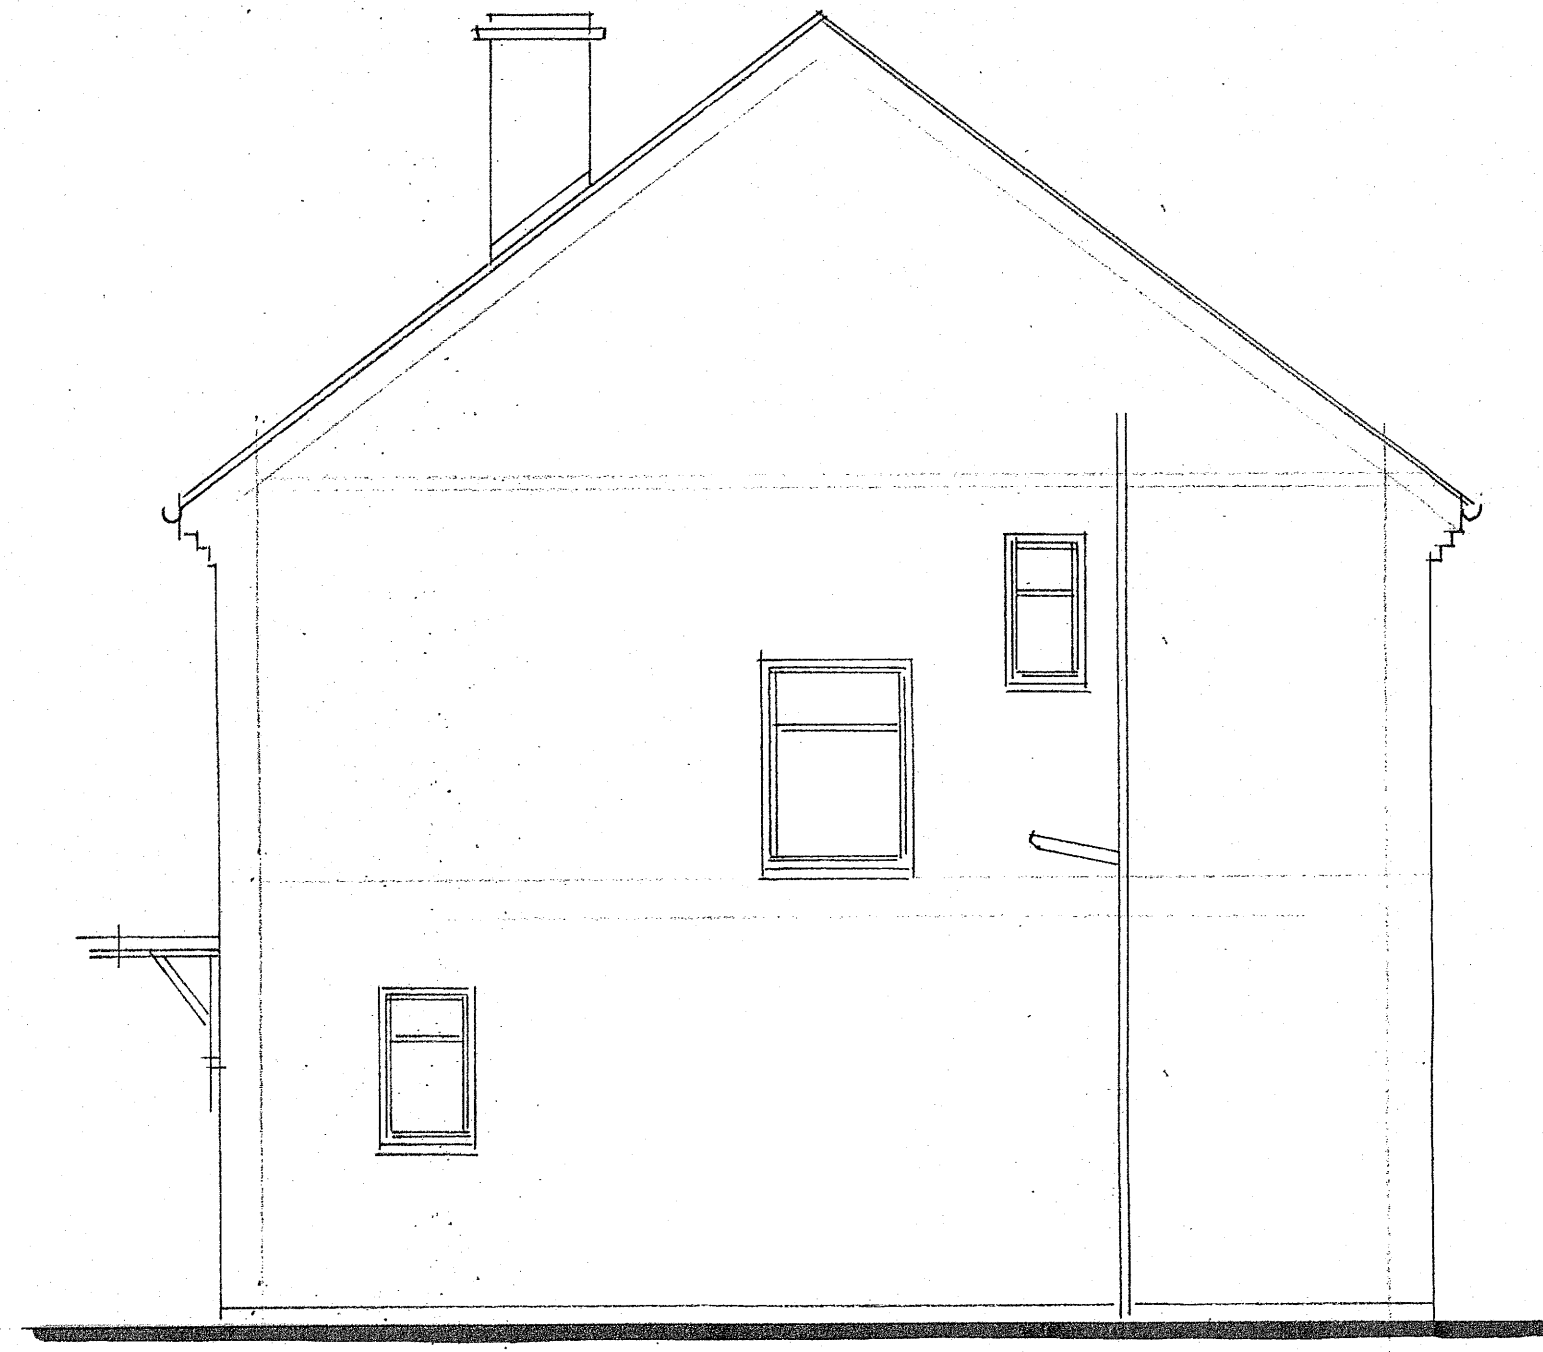


EXISTING SIDE ELEVATION

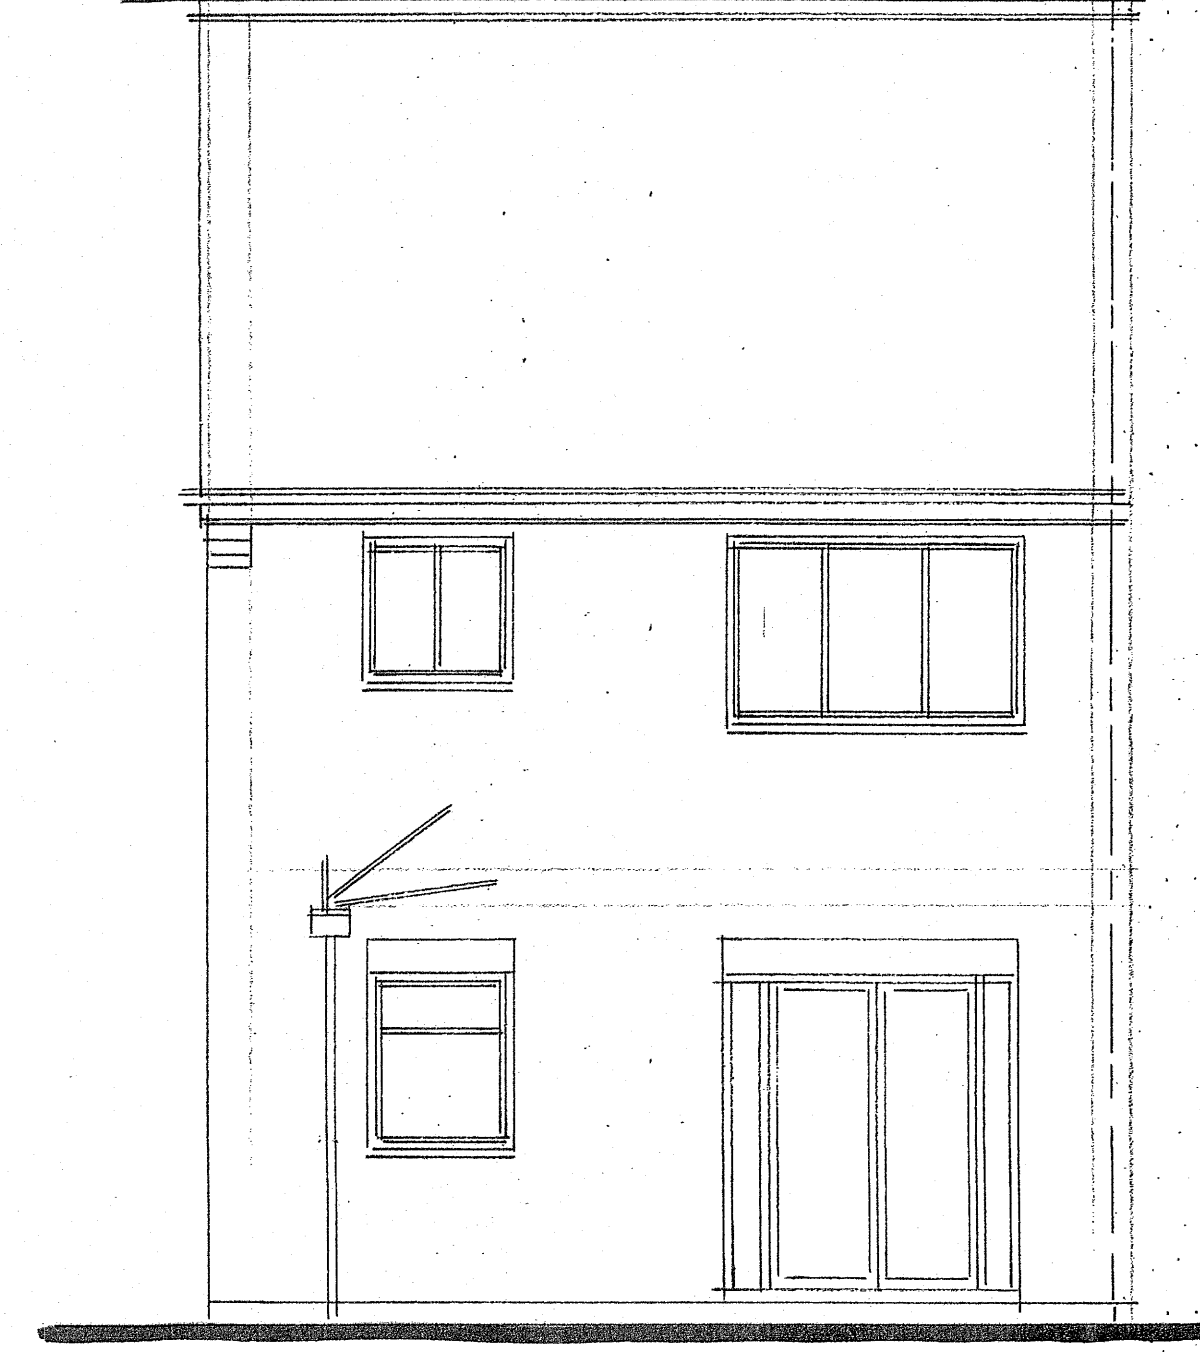


EXISTING REAR ELEVATION

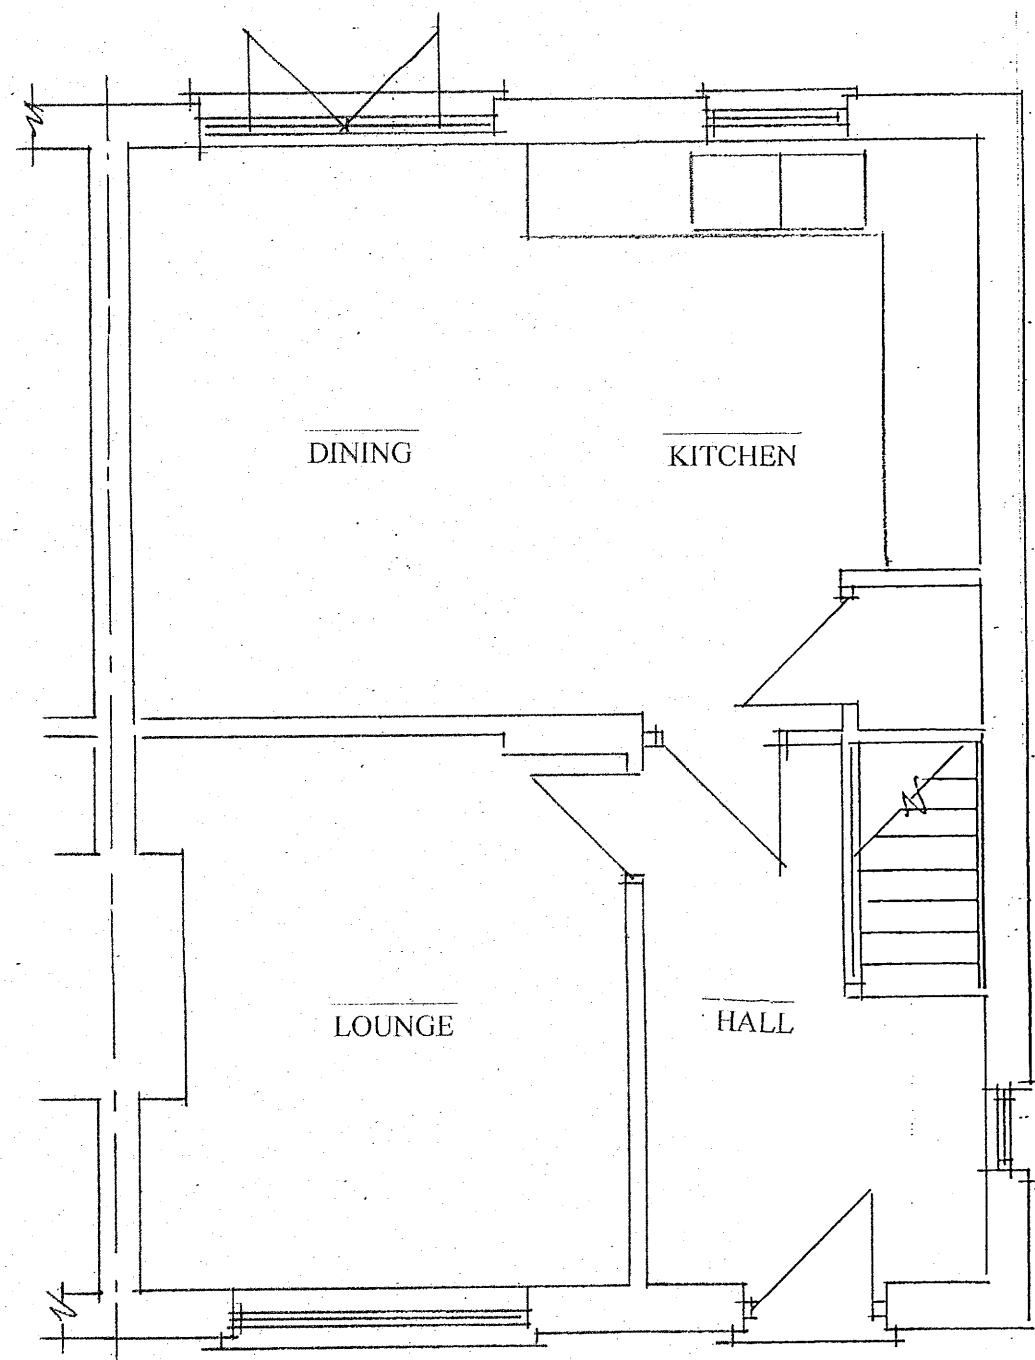


EXISTING GROUND FLOOR PLAN

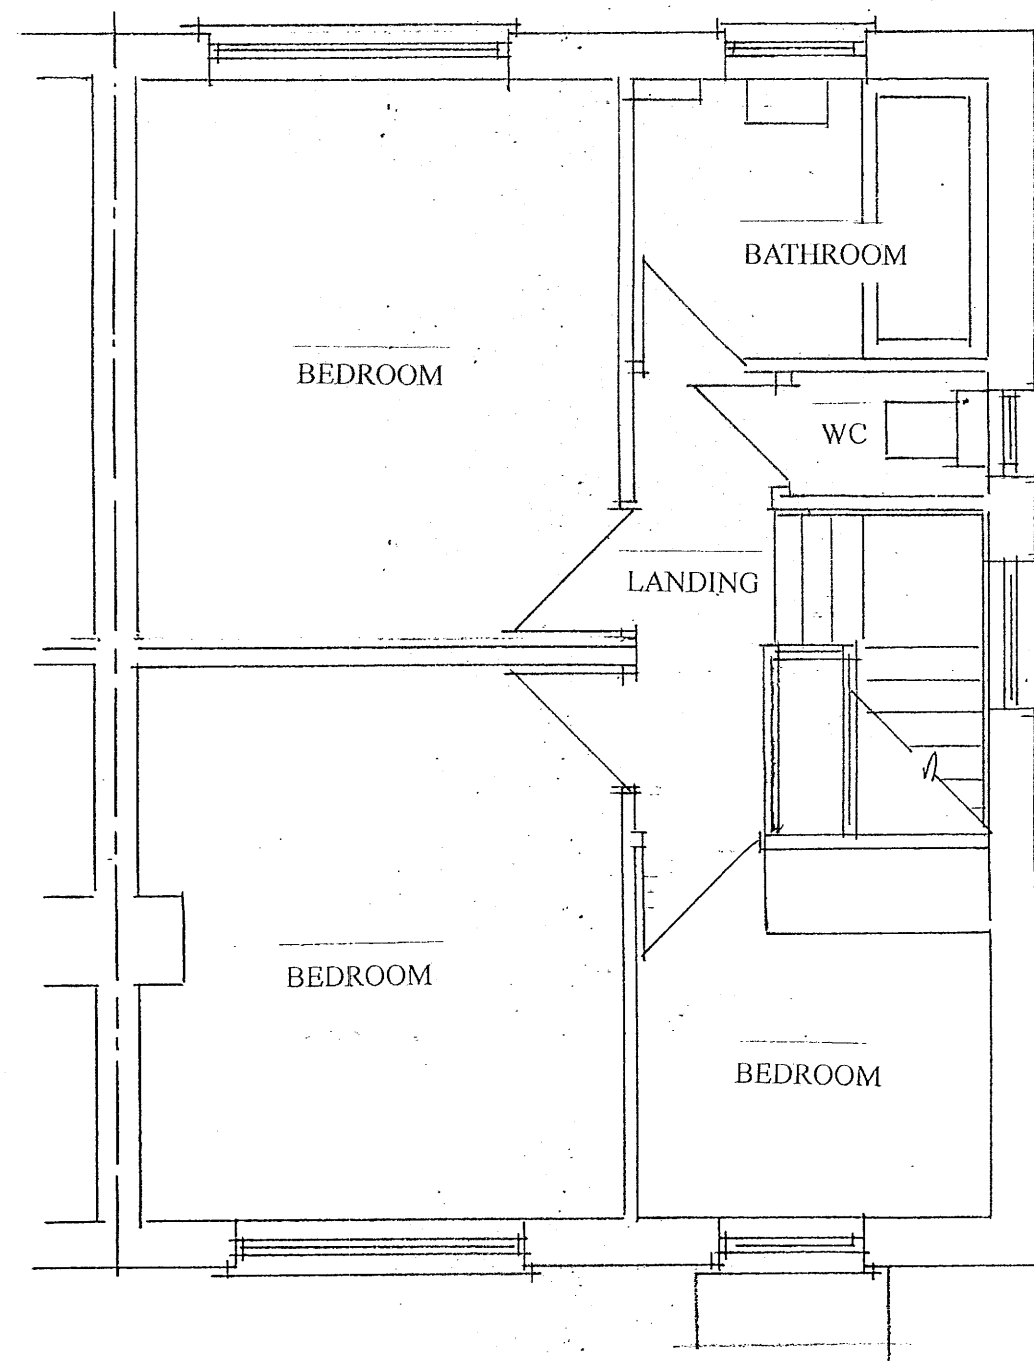

EXISTING FIRST FLOOR PLAN

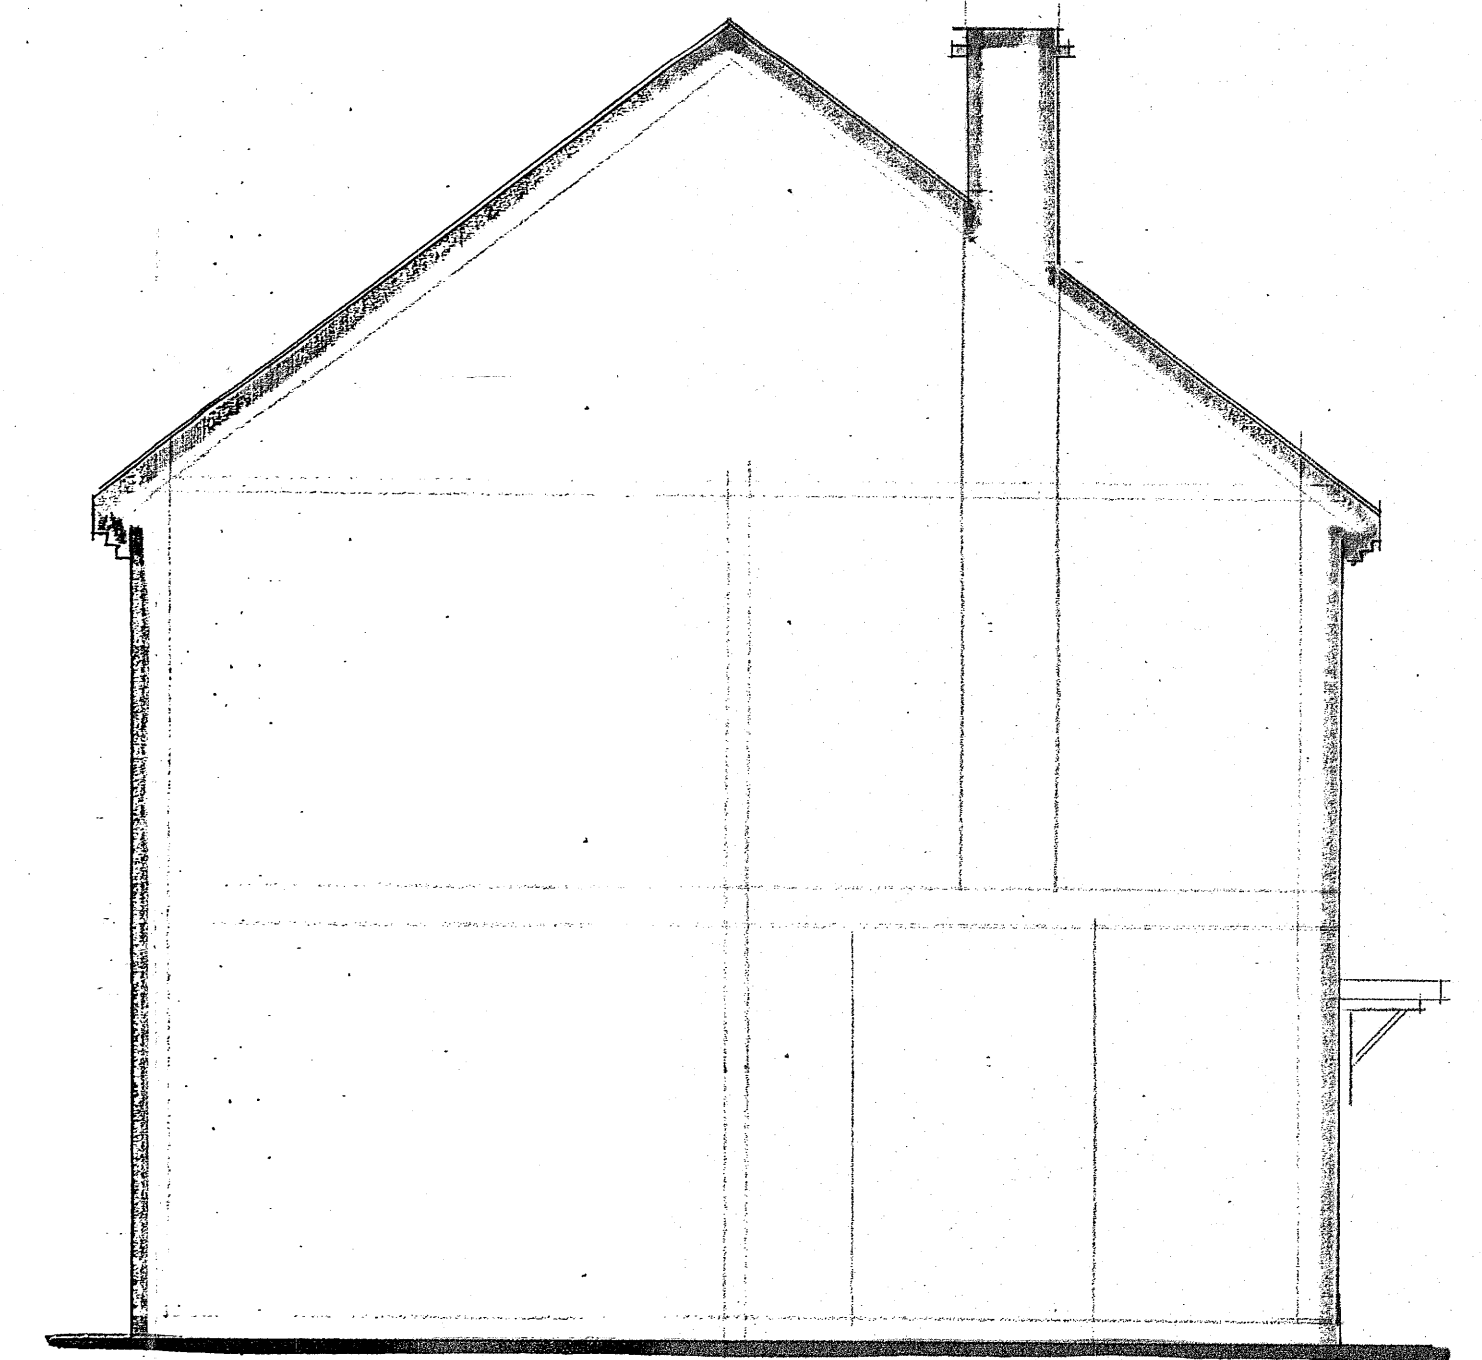

EXISTING SIDE ELEVATION

 

PROPOSED
LOFT CONVERSION WITH REAR
DORMER & ROOF WINDOWS
EXISTING PLANS & ELEVATIONS

SITE: 271 ROCHESTER ROAD
GRAVESEND
KENT
DA12 4TW

FOR: MR THOMPSON

PHILIP TAYLOR BUILDING PLANS
01622 861408

DRAWN BY: 01/09/2011
SCALE: 1:50
DATE: 18/01/25