

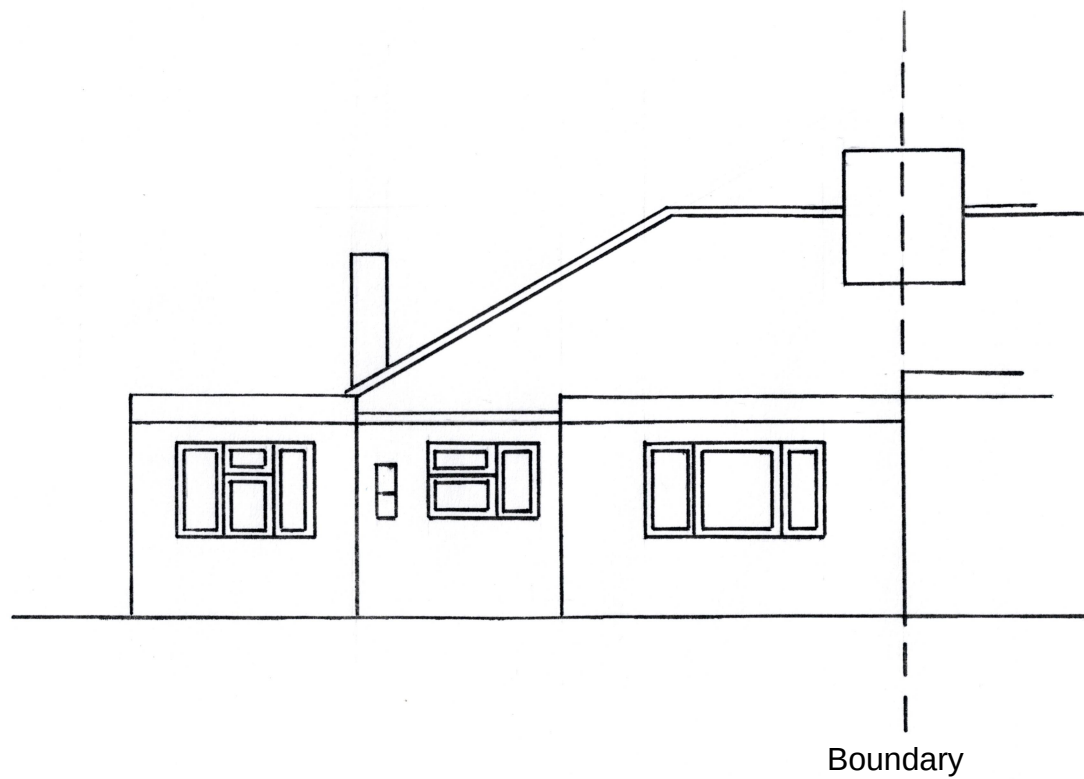
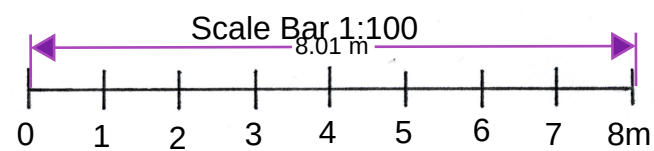


Existing Rear Elevation

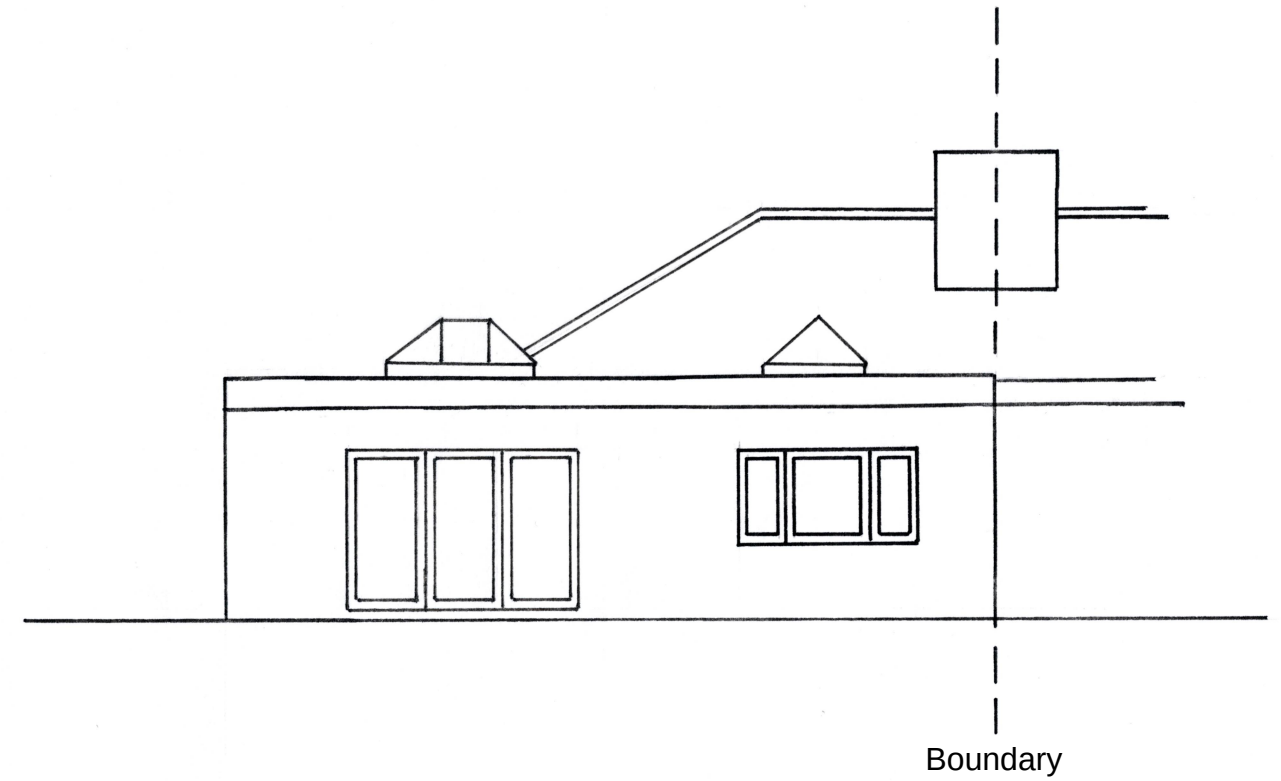

Proposed Rear Elevation

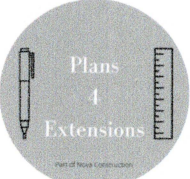

 www.plans4extensions.co.uk 01474 566417	Address: 32 Orchard Drive, Meopham, Gravesend, Kent, DA13 0LW	Scale: 1:100	Paper Size: A3	Notes: Drawing No. CT/E01
	Project: Rear extension and remodel of utility area	Date: 14/05/2024	Drawn By: JEH	

Plans 4 Extensions are part of Nova Construction. All plans are property of Nova Construction and cannot be reproduced without written permission

All measurements to be cross checked on site before proceeding with any works being undertaken