
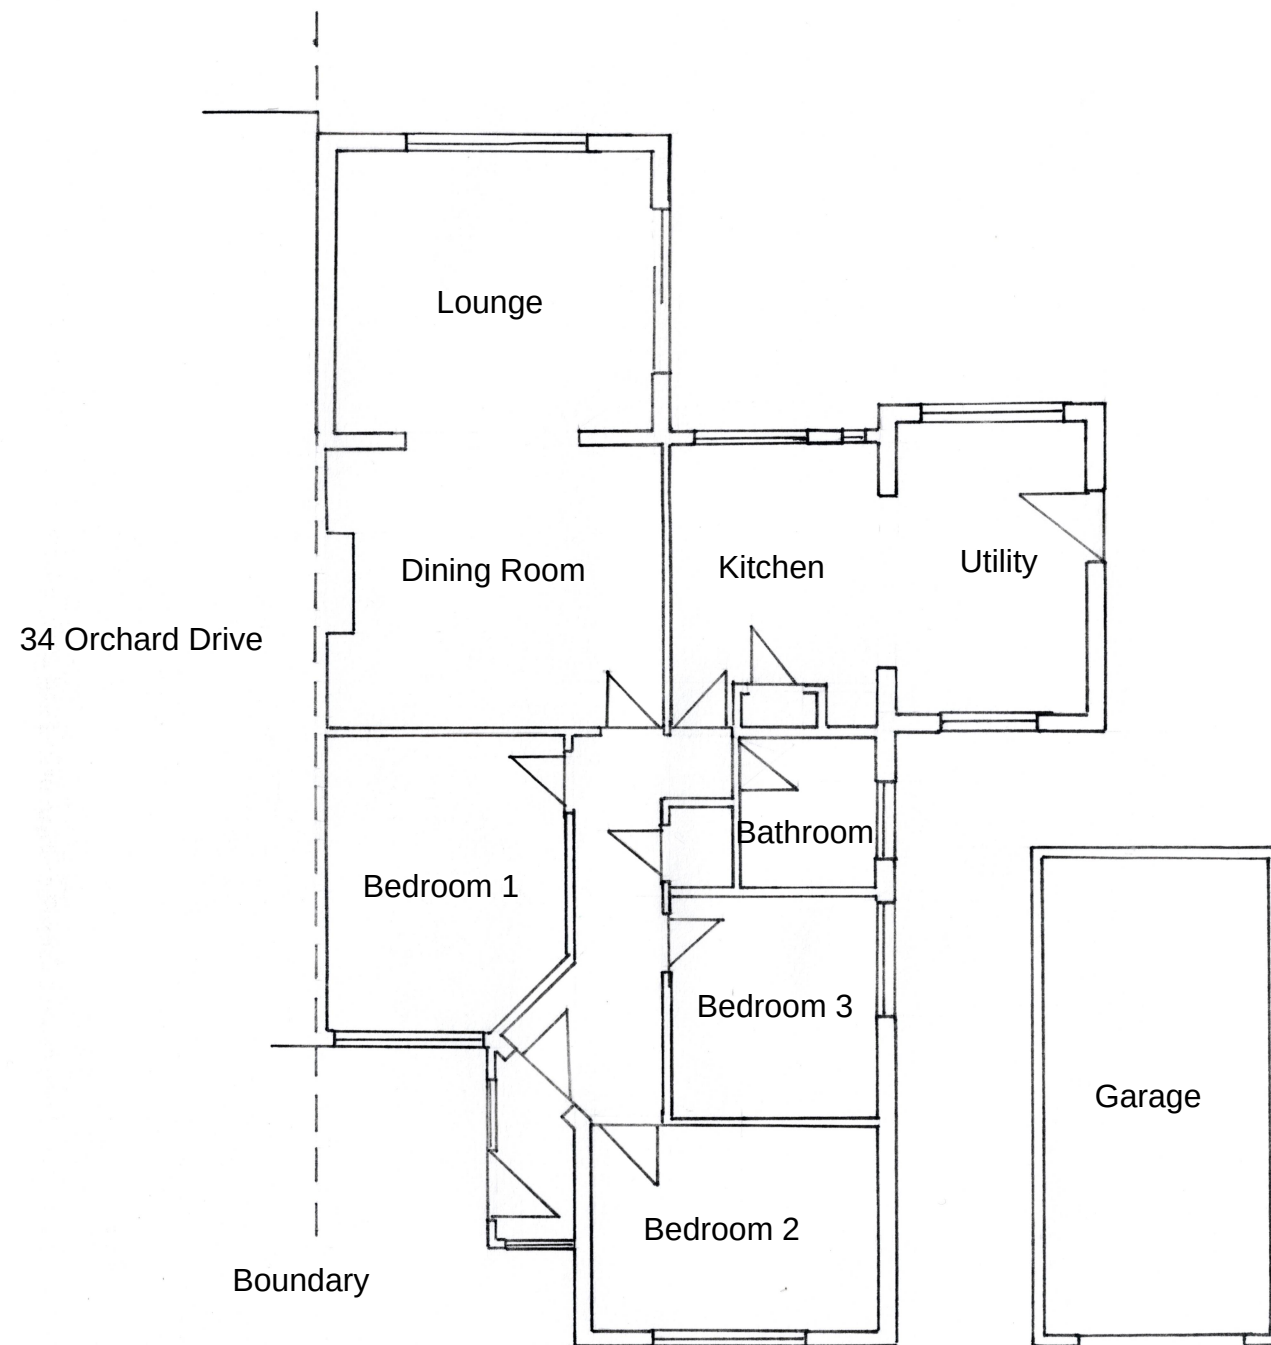
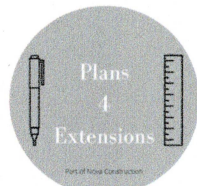


Existing Floor Plan

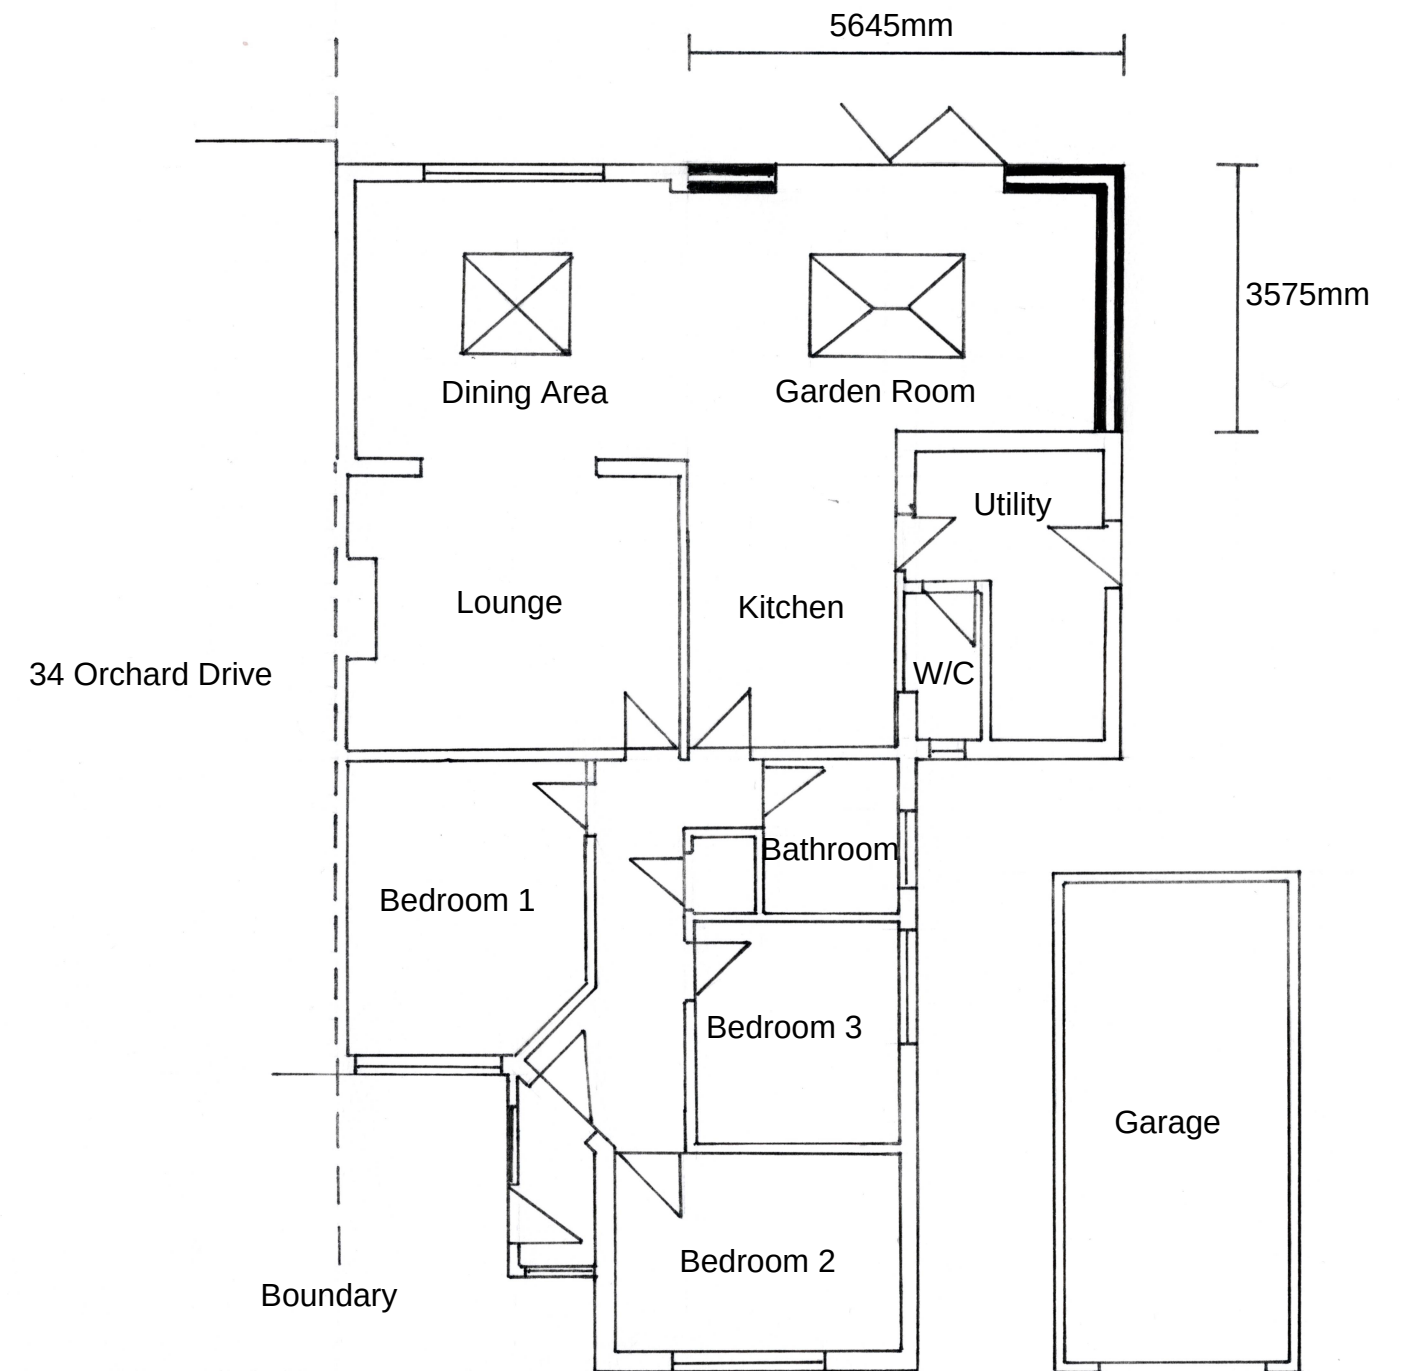

Proposed Floor Plan

www.plans4extensions.co.uk

01474 566417

Address:
32 Orchard Drive, Meopham,
Gravesend, Kent, DA13 0LW

Project:
Rear extension and remodel of utility area

Scale:
1:100

Date:
14/05/2024

Paper Size:
A3

Drawn By:
JEH

Notes:

Drawing No. CT/B01

Plans 4 Extensions are part of Nova Construction. All plans are property of Nova Construction and cannot be reproduced without written permission

All measurements to be cross checked on site before proceeding with any works being undertaken