


P:\LONDON PROJECTS\2023\2338 ST JOSEPHS GRAVESEND\01 BIM\02 CAD\03 SHEET LAYOUT\01 RIBA 1-3 PLANNING\2338-EXA-00-XX-DR-L-00100.DWG

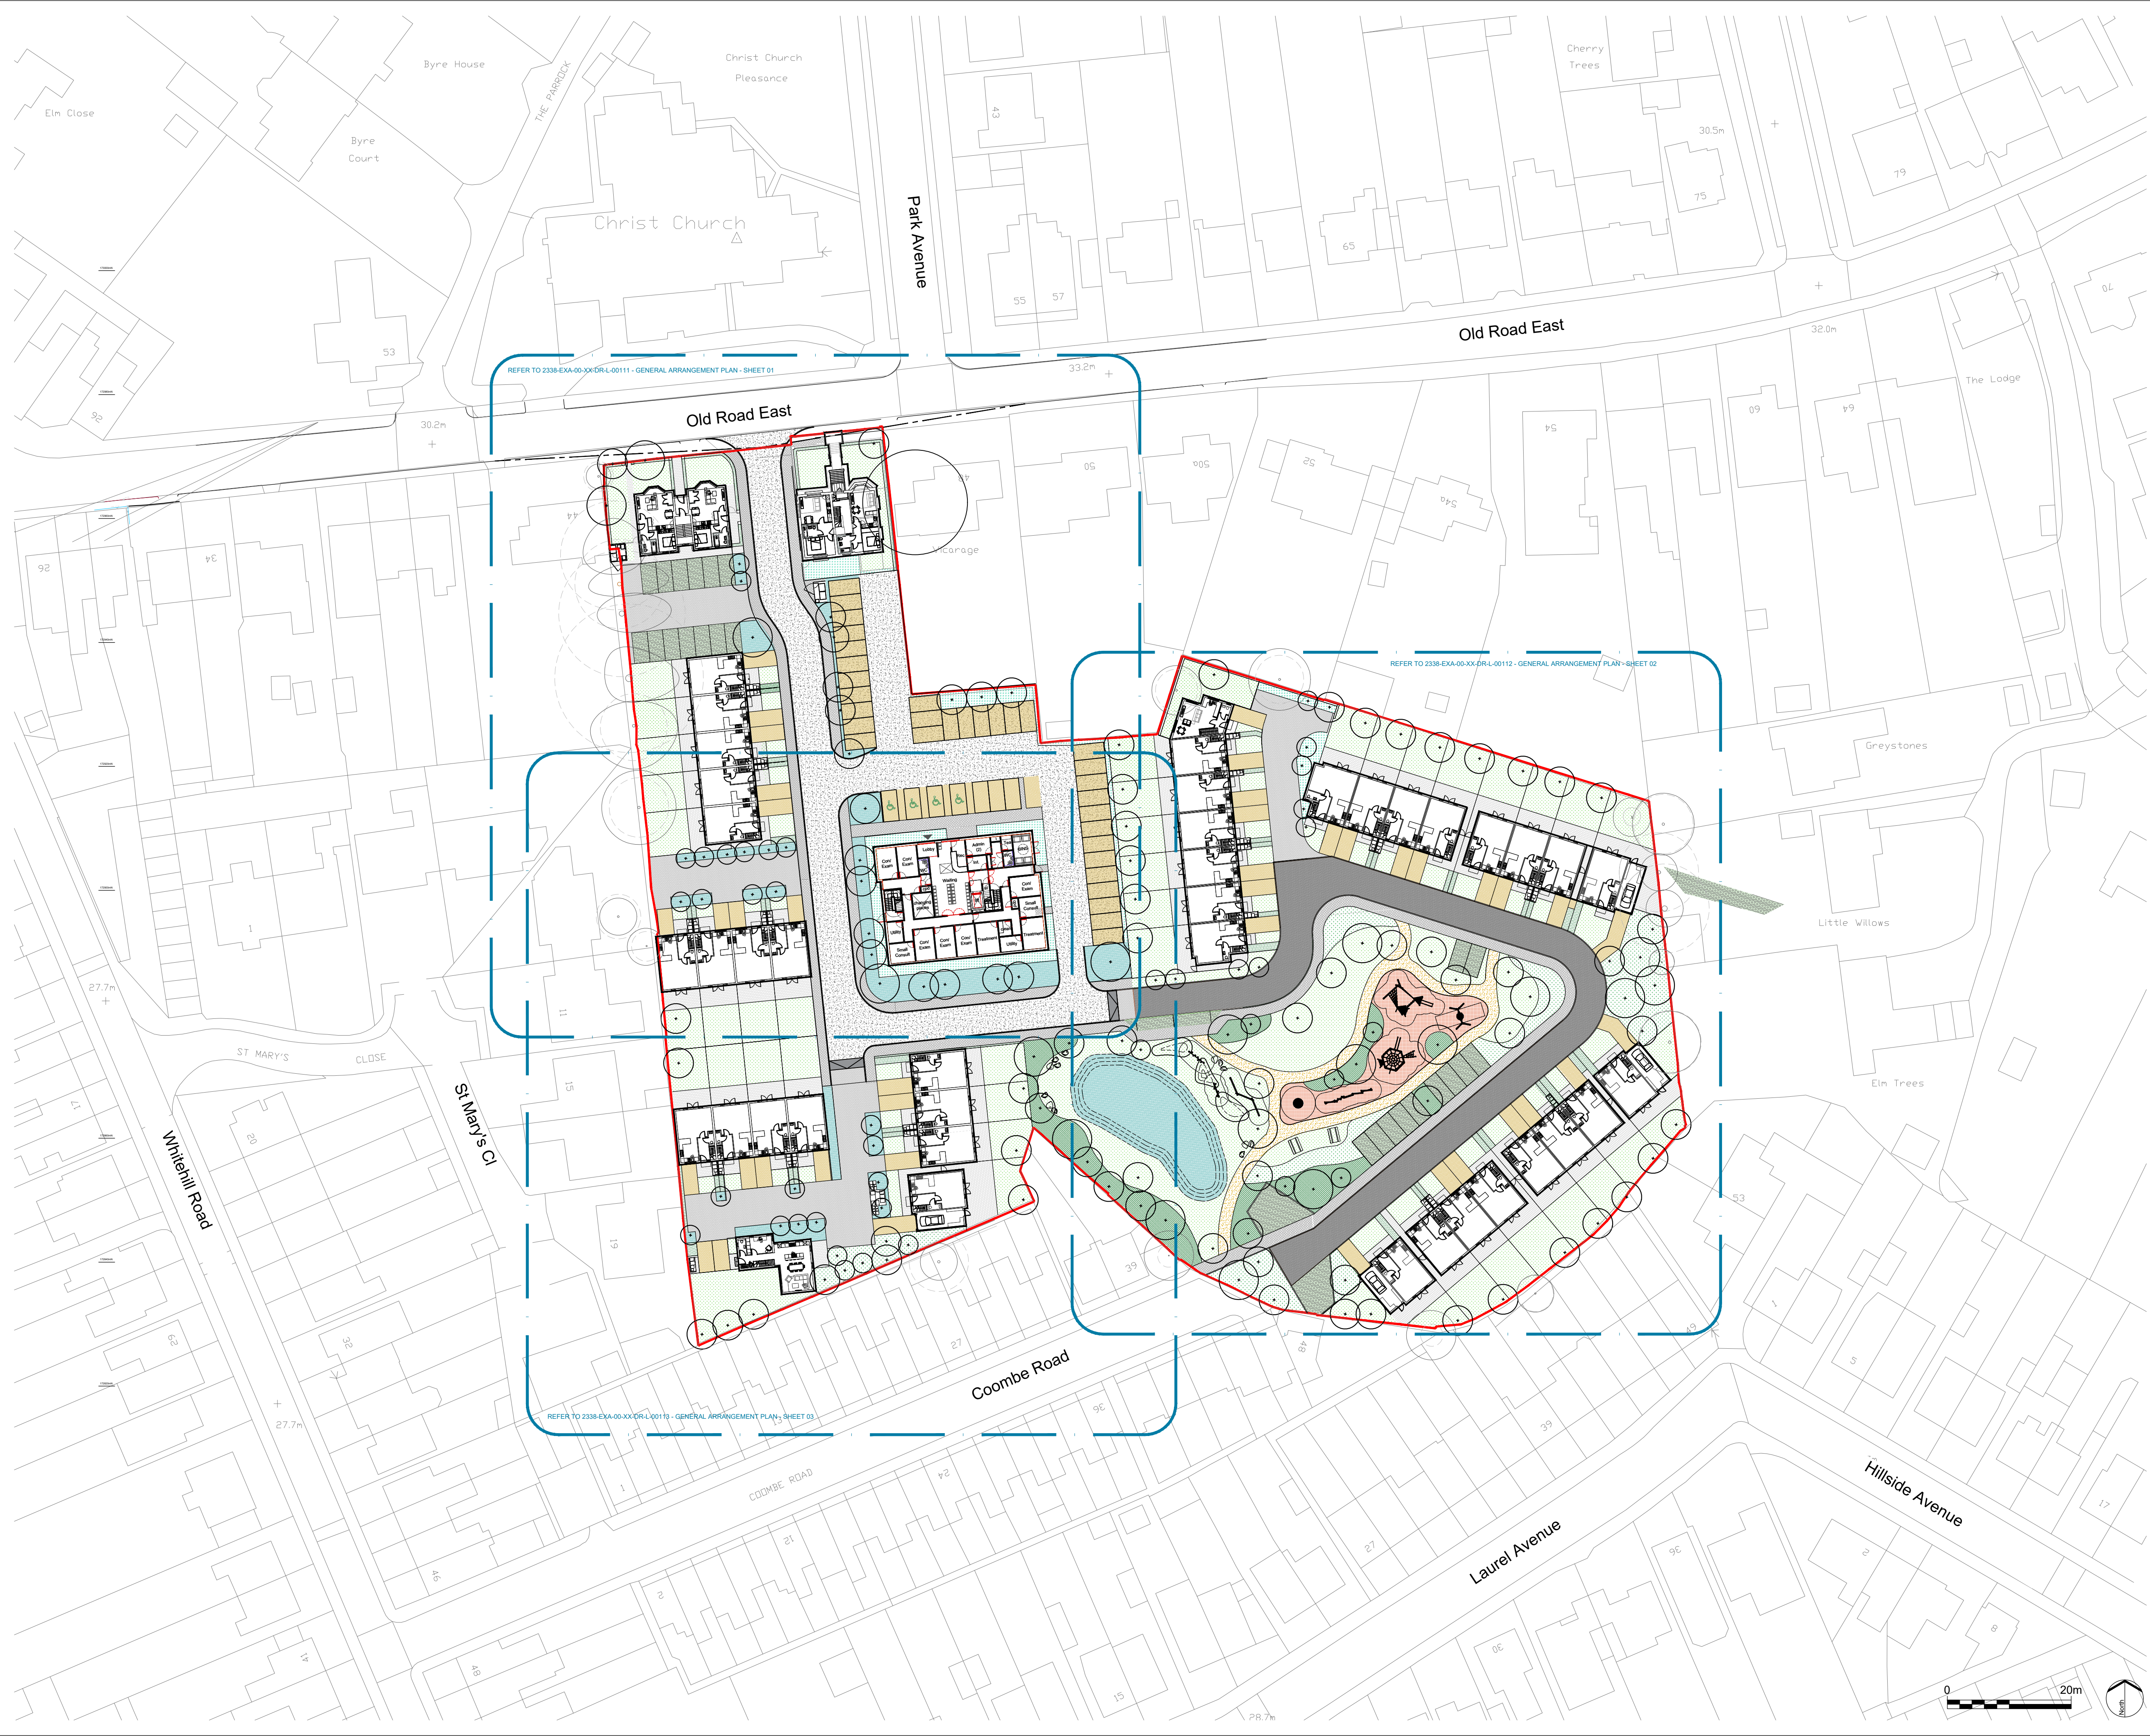

No dimensions are to be scaled from this drawing.
All dimensions are to be checked on site.
Area measurements for indicative purposes only.

This drawing is the property of Exterior Architecture Ltd.
No part of the drawing may be reproduced in any manner
without permission from Exterior Architecture Ltd.

Client

----	----	----
----	----	----
----	----	----
----	----	----
----	----	----
----	----	----
P04	UPDATED PLANNING SUBMISSION	21.05.24
P03	UPDATED PLANNING SUBMISSION	19.12.2023
P02	UPDATED PLANNING SUBMISSION	30.11.2023
P01	PLANNING SUBMISSION	13.10.2023
Rev	Description	Date

EXTERIOR
ARCHITECTURE

LONDON
Unit 17.1, The Leather Market, 11-13 Weston Street, London, SE1 3ER

MANCHESTER
Studio 537, The Royal Exchange, St Anns Square, Manchester, M2 7DH

E-MAIL office@exteriorarchitecture.com
WEB www.exteriorarchitecture.com

Project title

GALLIARD HOMES

Drawing title

SITE PLAN

Issued By	London	T: 020 7978 2101
Scale	1:500 @ A1	Drawn EXA
Status	PLANNING	Checked CR
Date	21.05.2024	Approved LP

Drawing number
2338-EXA-00-XX-DR-L-00100

Revision
P04