

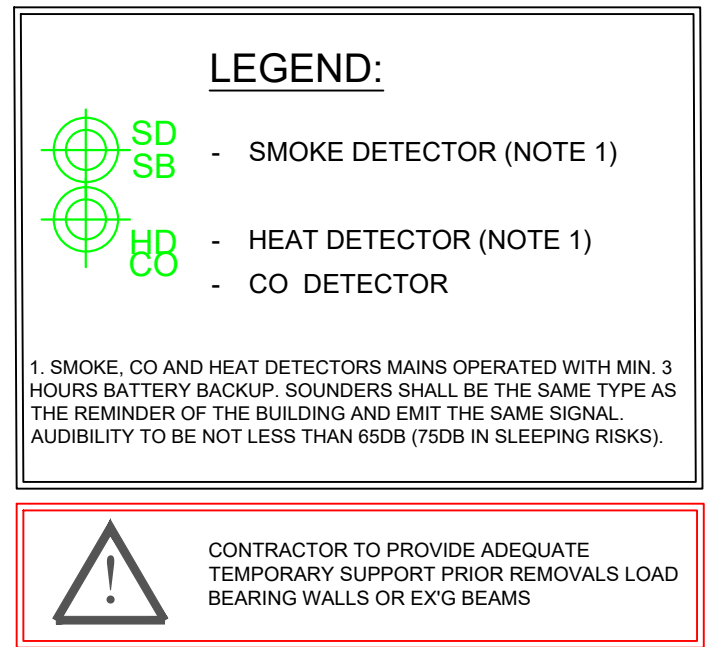
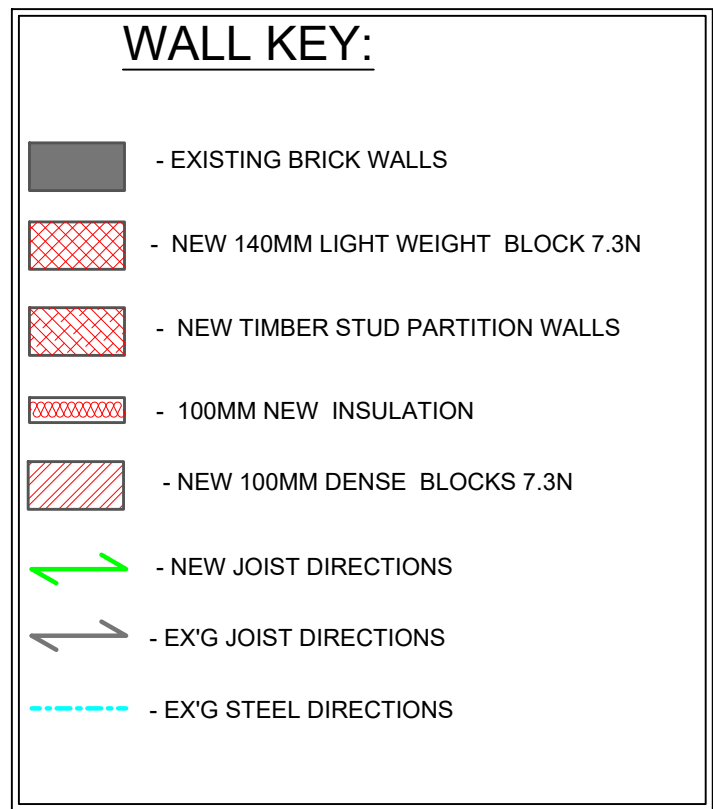
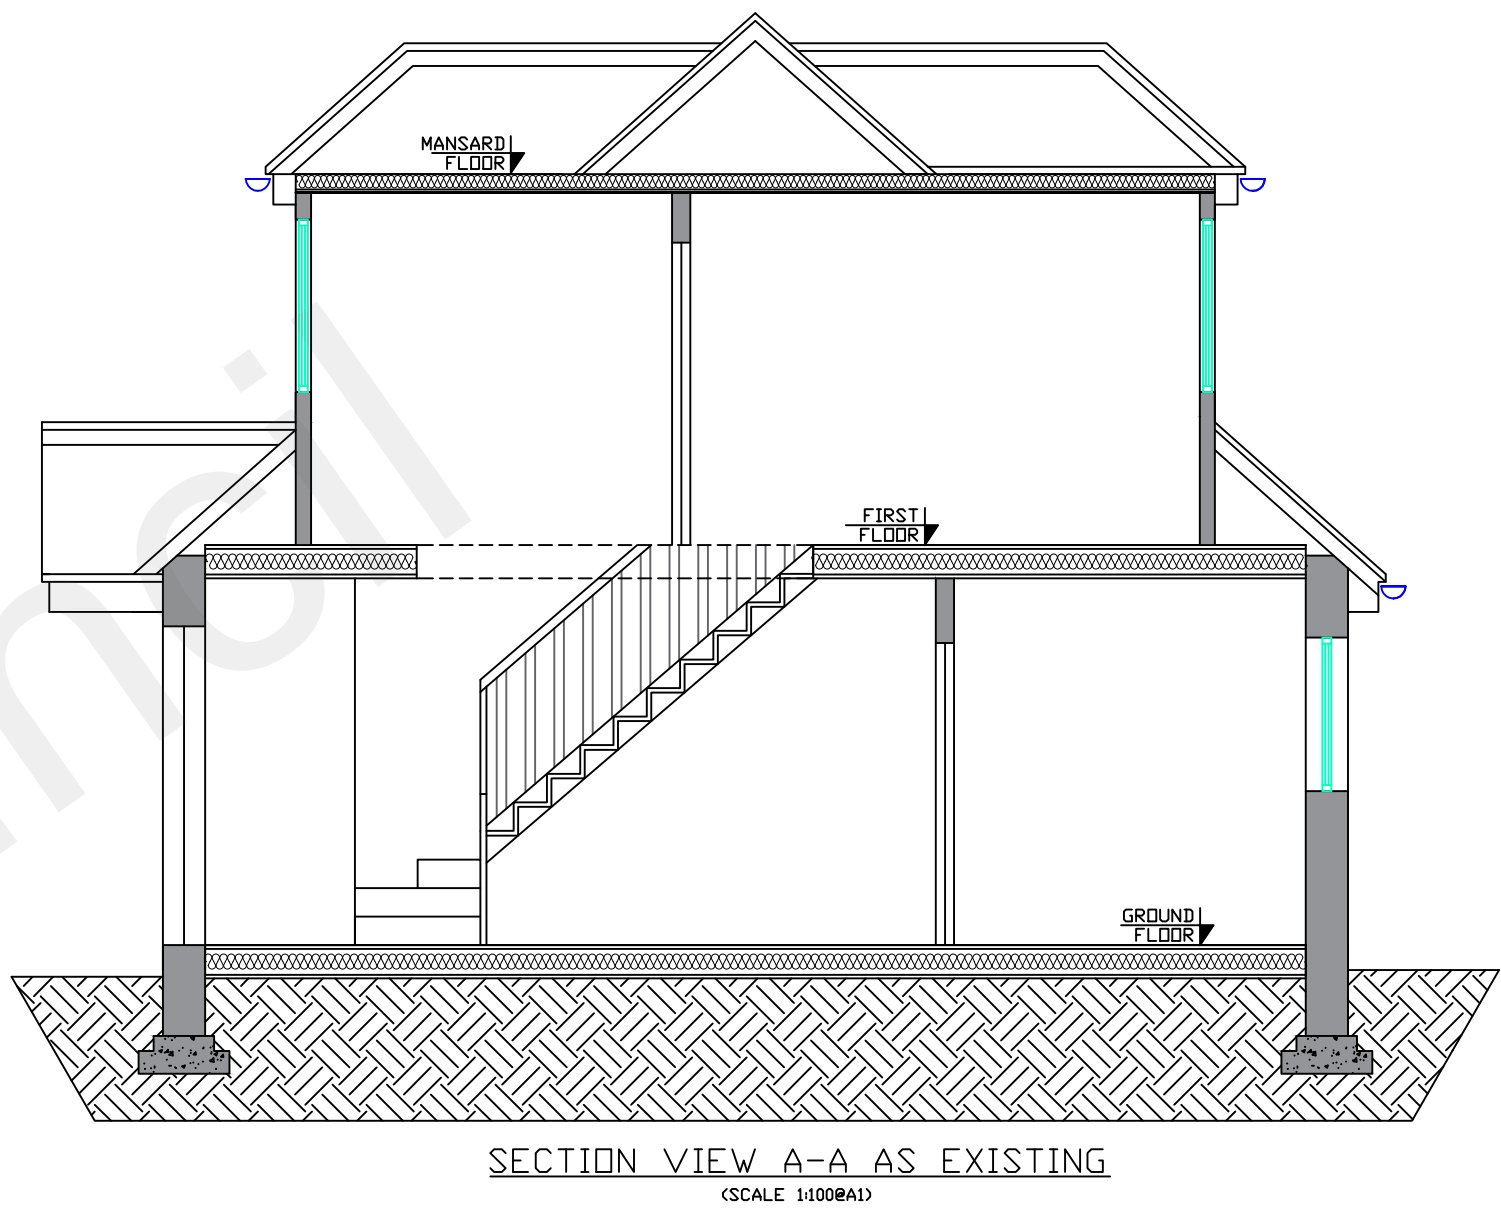


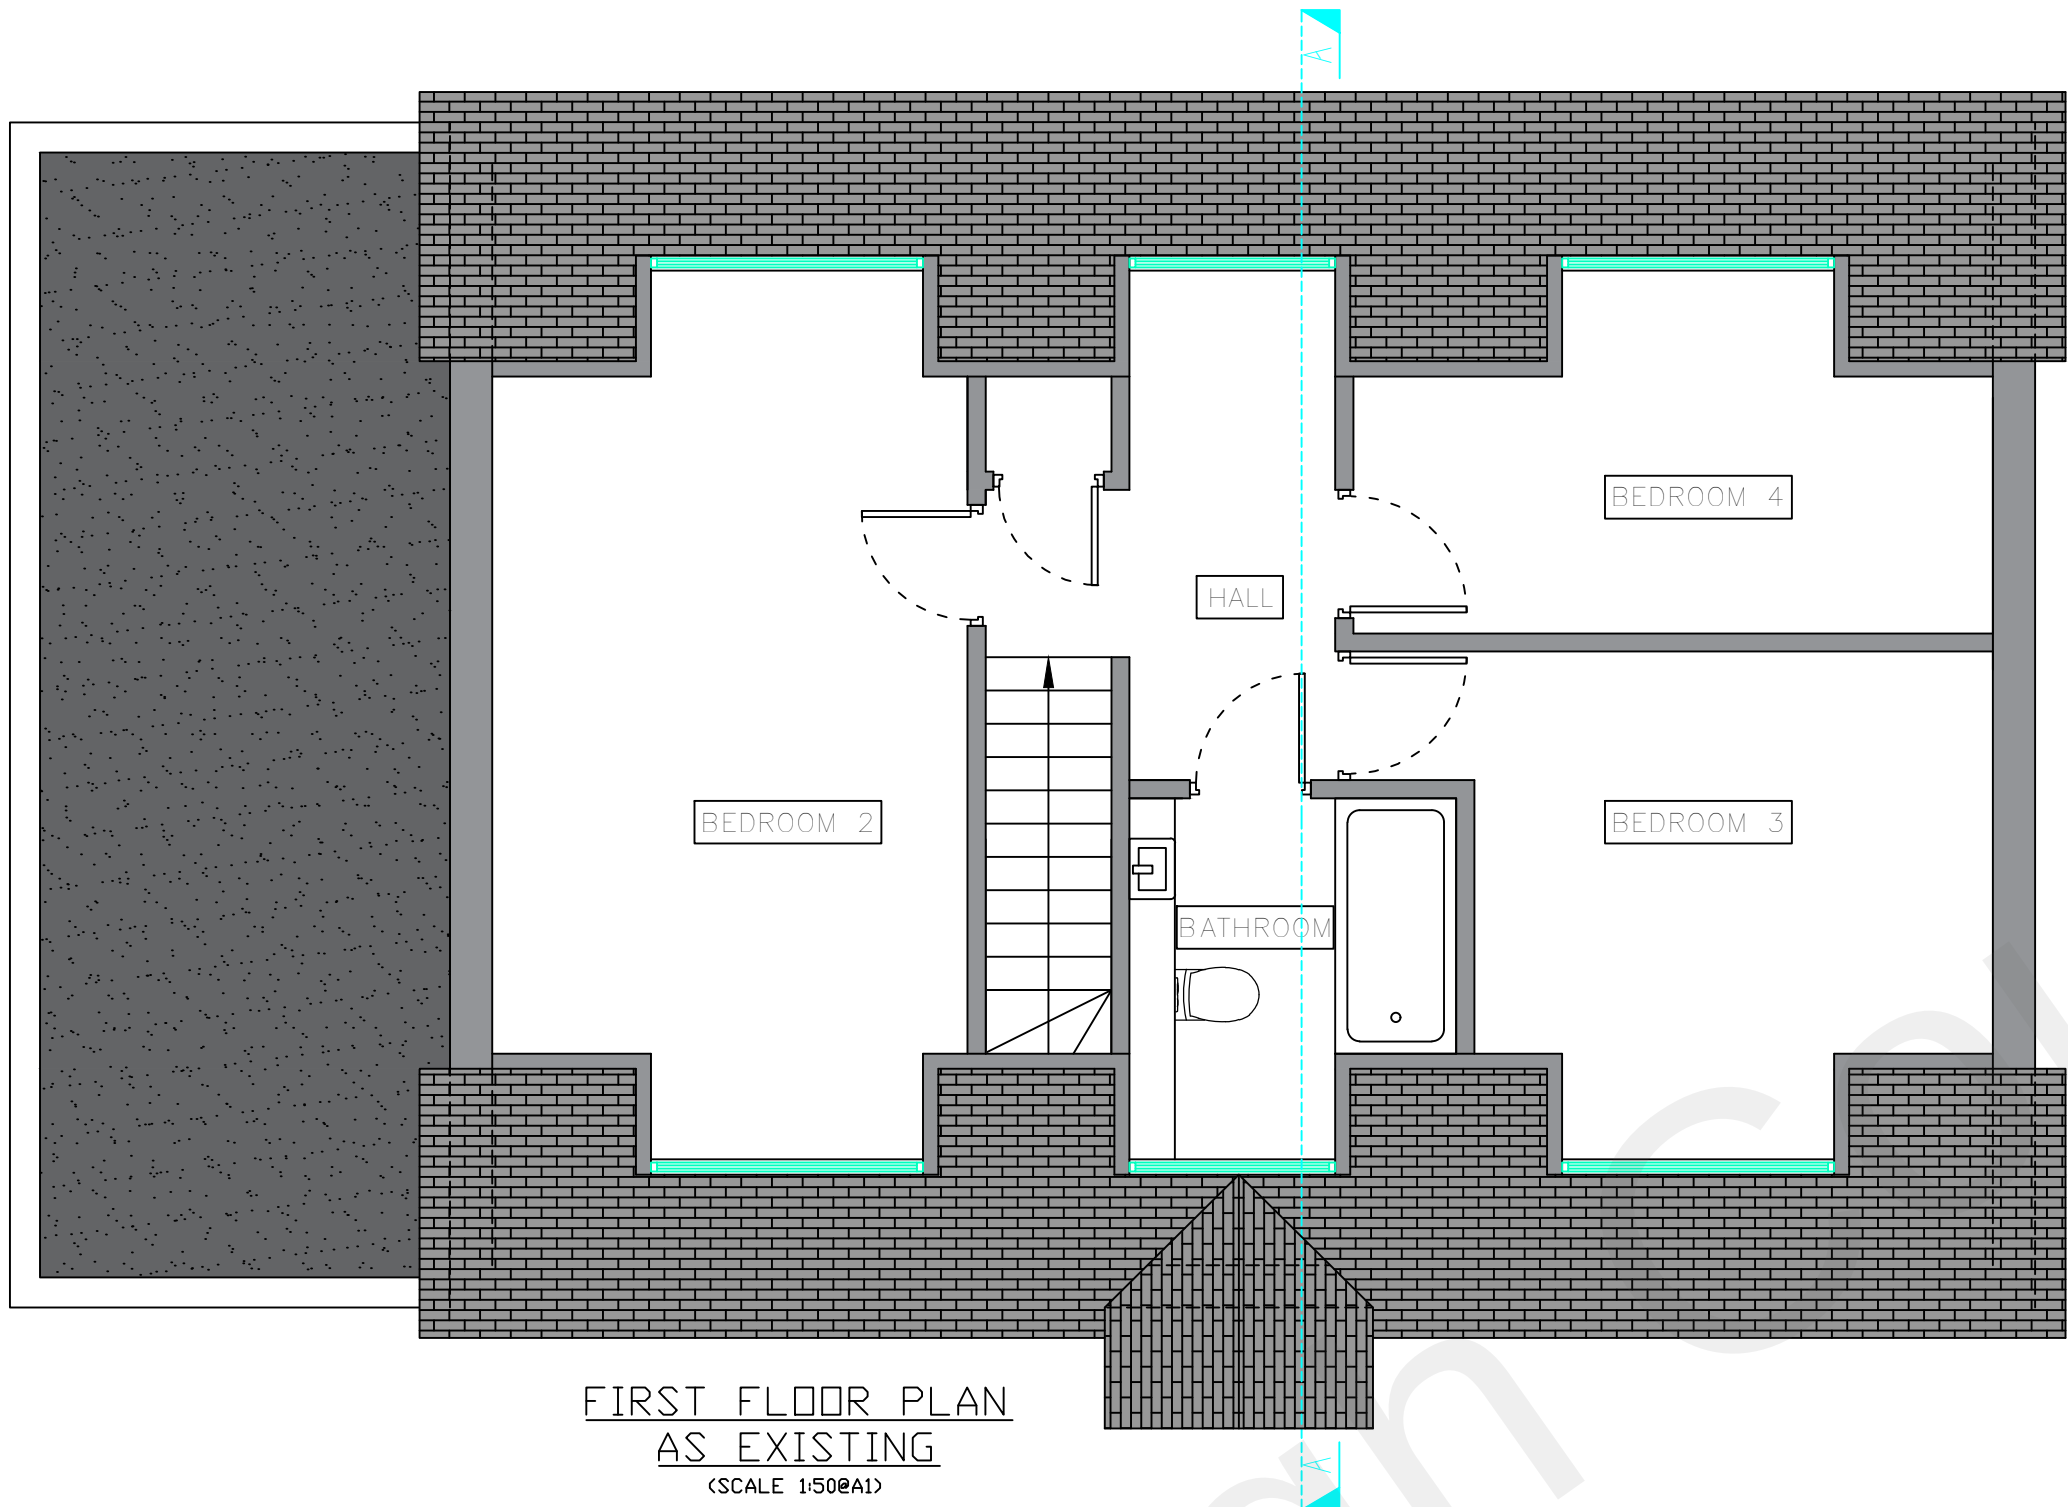

THIS DRAWING IS THE PROPERTY OF AR.DESIGN AND MUST NOT BE COPIED OR REPRODUCED EXCEPT WITH THEIR EXPRESS PERMISSION, NOR MAY THE DESIGN OR ANY INFORMATION SHOWN THEREON BE DISCLOSED TO ANY THIRD PARTY. WE WILL NOT BE RESPONSIBLE FOR OTHER CONTRACTUAL DIMENSIONS.			
© THIS DRAWING IS COPYRIGHT			
REV:	AMENDMENT:	BY:	DATE:
PROJECT:			
TITLE: GROUND, FIRST FLOOR PLANS, FRONT, REAR AND SIDE ELEVATIONS AS EXISTING			
SITE ADDRESS: 209 LOWER HIGHAM, DA122NP			
JOB No. 20101	CLIENT: ARUNAS KULVINSKAS		
SCALE: 1:50 @ A1	DWG SHEET: A01		REV: -
DWG No. A01			
DRAWN BY: AR	DATE: 13/07/2021		
APPROVED BY: ***	DATE: **/**/****		
ARCHITECTURE, PLANNING & ENGINEERING EMAIL: AR.DESIGN@CONSTRUCTION.GMAIL.COM Tel: 074 2955-9396		 AR Design & Construction LTD	

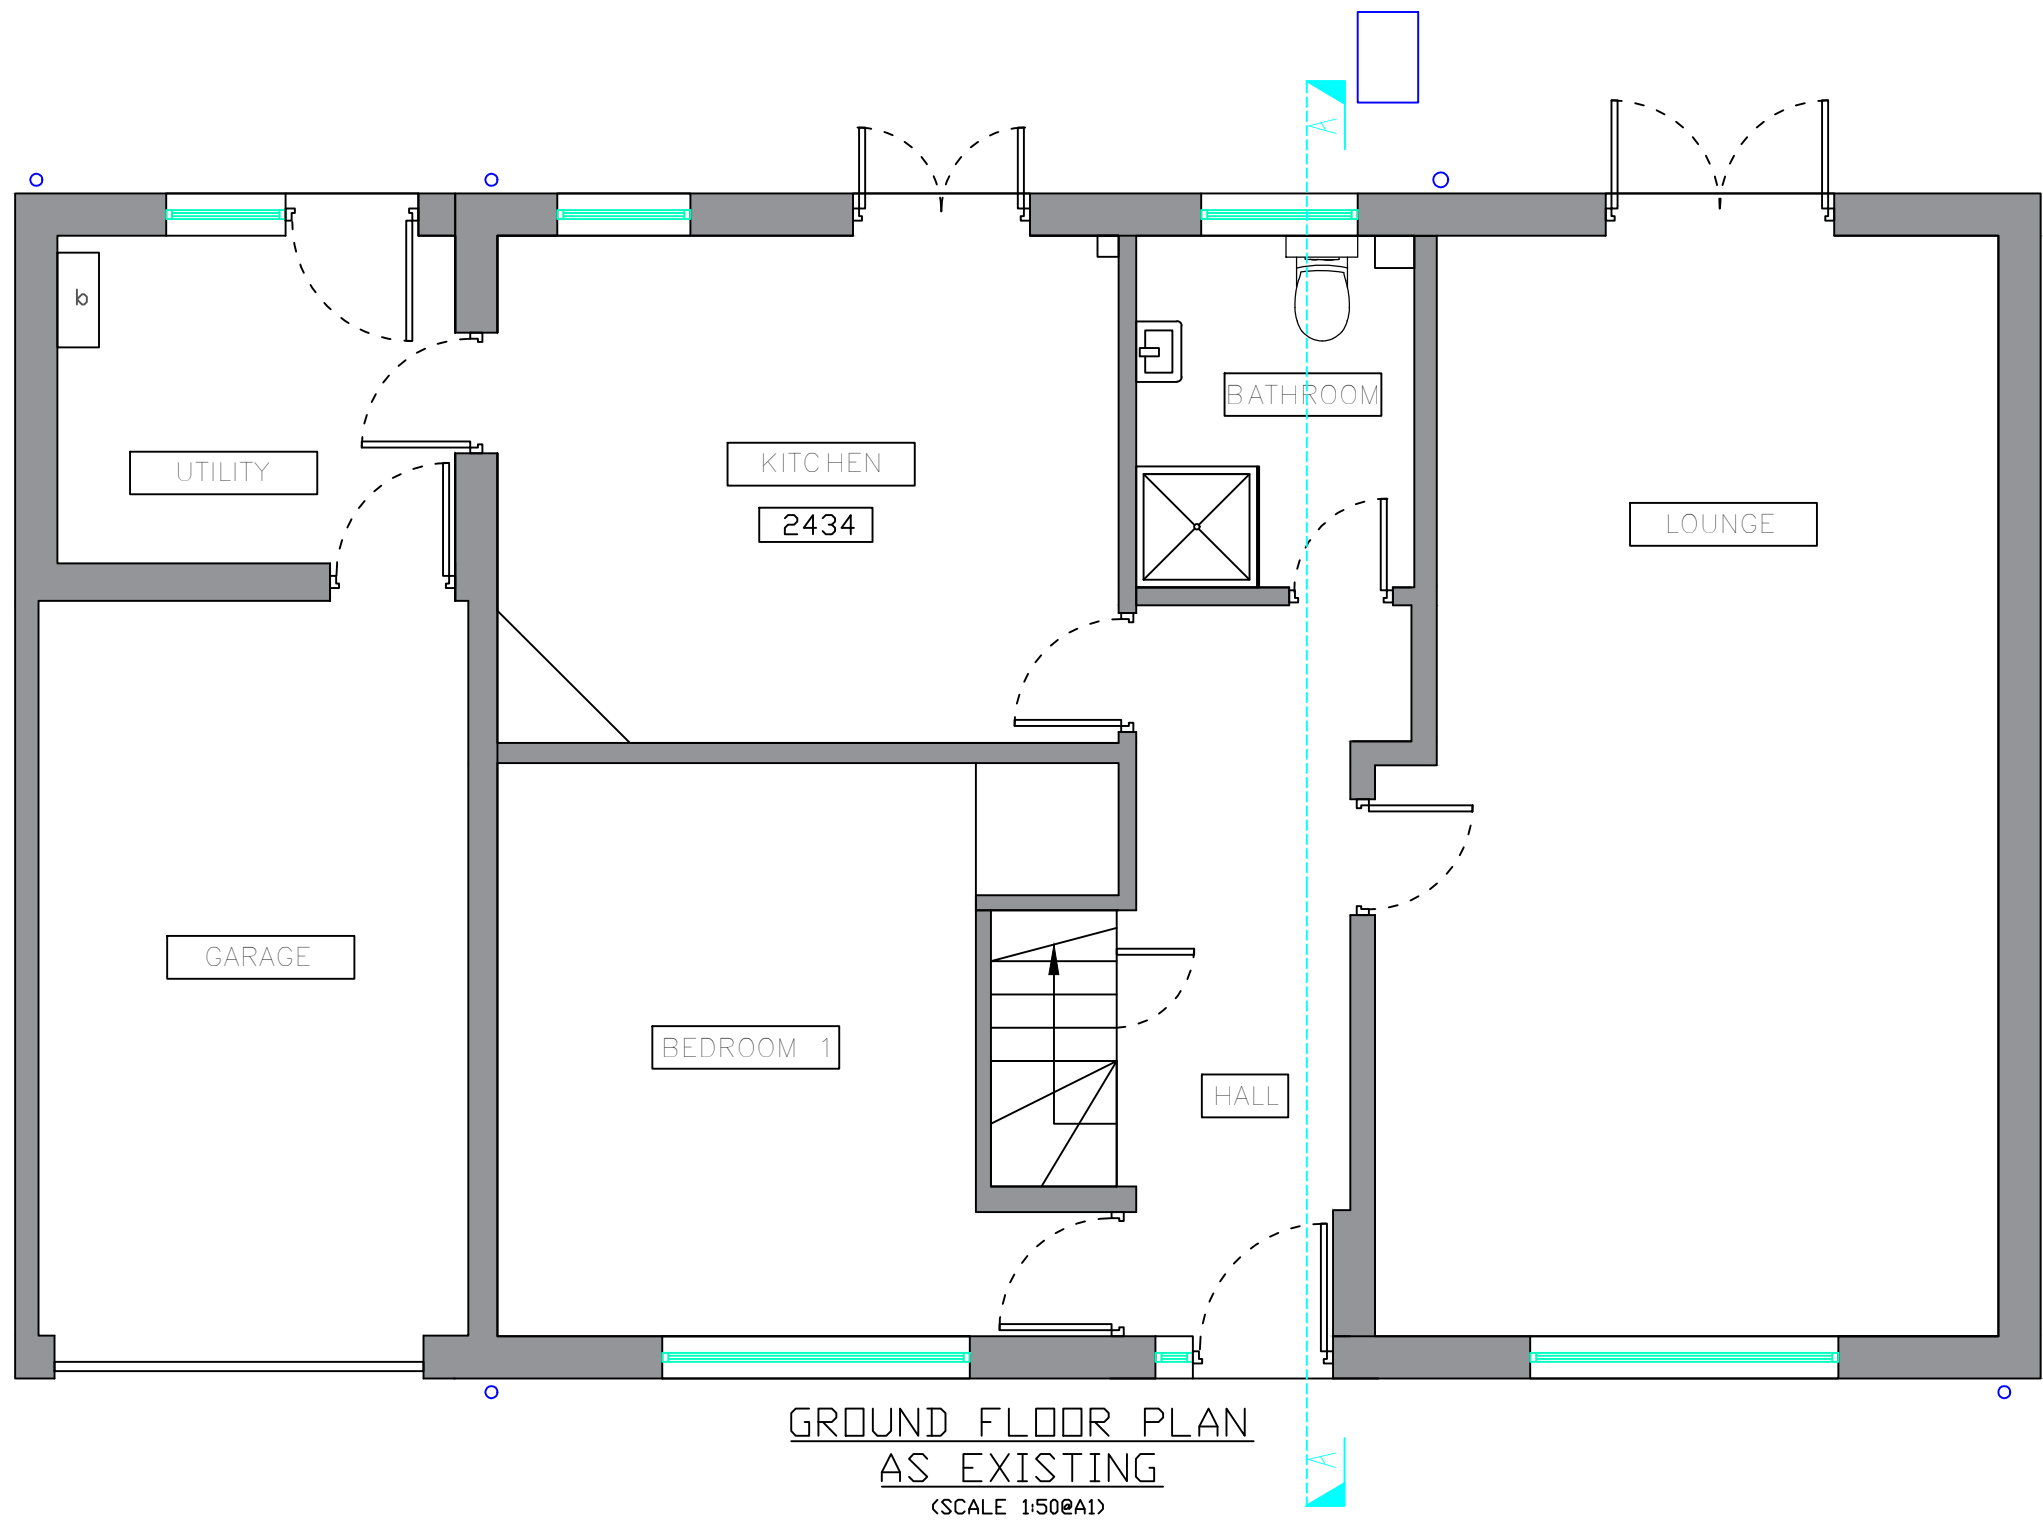