



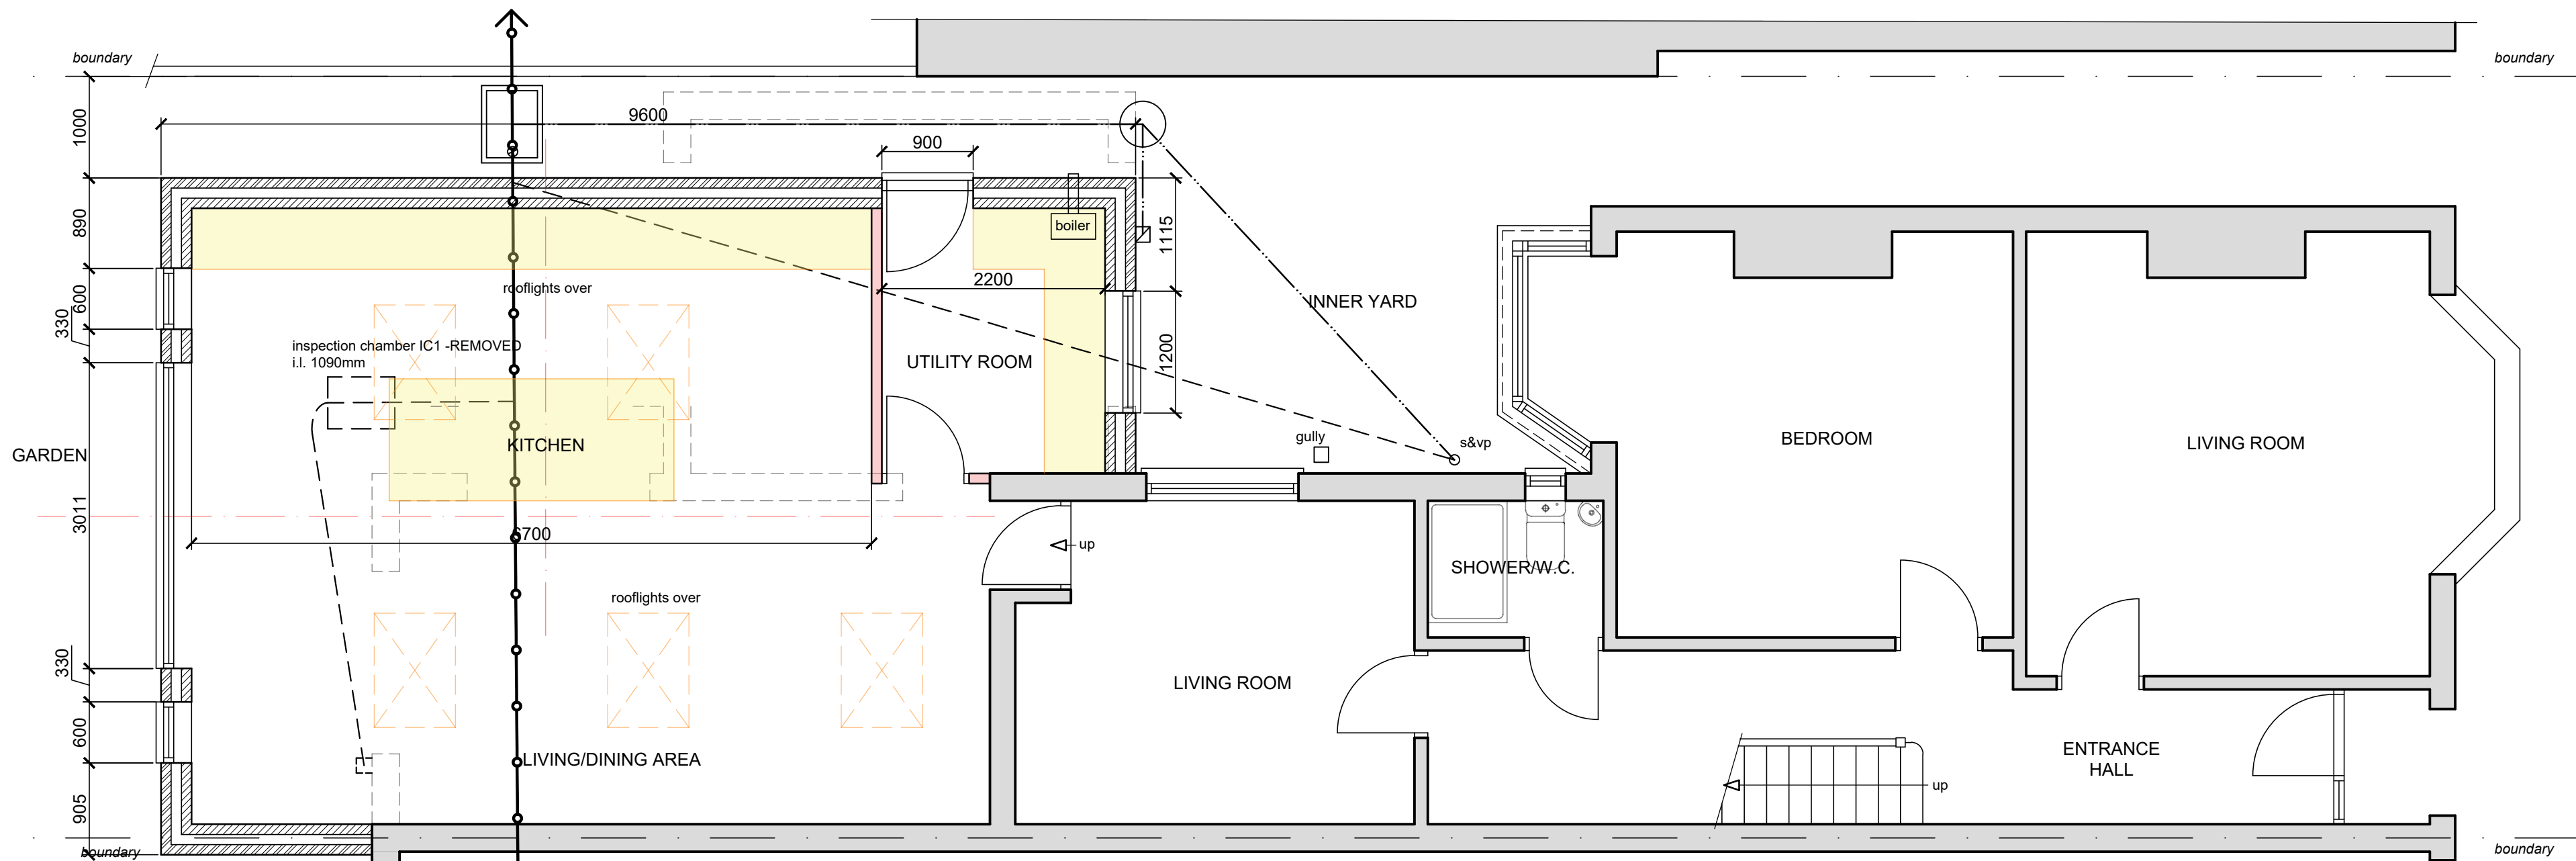


GROUND FLOOR PLAN
(1:50)

DRAINAGE LEGEND


- EXISTING 100mm PRIVATE DRAIN
- EXISTING PRIVATE DRAIN REMOVED
- EXISTING 150mm PUBLIC SEWER
- PROPOSED 100mm PRIVATE DRAIN

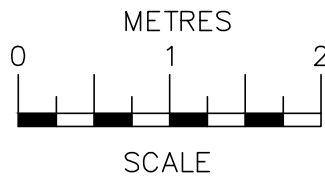


SCALE BAR @ 1:50

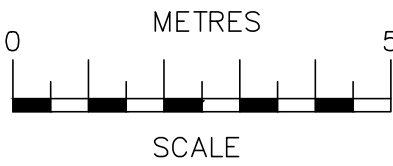


SCALE BAR @ 1:100

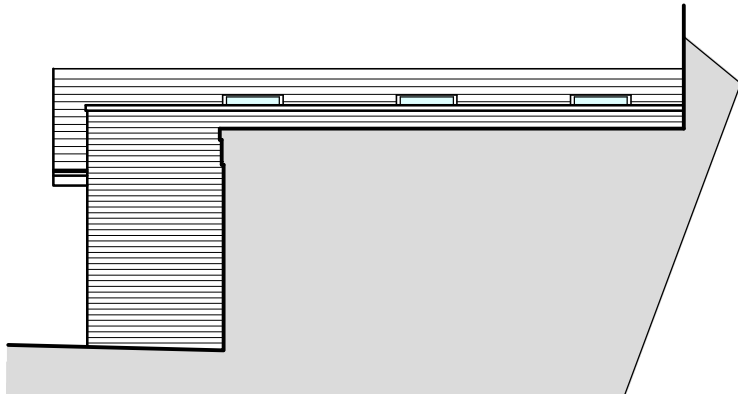


SIDE ELEVATION
FROM 94 WROTHAM ROAD
(1:100)

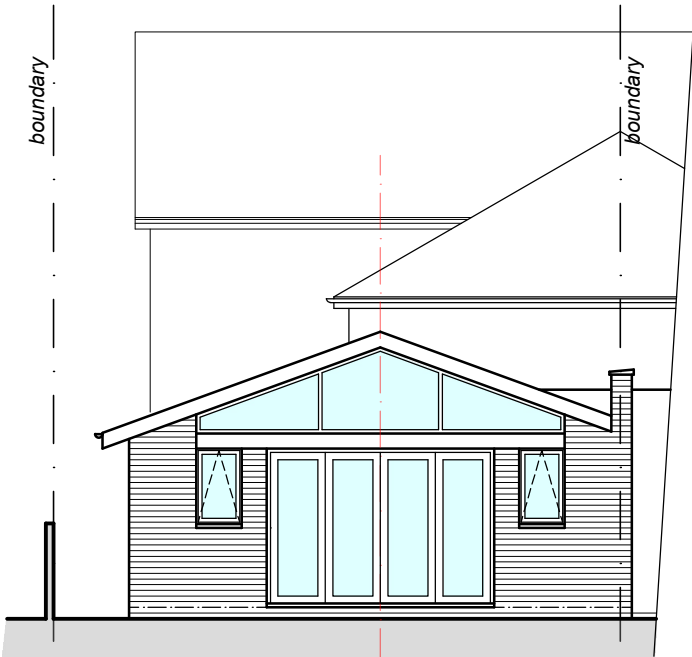

REAR ELEVATION
(1:100)

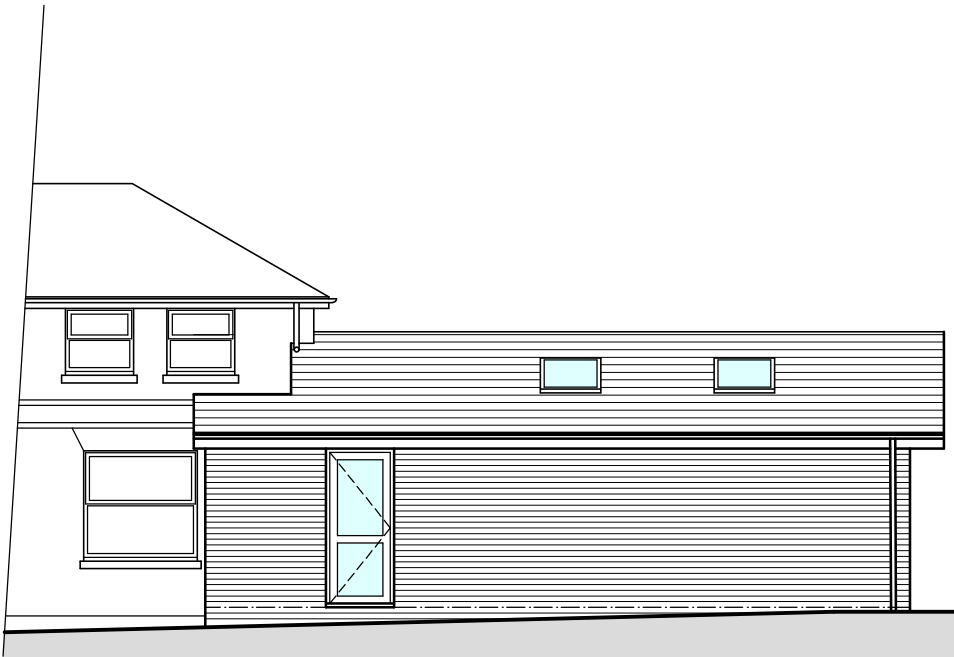

SIDE ELEVATION
(1:100)

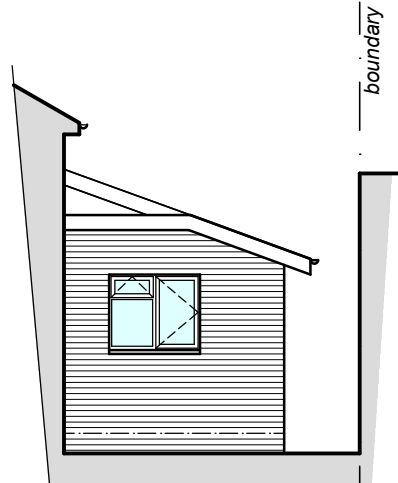

FRONT ELEVATION
FROM INNER YARD
(1:100)

Date	No	Revision
Penfold Project Services		
Epmarket, Wrotham Road, Meopham, Kent, DA13 0JH Telephone: 01474 816690 e-mail: apenfold448@btinternet.com		
Job Title: 96 WROTHAM ROAD GRAVESEND KENT DA11 0QQ		
Dwg Title: PLANS & ELEVATIONS AS PROPOSED		
Scale:	1:100 @ A2	
Dwg No.:	02	
Date:	July 2026	