




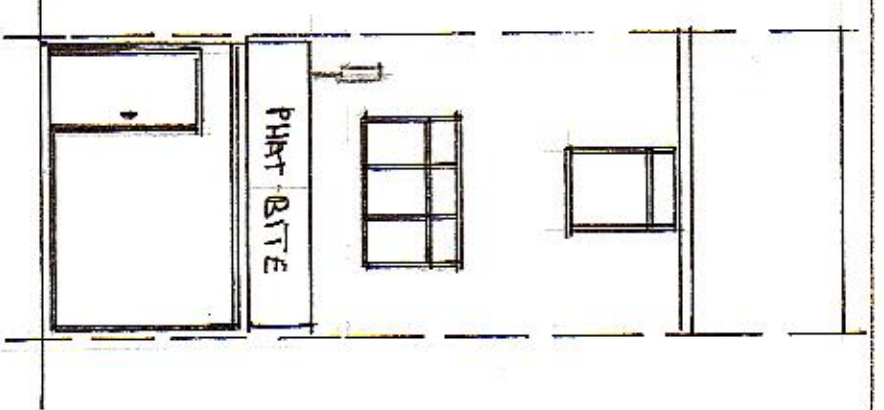


PROPOSED FRONT ELEVATION.

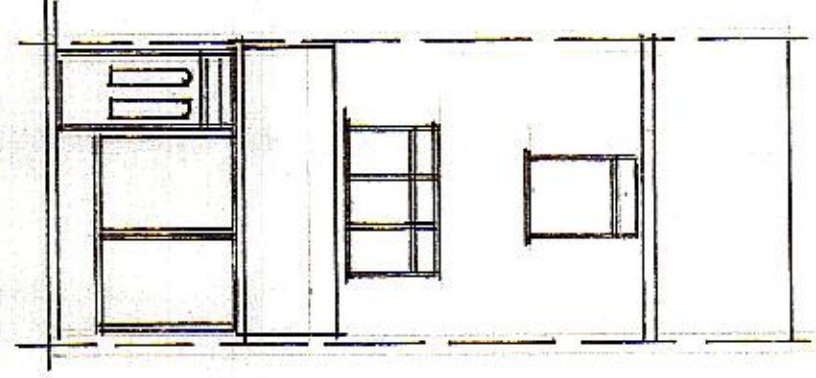


EXISTING FRONT ELEVATION.

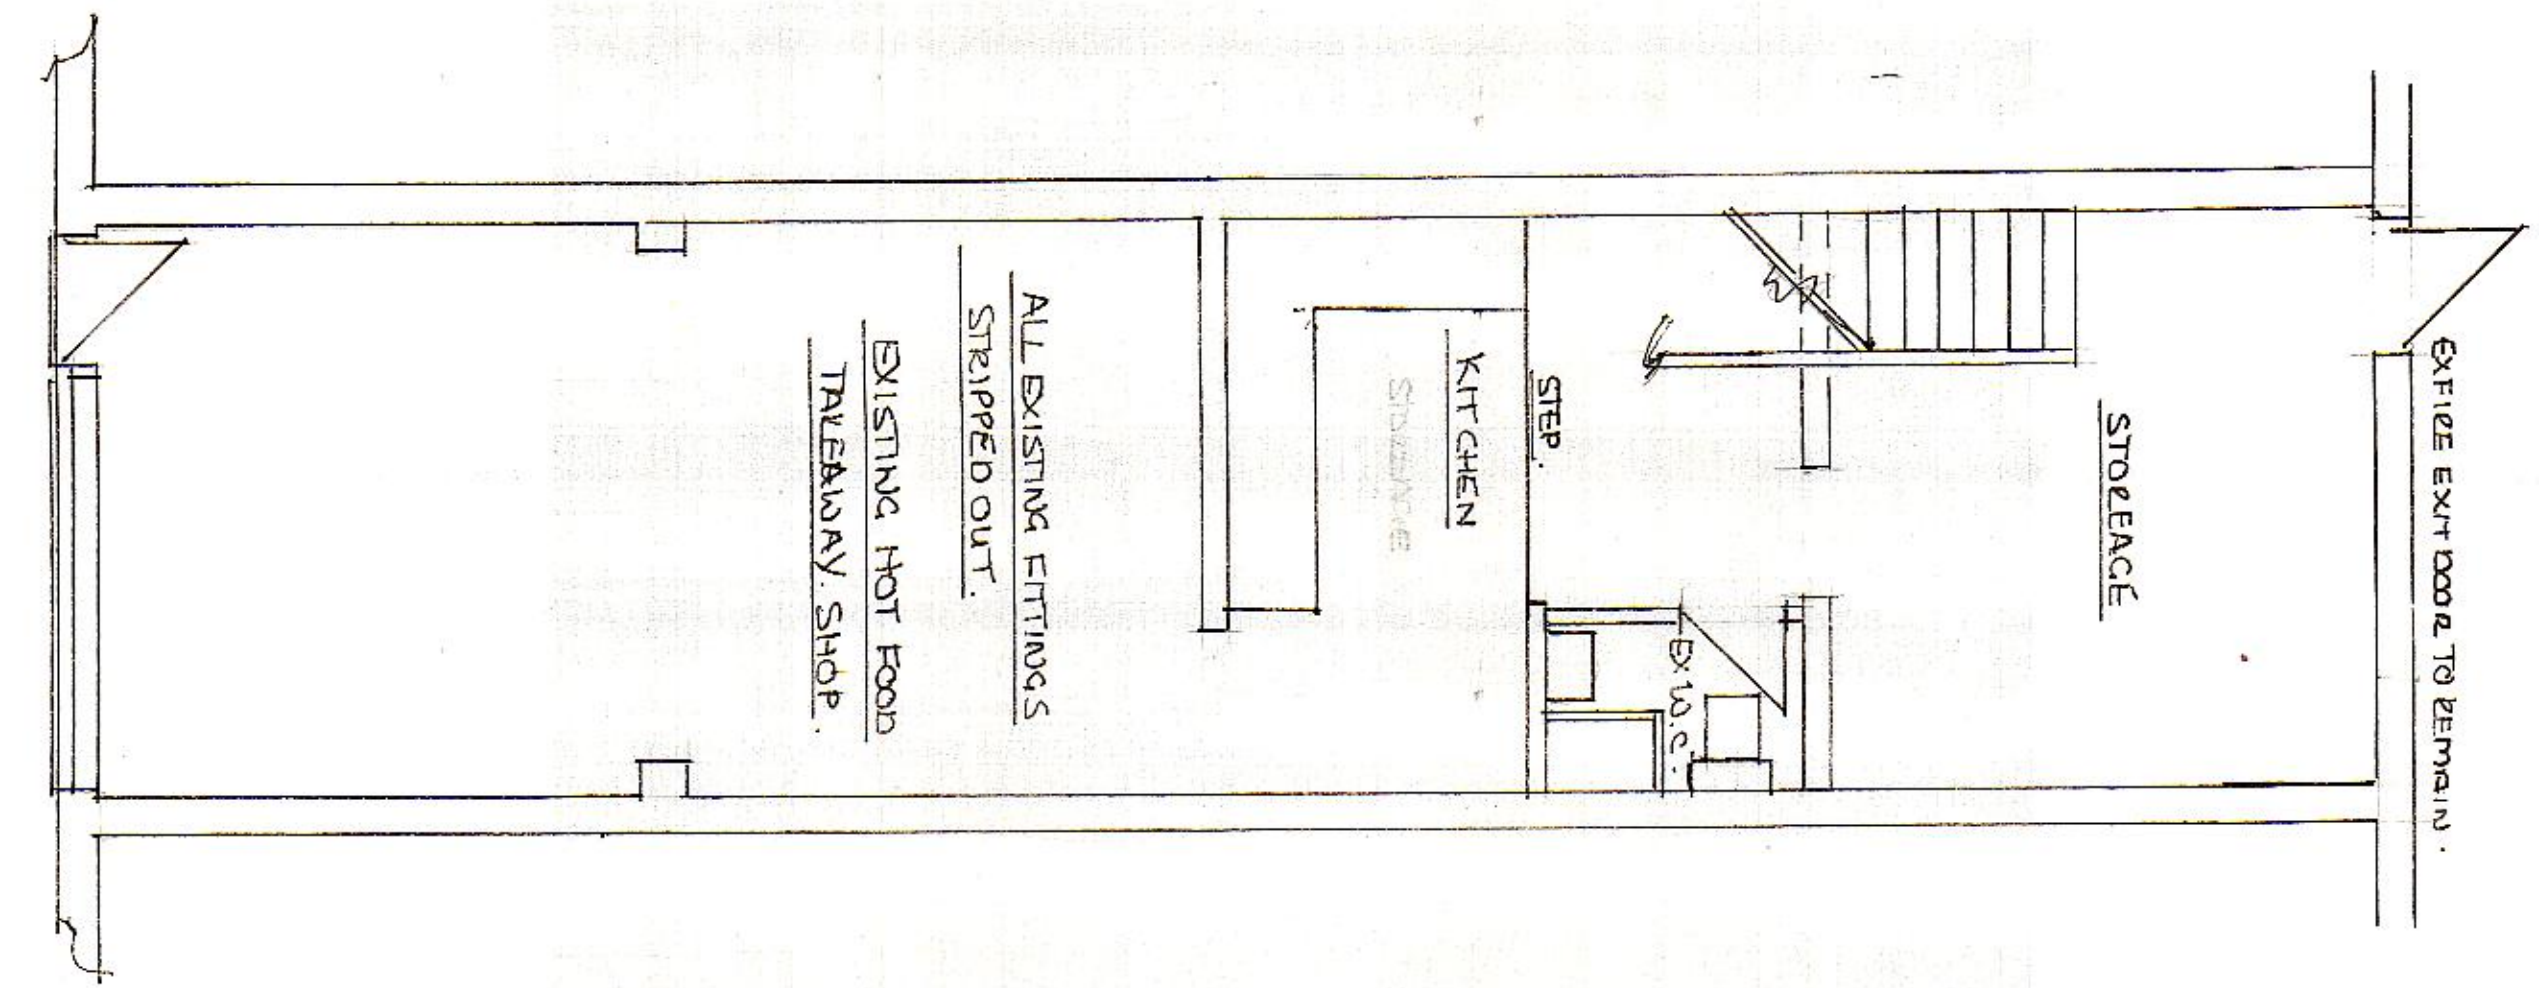


EXISTING GROUND FLOOR.

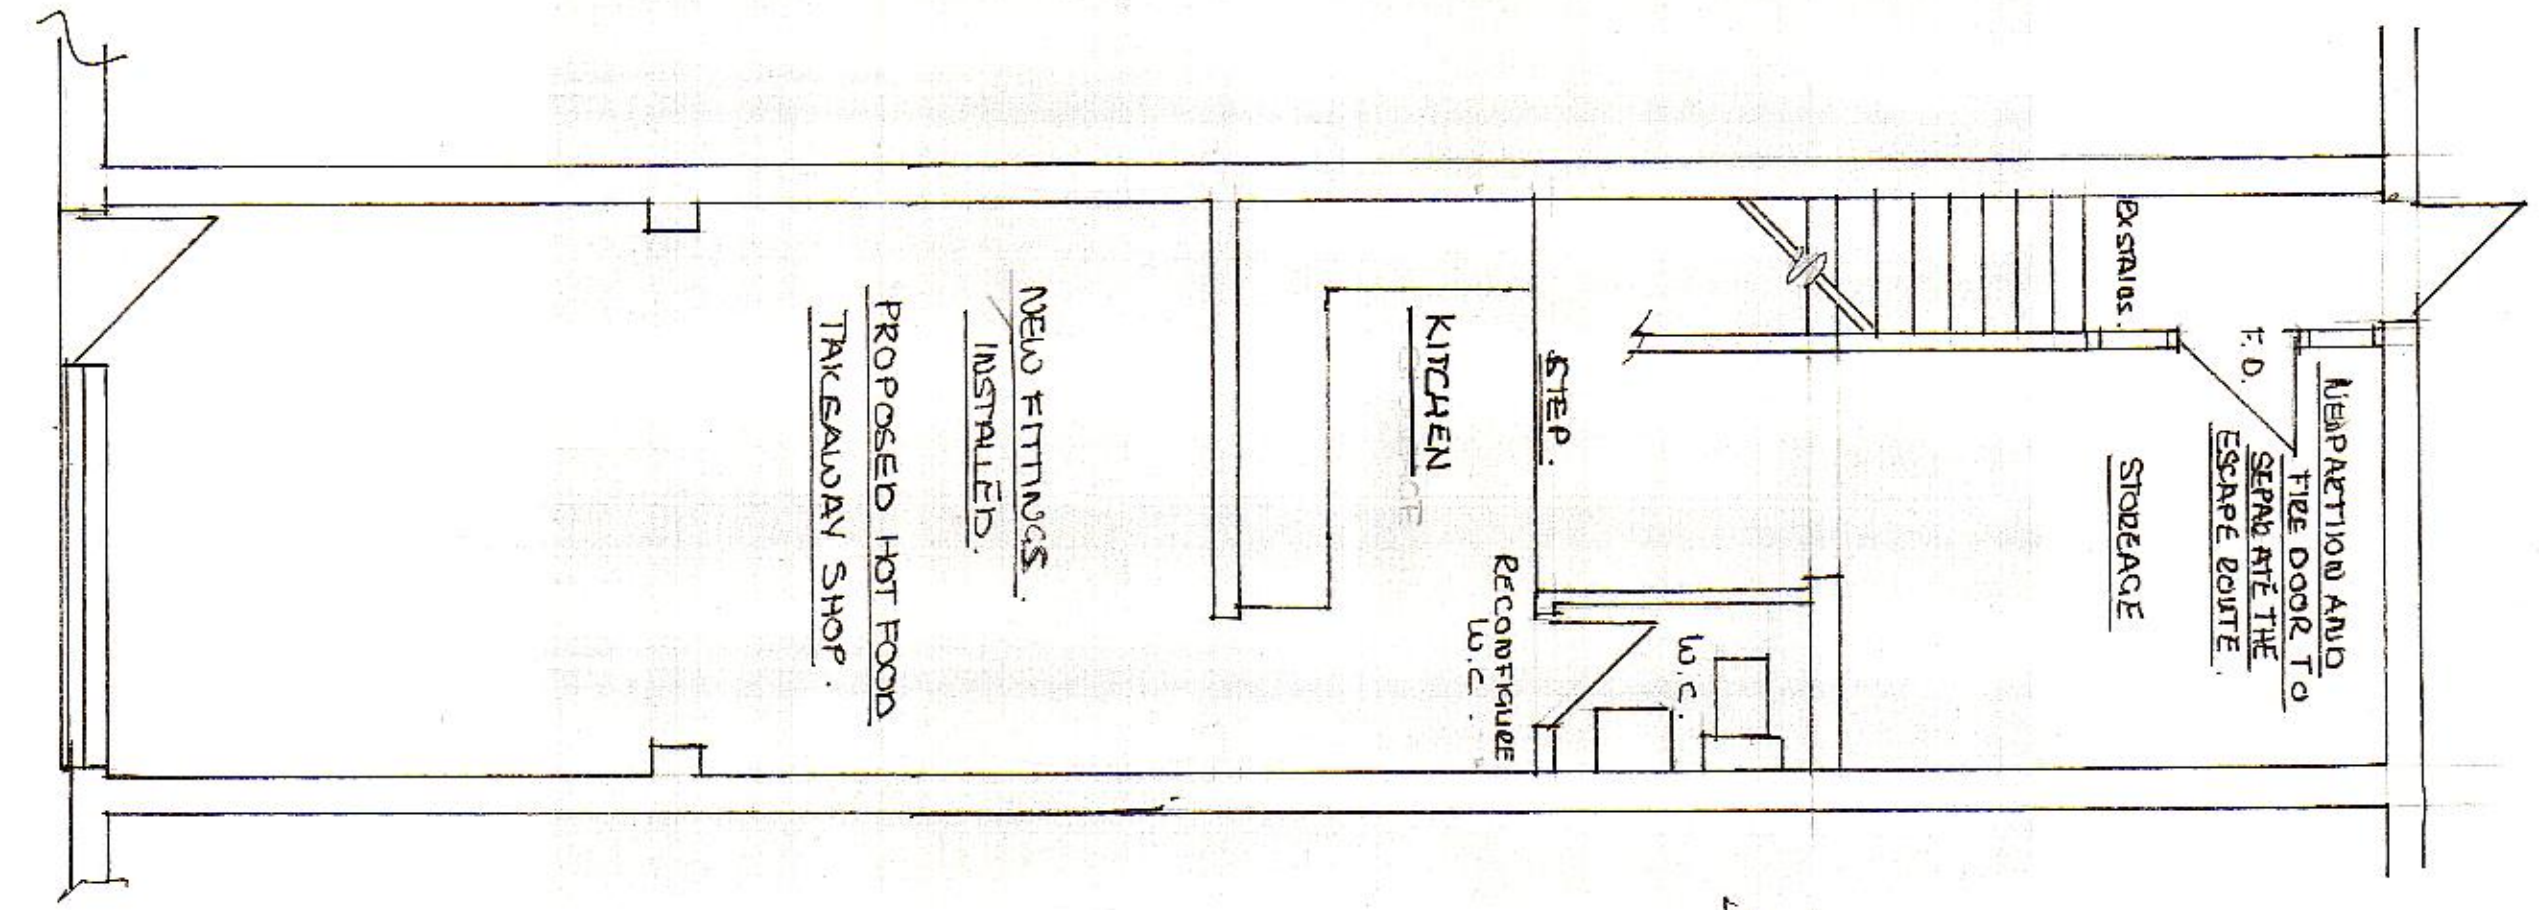

PROPOSED GROUND FLOOR.

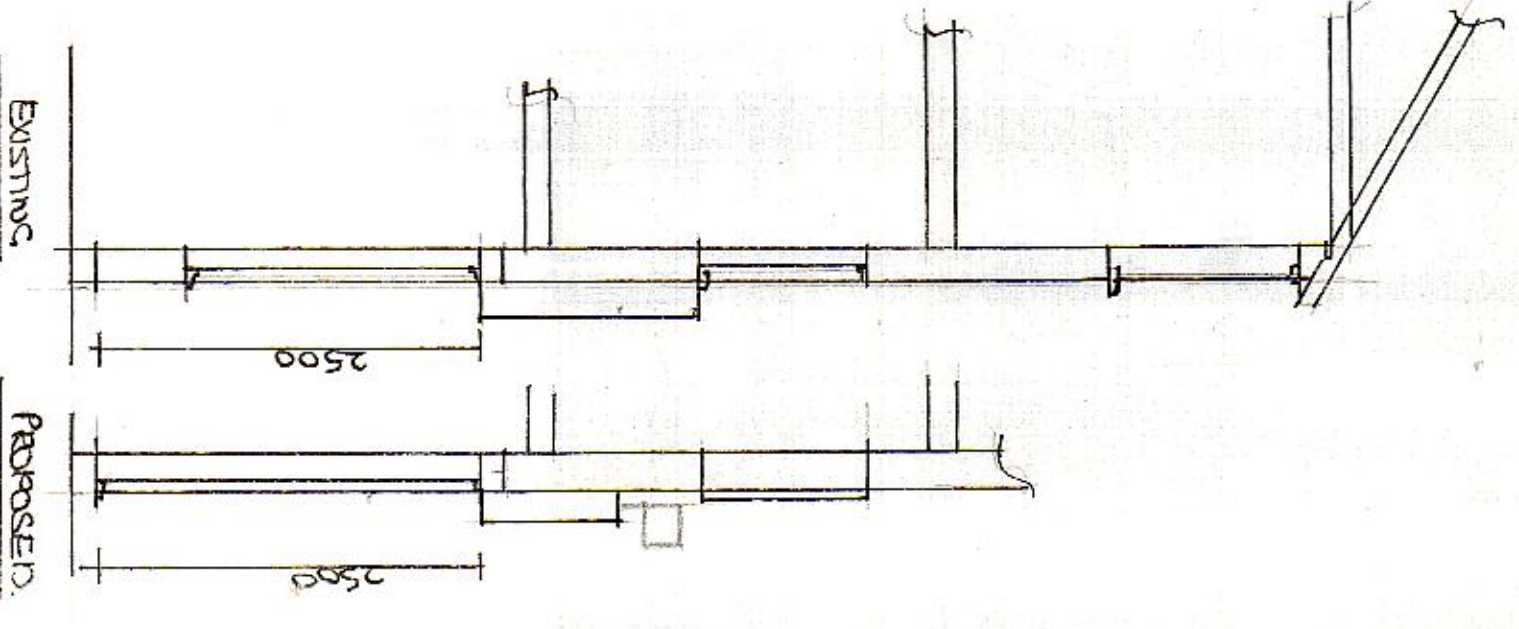

SECTIONS THROUGH FRONT WALL.

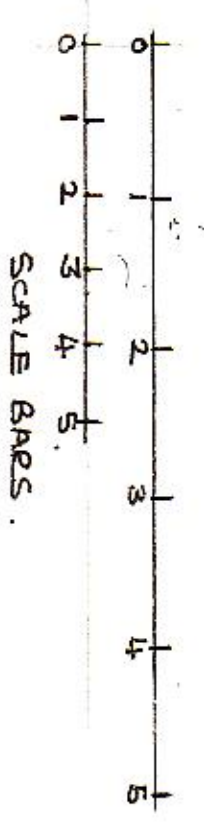

SCALE BARS.

PROJECT	DRAWING	SCALES
PROPOSED NEW SHOP FRONT AND FACADE AT 68 NEW ROAD, GRAVESEND KENT DA11 0AE	PLANS, SECTIONS, ELEVATIONS.	1:50 1:100 Dwg. No. A/C/M/E/O/L