

MATERIALS


ROOF
ROOF TILES - COLOUR TO MATCH MAIN DWELLING

WALLS
RED FACING BRICK QUOINS TO MATCH EXISTING
PAINTED RENDER TO MATCH MAIN DWELLING

WINDOWS & DOORS
COLOURED uPVC TO MATCH MAIN DWELLING
BATHROOM, SHOWER ROOM AND UTILITY ROOM WINDOWS FITTED WITH
OBSCURED GLASS

NOTE: COLOURS ON ELEVATIONS ARE INDICATIVE ONLY AND NOT NECESSARILY
A TRUE COLOUR REPRESENTATION OF THE ACTUAL PRODUCT

ONLY AREAS OF NEW WORK SHOWN HATCHED/SHADED

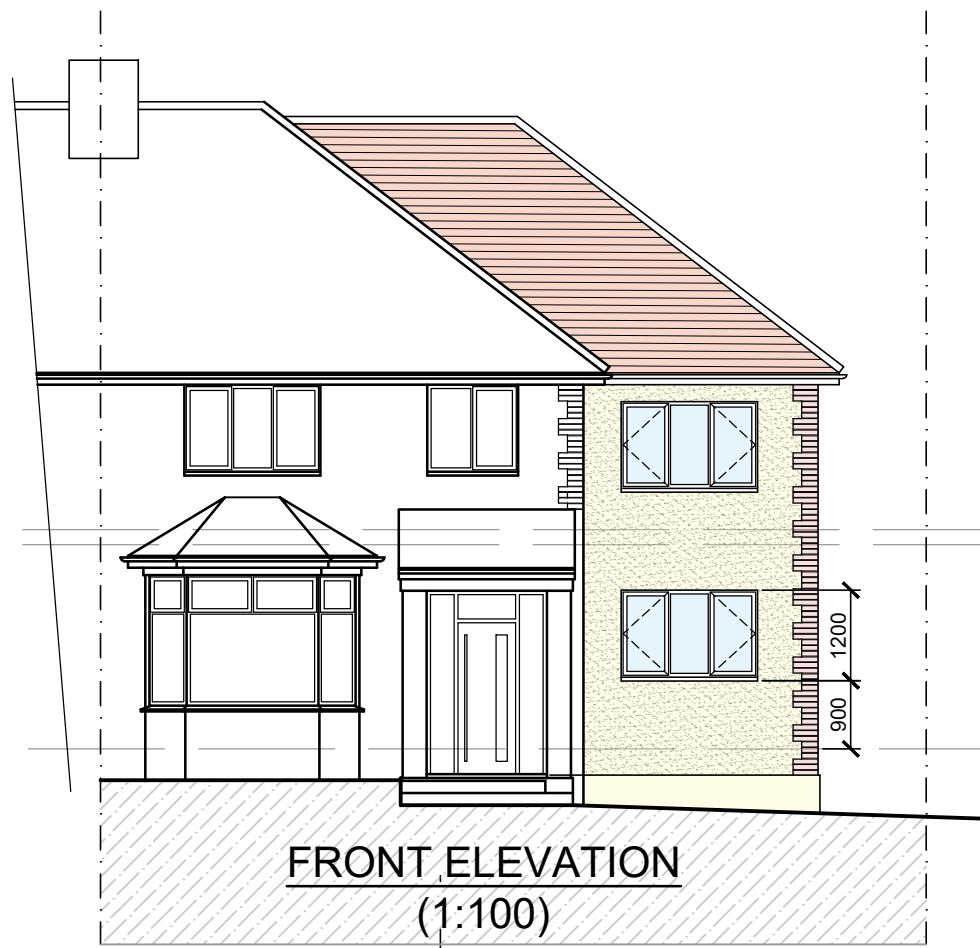


FRONT ELEVATION
(1:100)



SIDE ELEVATION
(1:100)




REAR ELEVATION
(1:100)


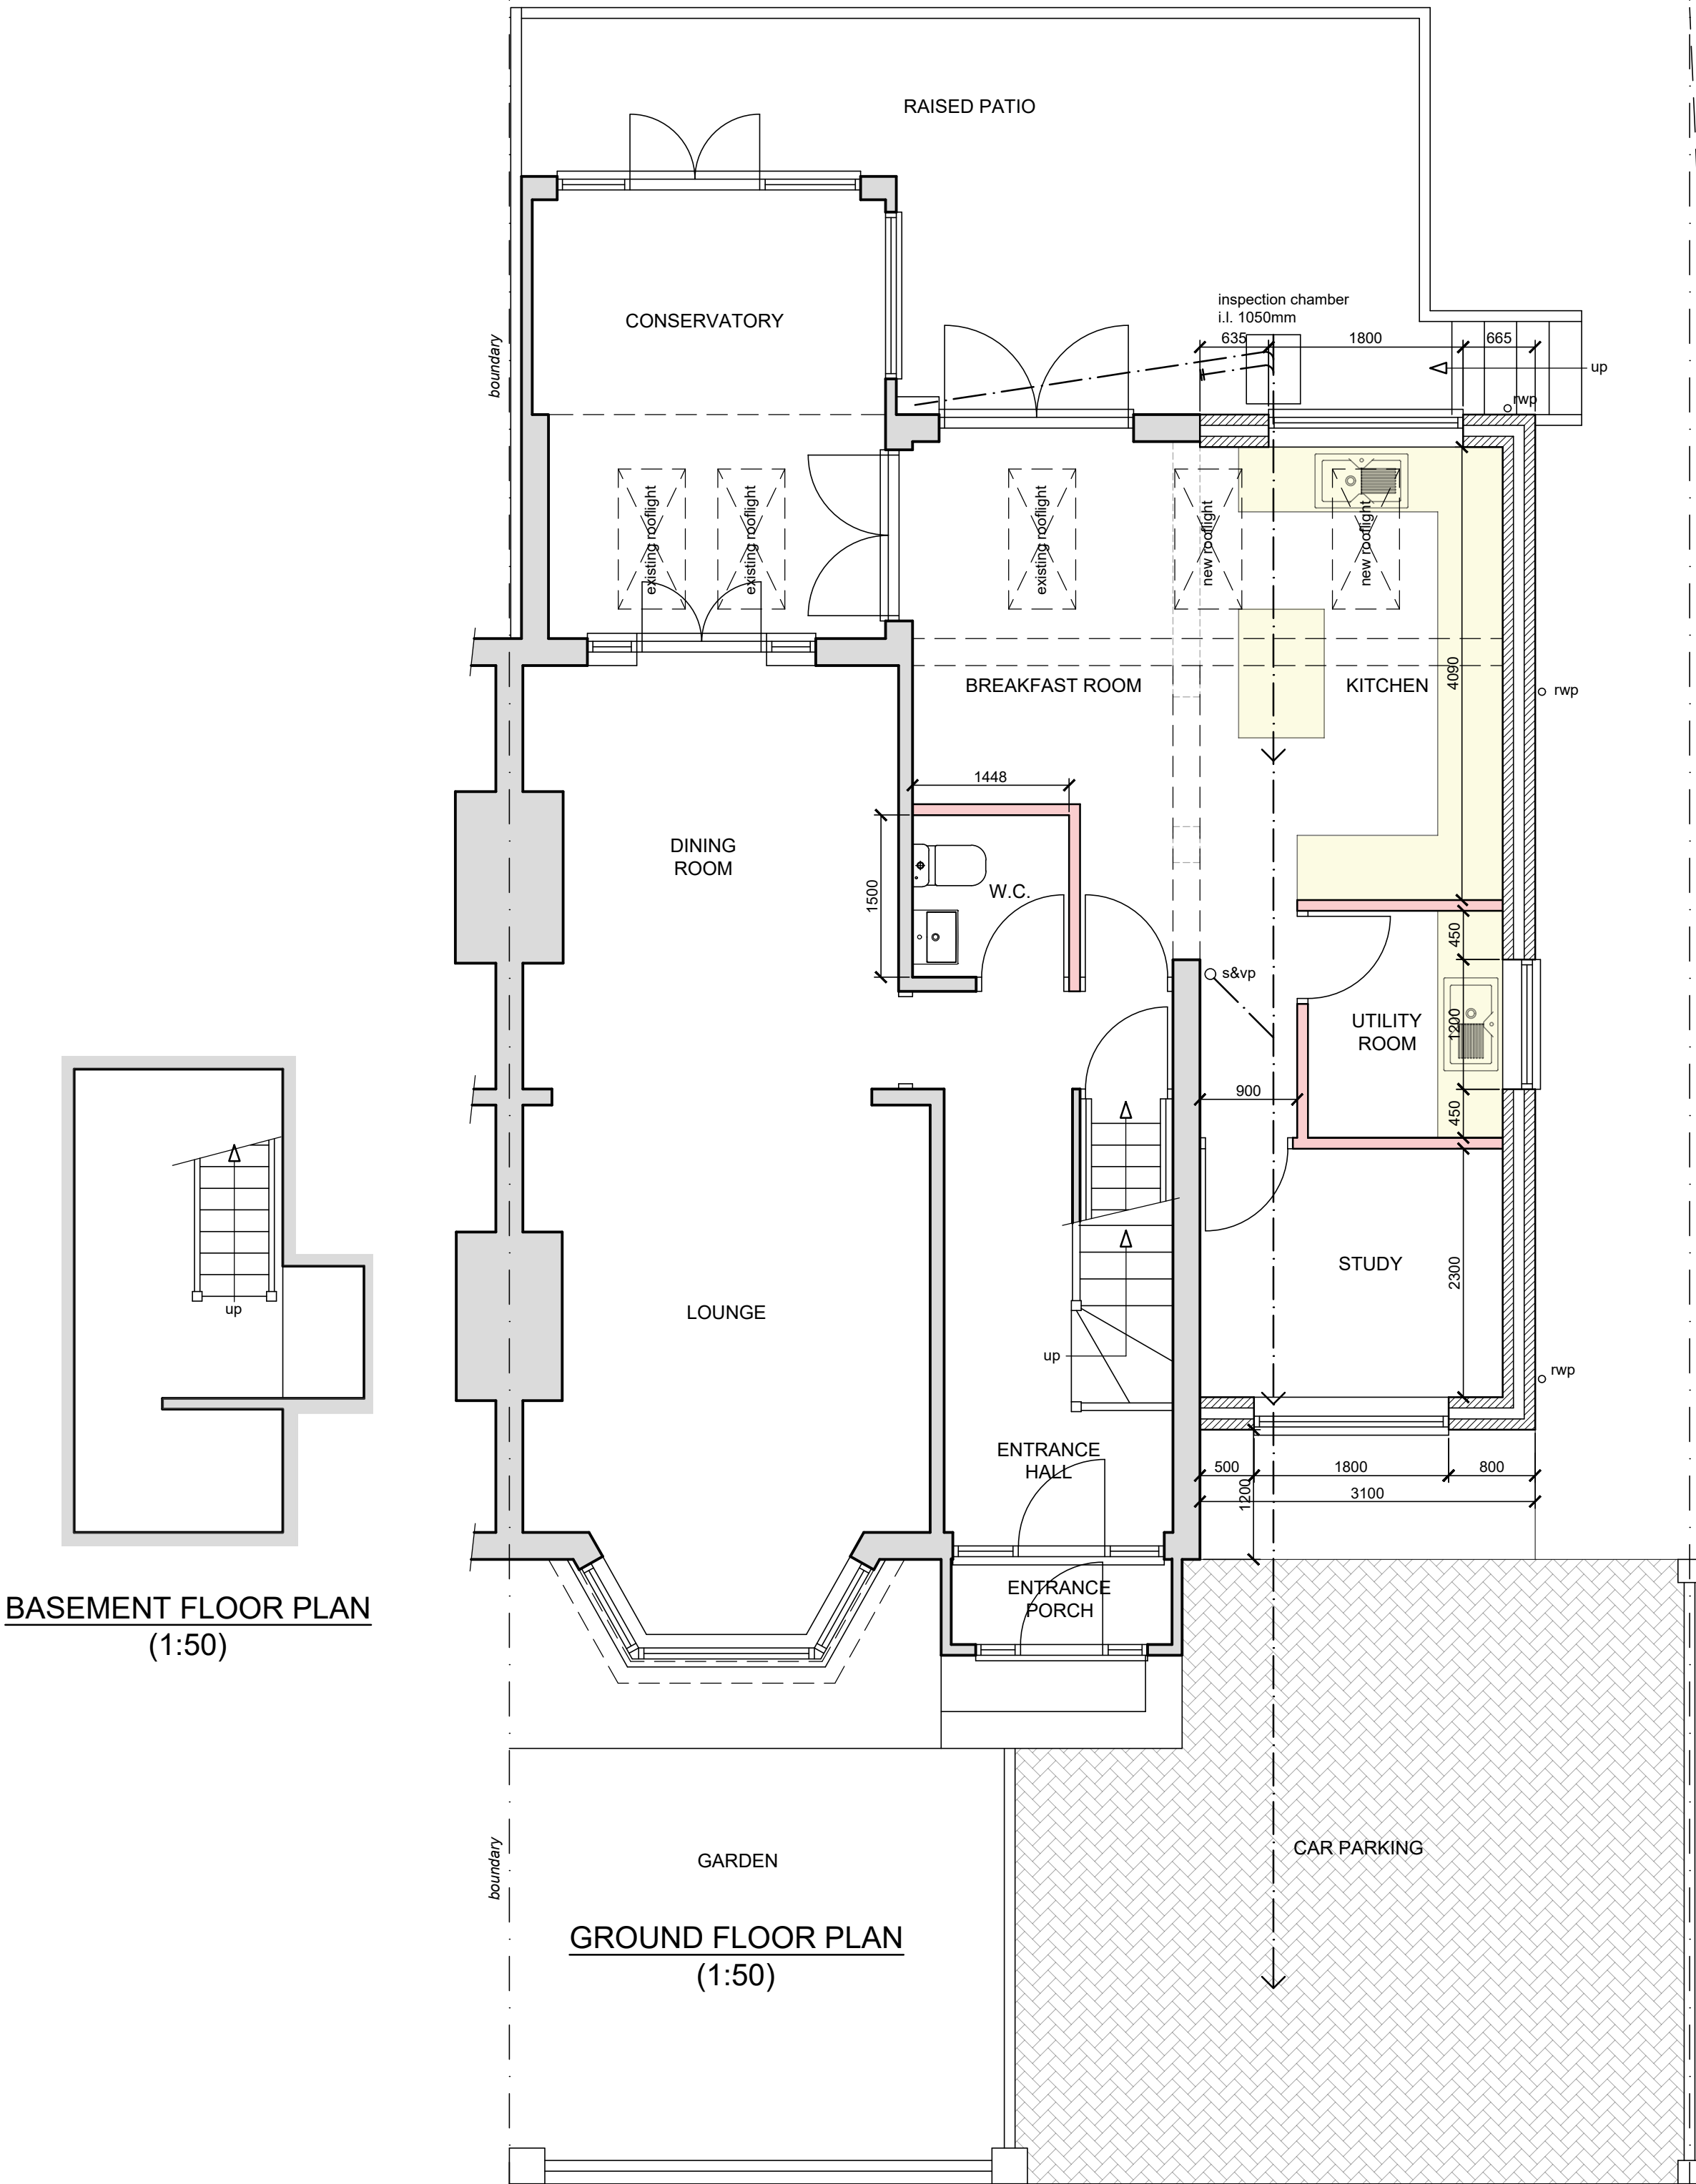


BASEMENT FLOOR PLAN
(1:50)

GROUND FLOOR PLAN
(1:50)

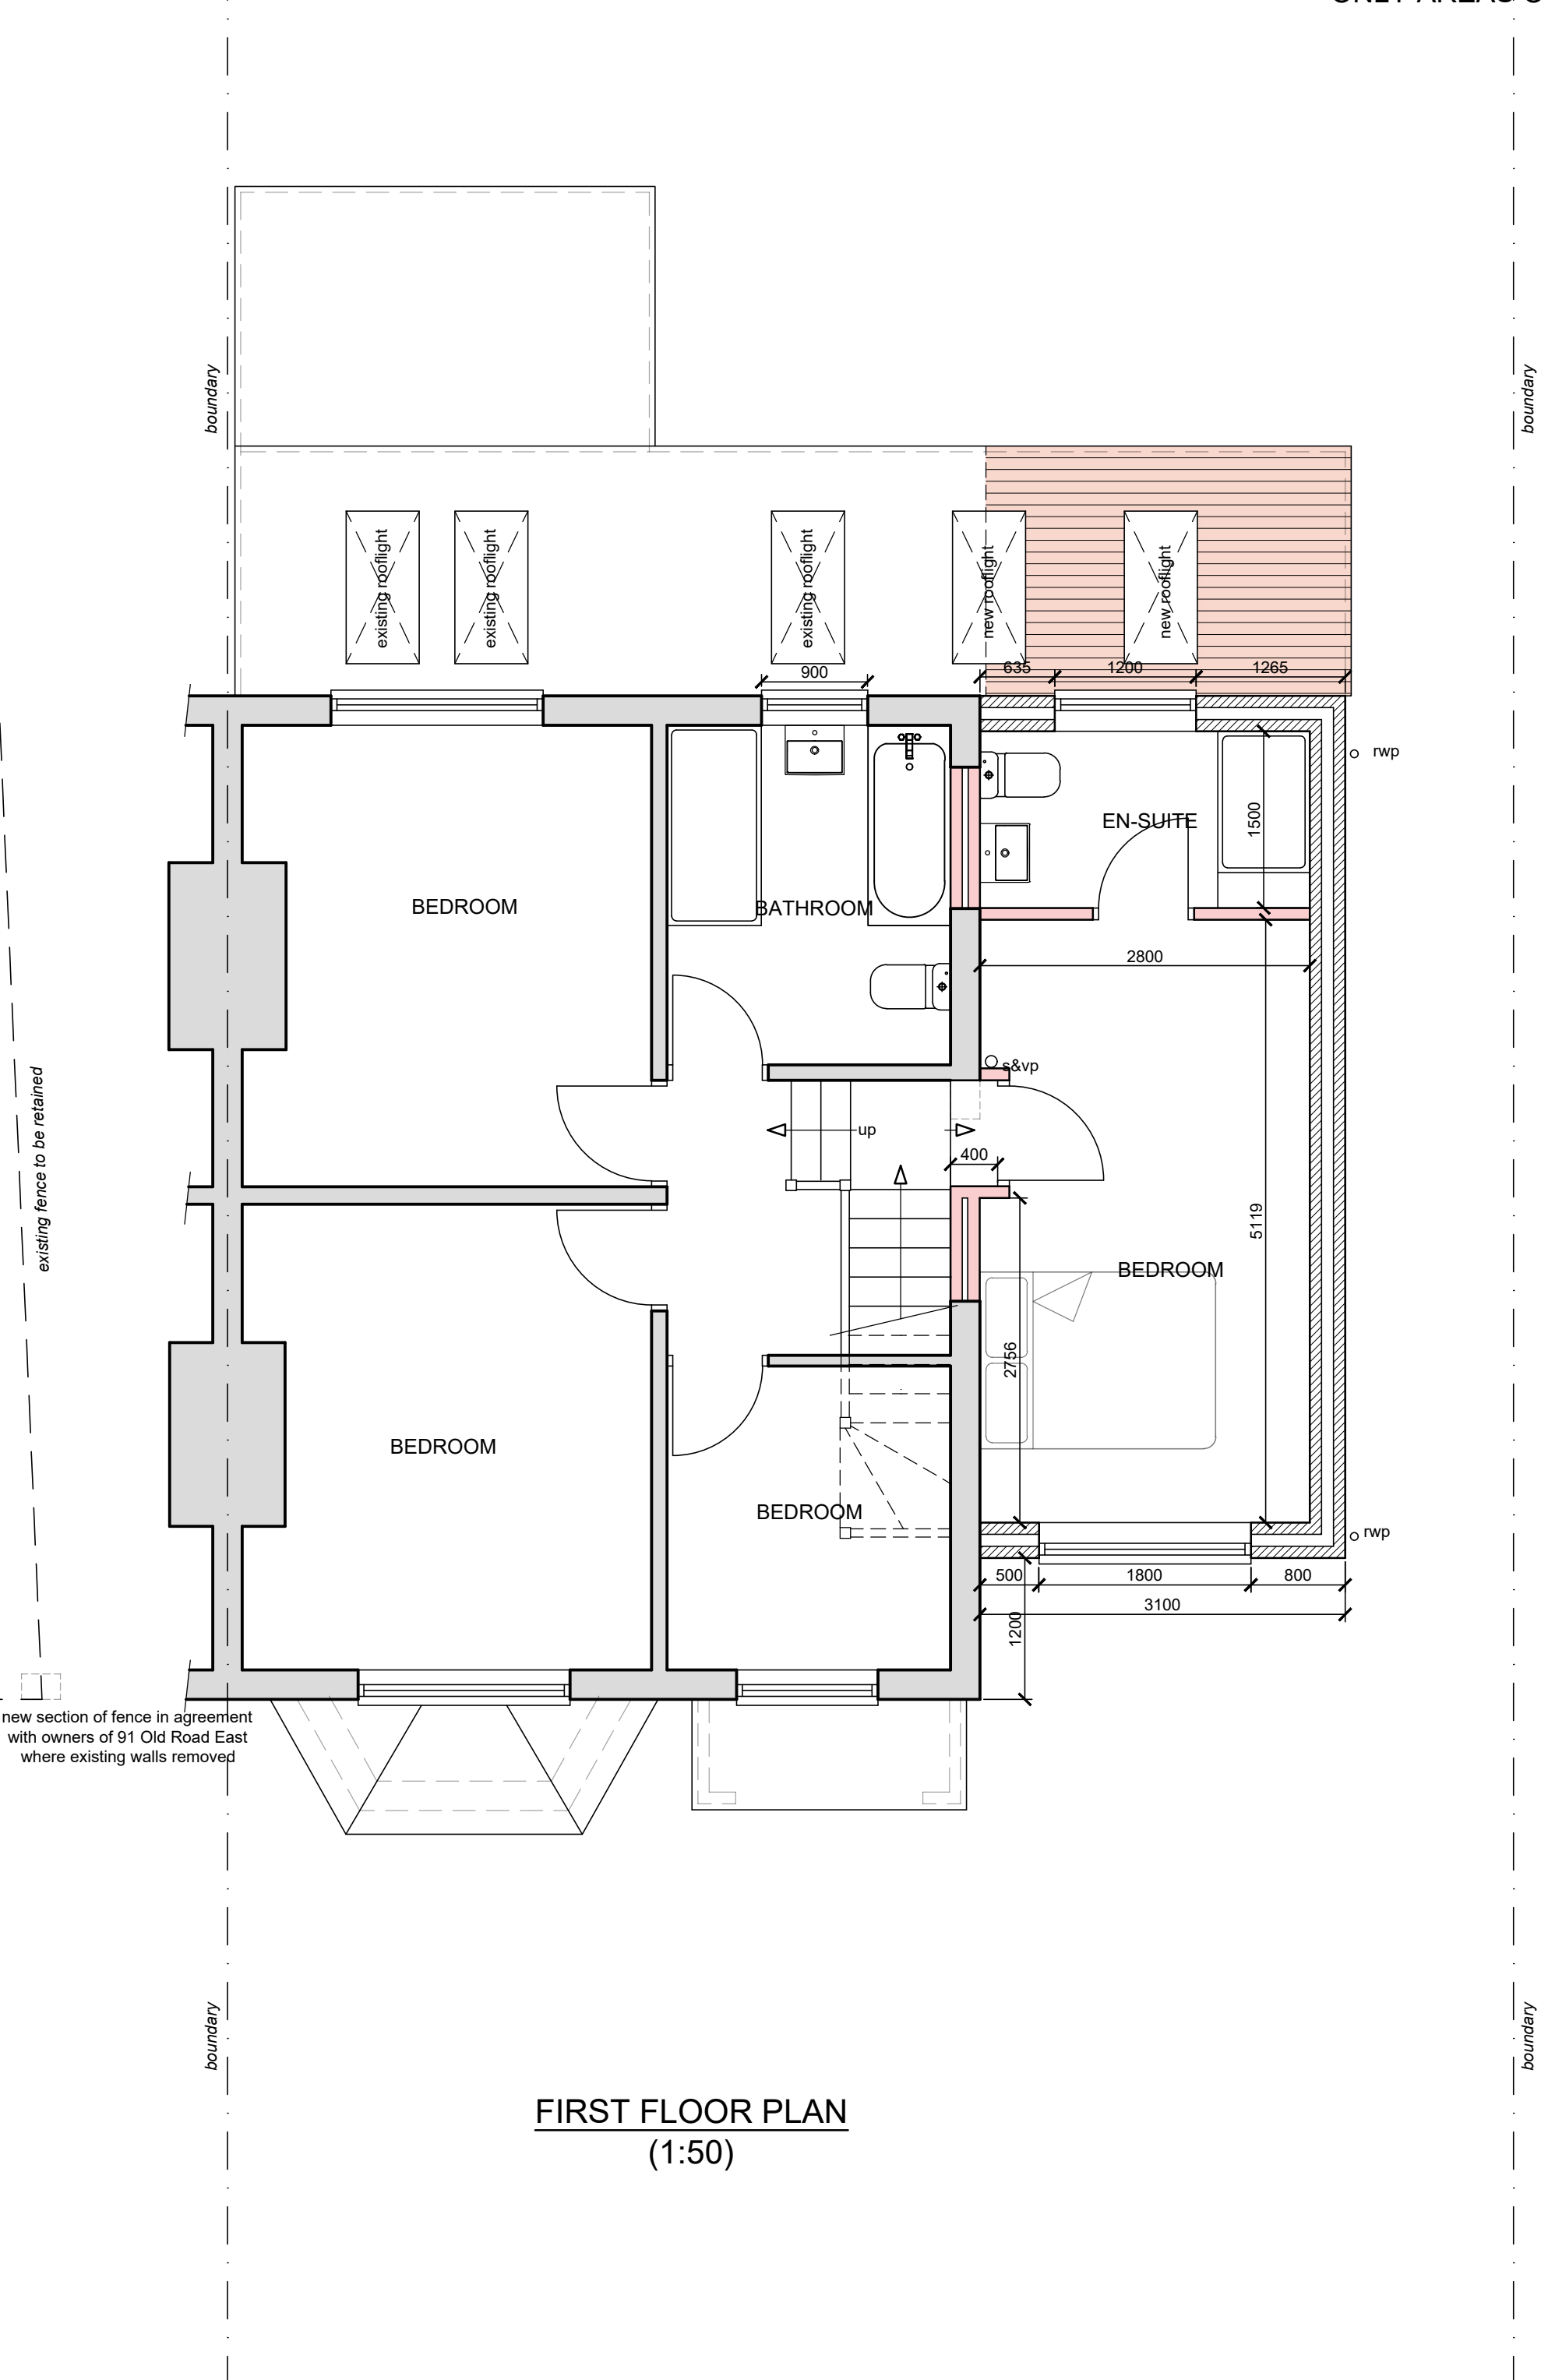

FIRST FLOOR PLAN
(1:50)

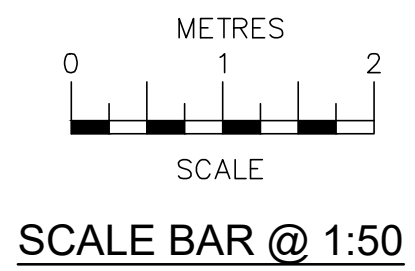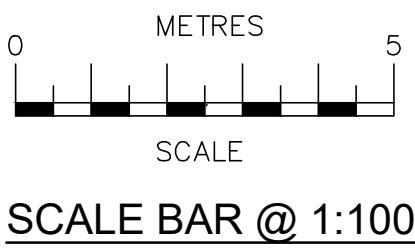

Date	No	Revision
Penfold Project Services		
Epmarket, Wrotham Road, Meopham, Kent, DA13 0JH Telephone: 01474 816690 e-mail: apenfold448@btinternet.com		
Job Title:	89 OLD ROAD EAST GRAVESEND KENT DA12 1NX	
Dwg Title:	PLANS & ELEVATIONS AS PROPOSED	
Scale:	1:50 & 1:100 @ A1	
Dwg No.:	02	
Date:	July 2023	