



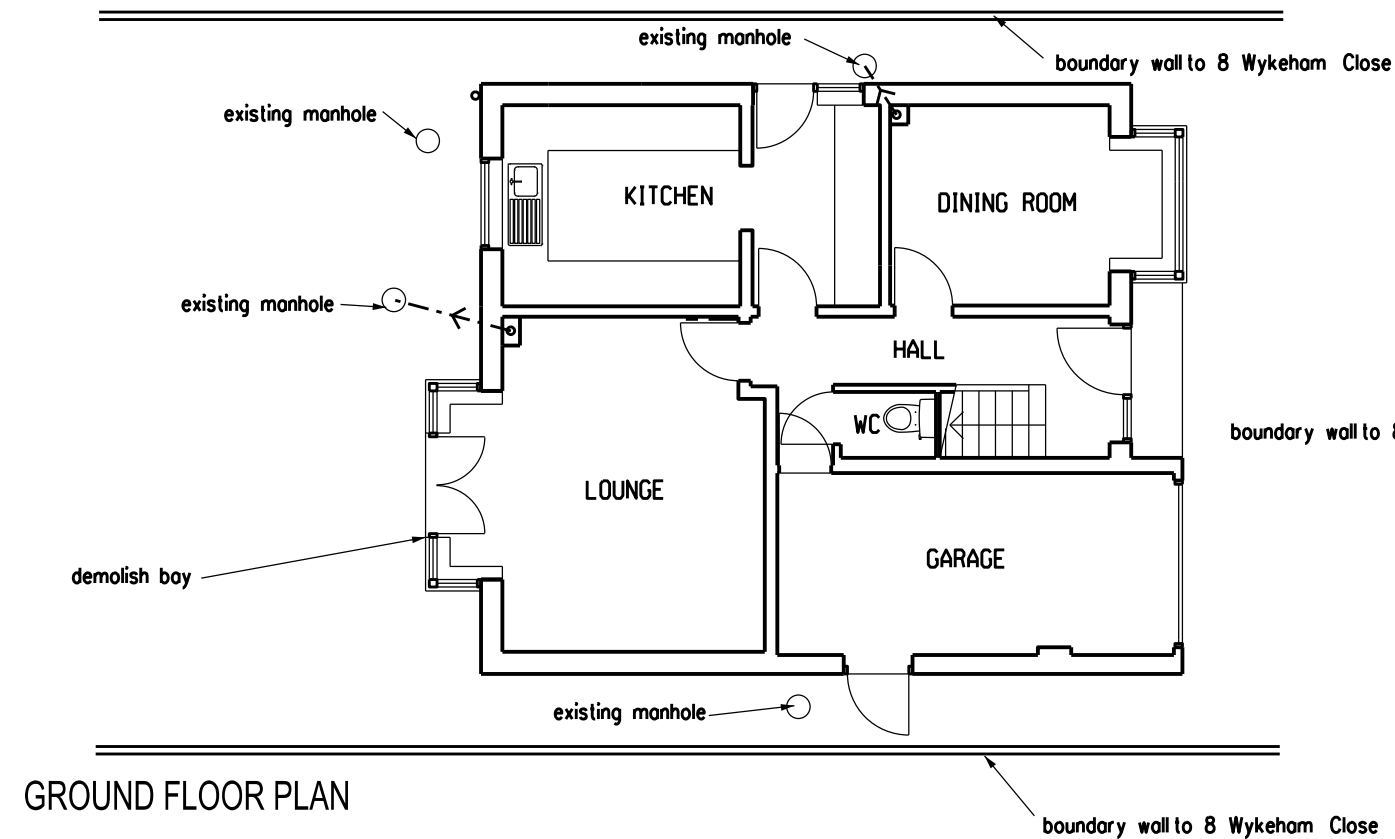


GROUND FLOOR PLAN




FRONT ELEVATION

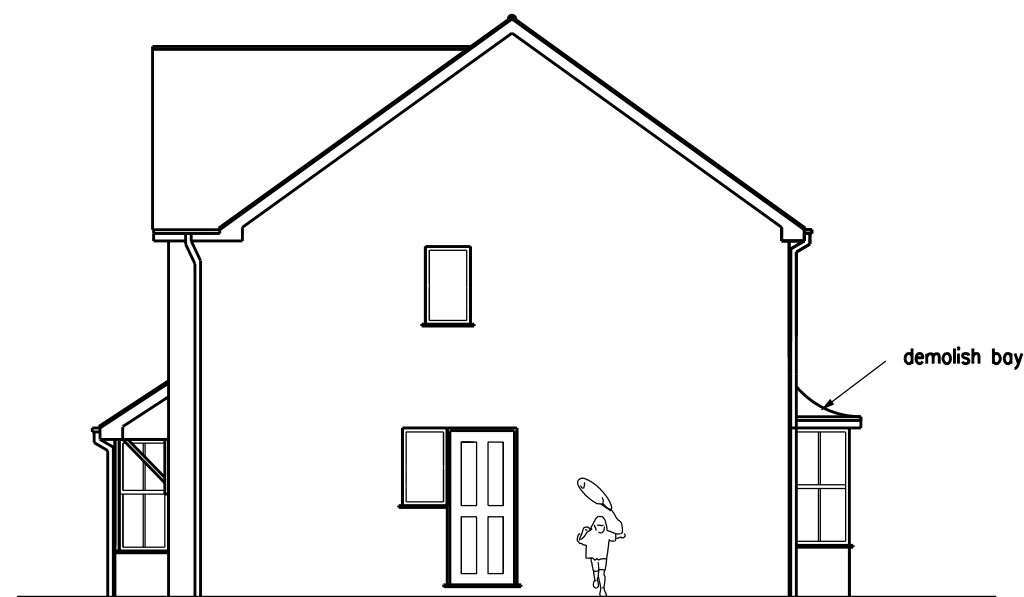

SIDE ELEVATION TO No 9 WYKEHAM CLOSE

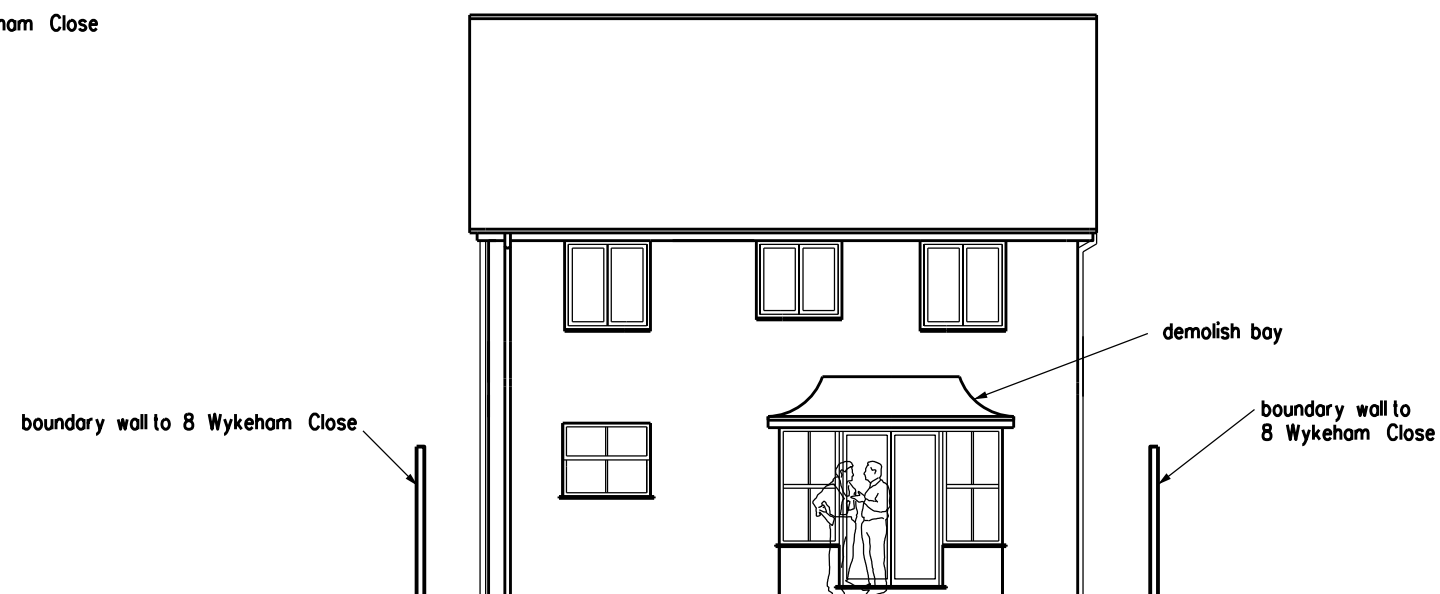

REAR ELEVATION TO GARDEN

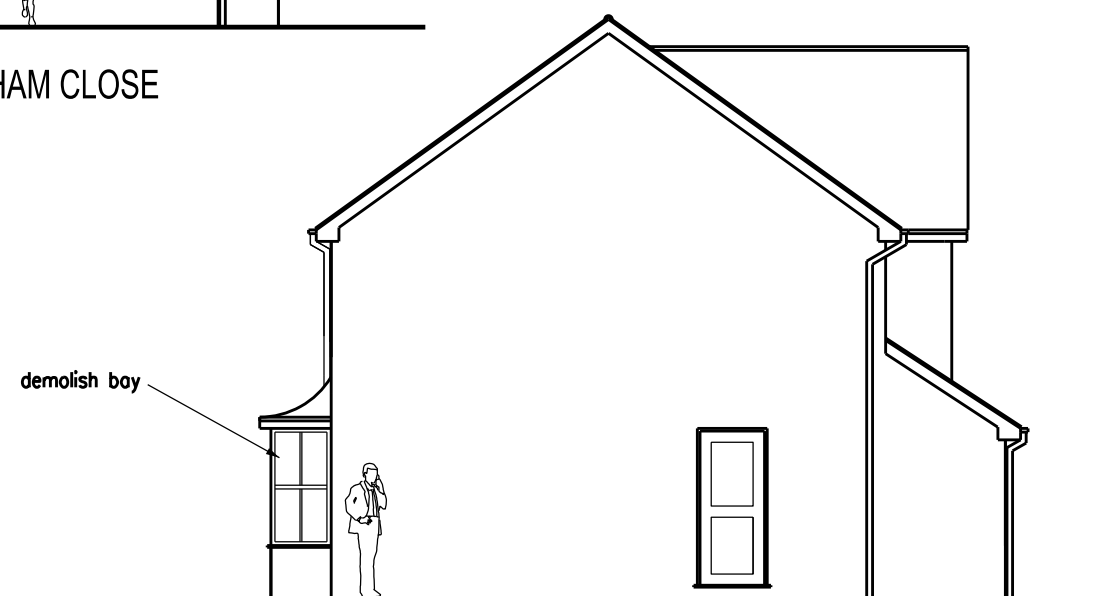

SIDE ELEVATION TO No 7 WYKEHAM CLOSE



PLANNING APPLICATION

REVISION DATE

ARCHITECT
TA ARCHITECTS
 11 JOYDENS WOOD ROAD BEXLEY
 KENT DA5 2HS Tel 07905 130591
ta140256@gmail.com

JOB
 SINGLE STOREY REAR EXTENSION
 & GARAGE CONVERSION
 AT 8 WYKEHAM CLOSE
 GRAVESEND KENT
 DA12 4QL

DRAWING
 EXISTING FLOOR PLAN
 AND ELEVATIONS

SCALE DATE
 1:100 AT A3 JUNE 2023

DRAWING NO.
 GP/03