


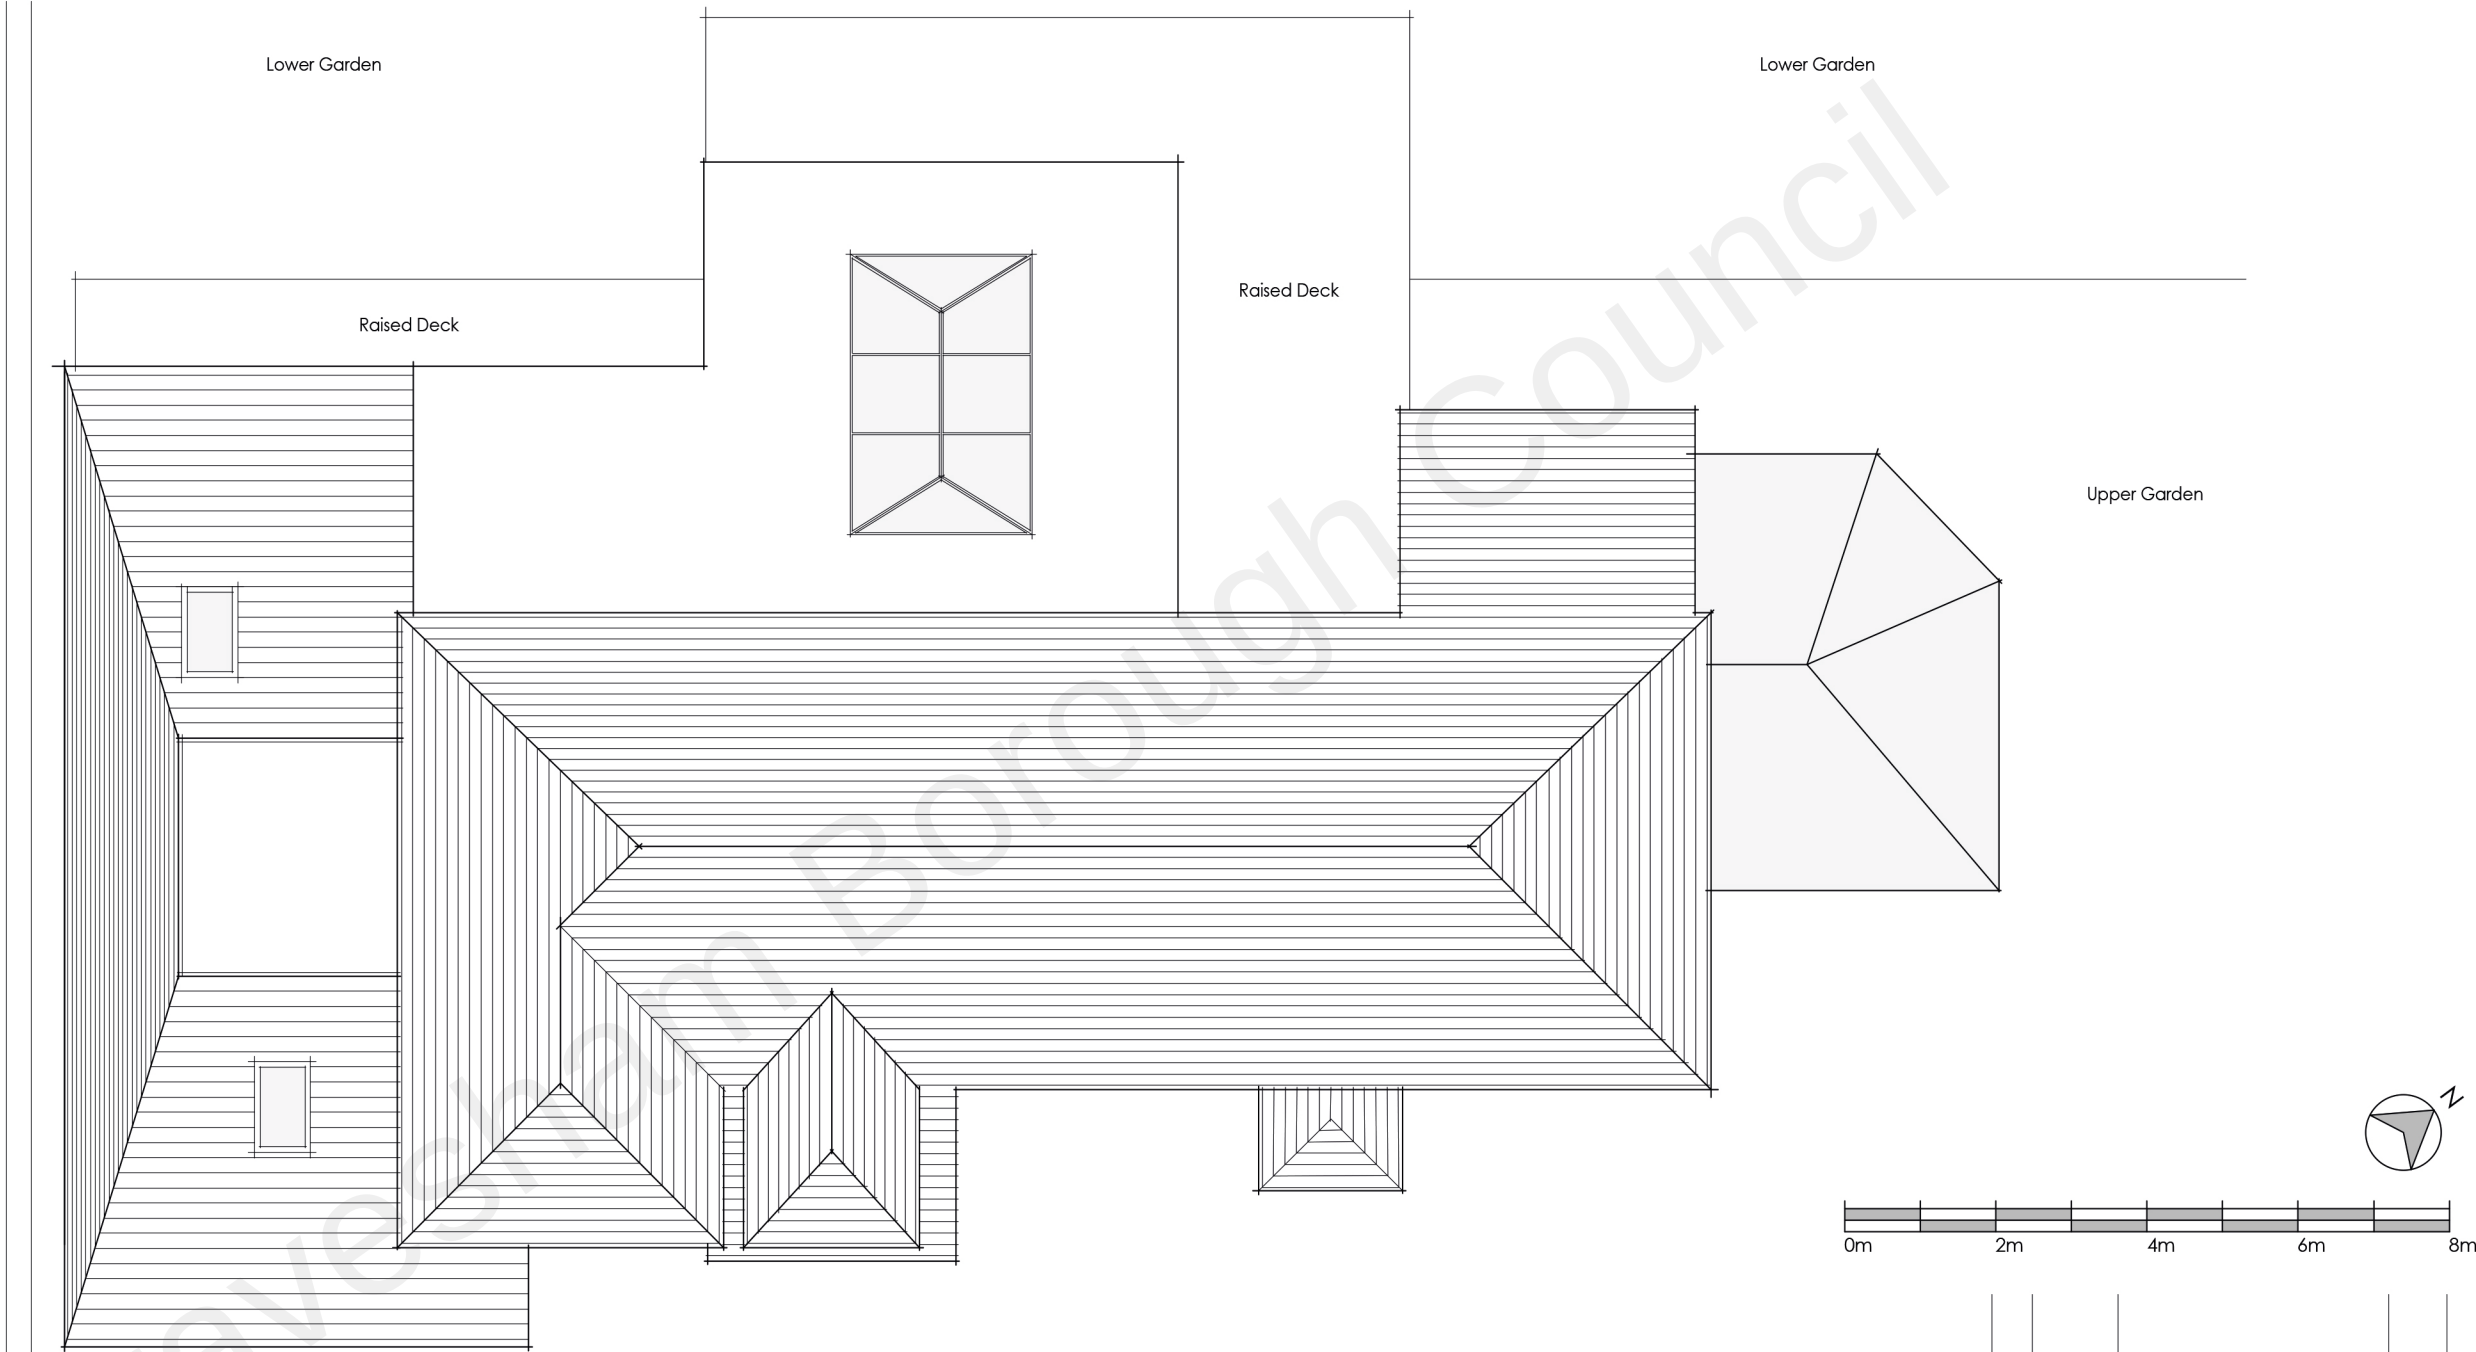

PROPOSED
ROOF PLAN

Project Title	EXTENSION & REDEVELOPMENT				Drawing Title	PROPOSED ROOF PLAN			
	32 TELEGRAPH HILL HIGHAM KENT				Job-Dwg No	LHA(12/21)-022		Rev	-
Client	TONY DARRAN								
Status	FEASIBILITY								
Scale	1:100			Drawing Size		A3			
Date	18/10/2021	Drawn By	LDH	Checked					

LH Architectural

Architectural Design Services

69 Highgrove Road

Chatham, ME57SF

t. 07753323062

e. lewisharding2009@hotmail.co.uk

