



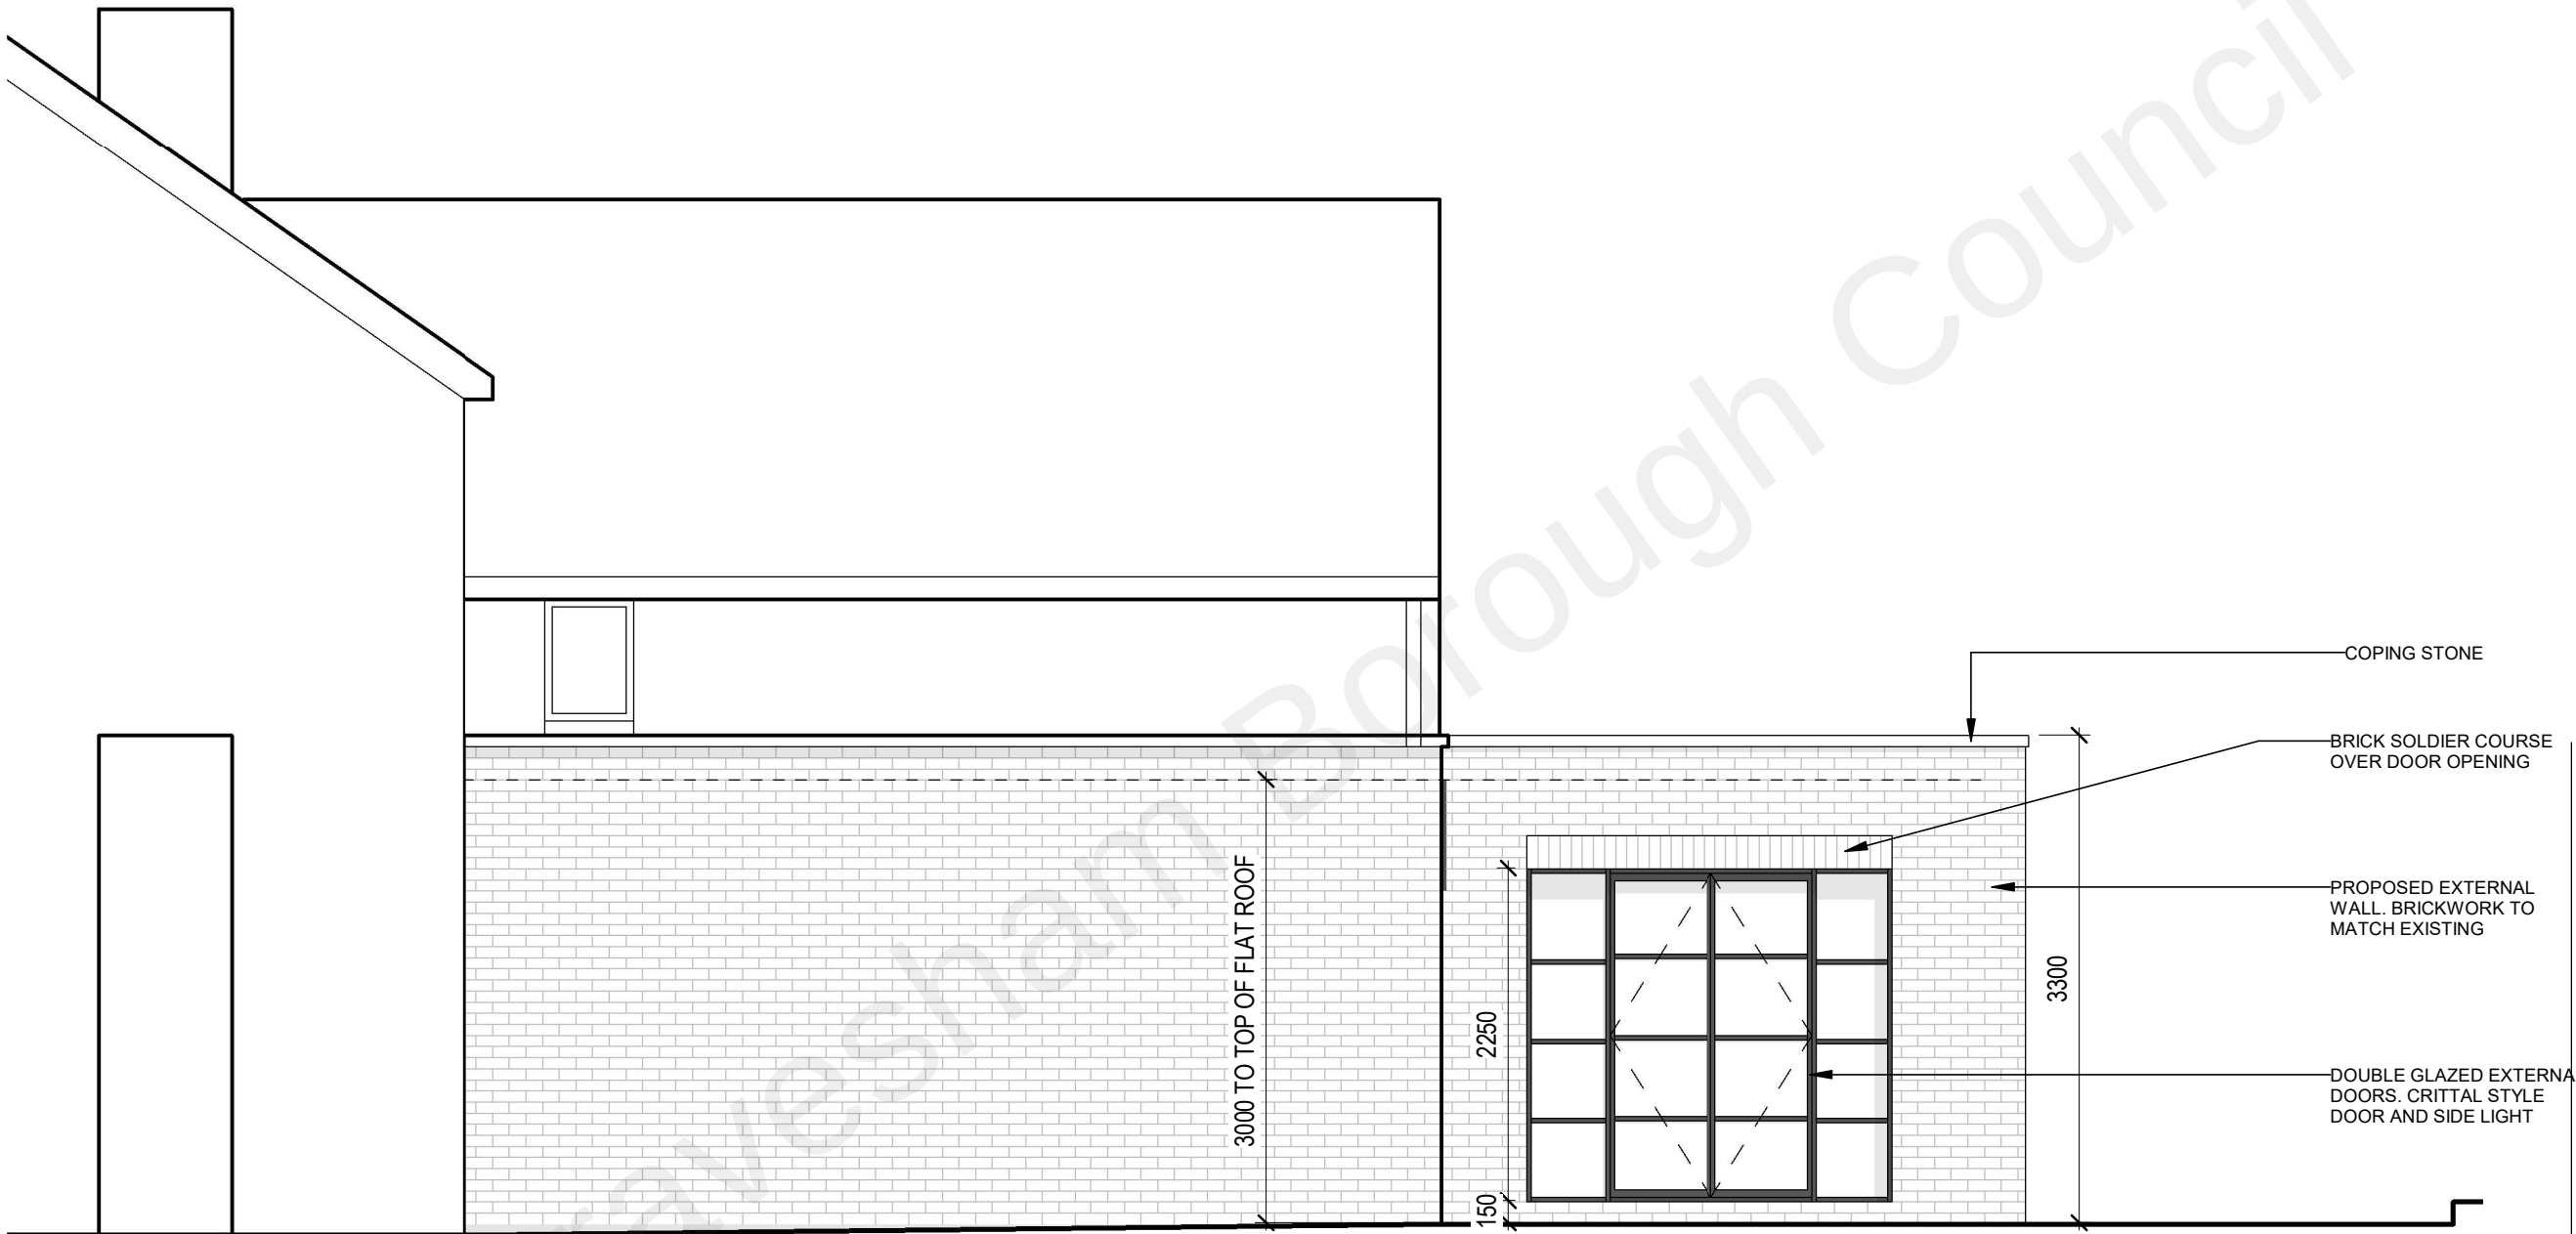

PROPOSED SOUTH ELEVATION
1:50

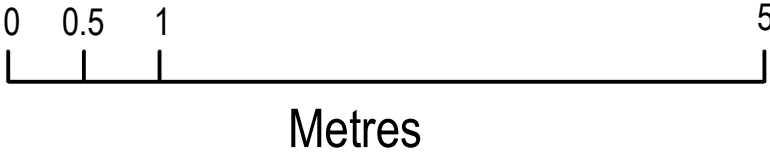

JNA

NOTES: DRAWING INTENDED FOR PLANNING
PERMISSION. THE DRAWINGS ARE NOT FOR
CONSTRUCTION

PROJECT

HOUSE EXTENSION

106 WROTHAM ROAD,
GRAVESEND, KENT

FOR

MR R MEHRAD AND MRS N
PARISH

ISSUE CHART

A	Planning Application	21.02.22
MARK	ISSUE	DATE

Drawn	Author
TITLE	

PROPOSED SOUTH
ELEVATION

SHEET @ A3

SHEET NUMBER

PA-501