


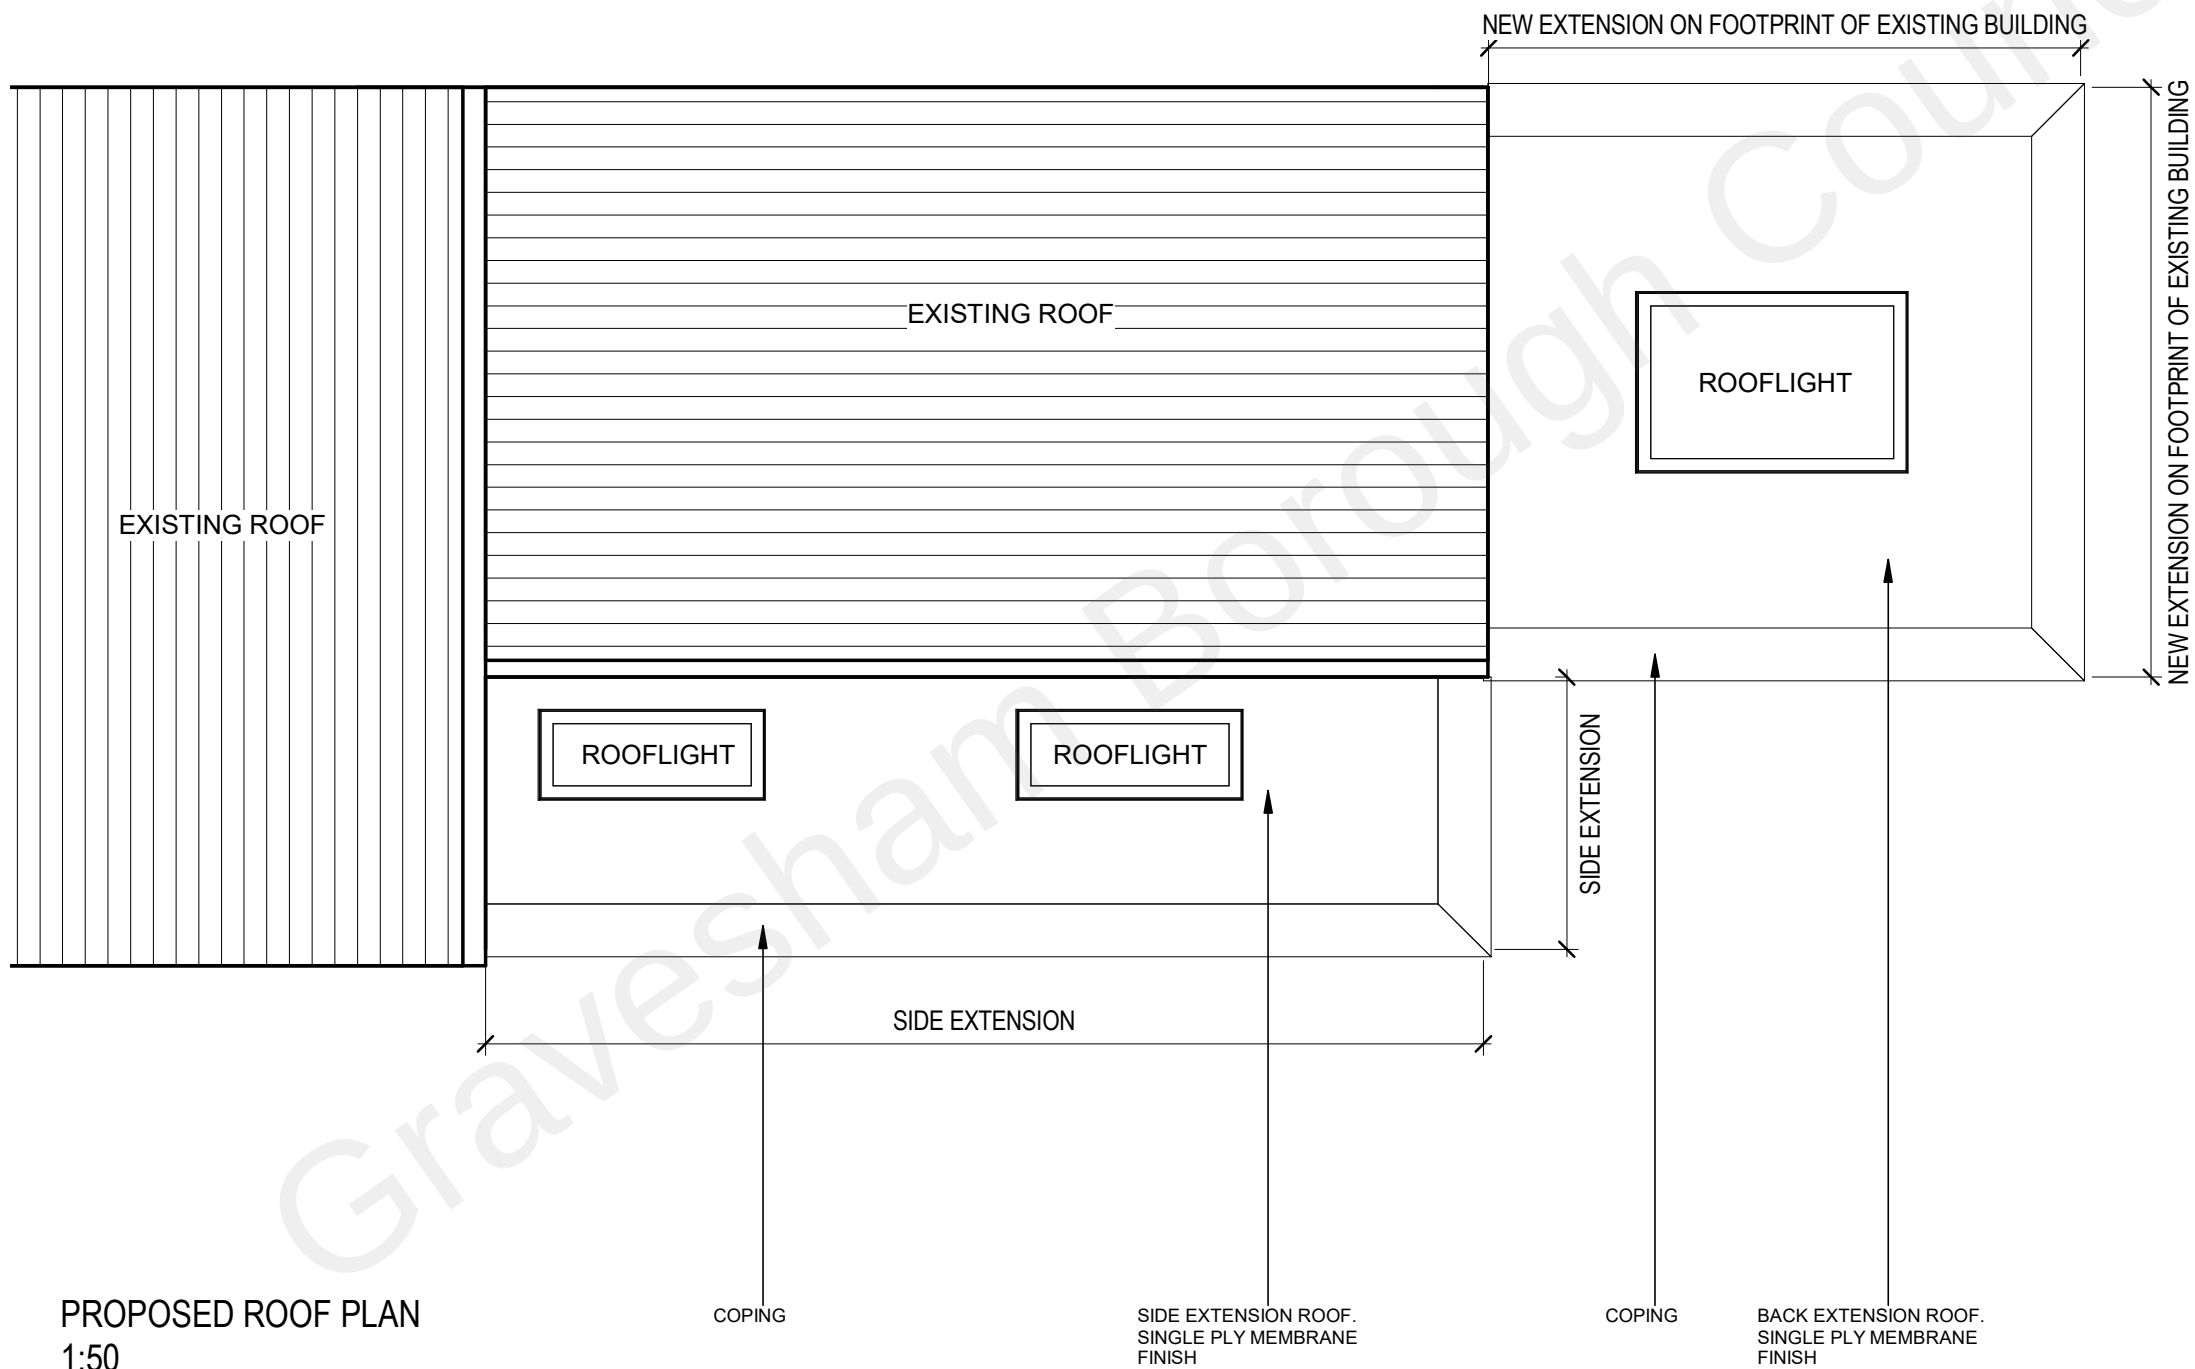

PROPOSED ROOF PLAN
1:50

JNA

NOTES: DRAWING INTENDED FOR PLANNING
PERMISSION. THE DRAWINGS ARE NOT FOR
CONSTRUCTION

PROJECT

HOUSE EXTENSION

106 WROTHAM ROAD,
GRAVESEND, KENT

FOR

MR R MEHRAD AND MRS N
PARISH

ISSUE CHART

MARK	ISSUE	DATE
------	-------	------

Drawn	Author
-------	--------

PROPOSED ROOF PLAN

SHEET @ A3

SHEET NUMBER

PA-110