




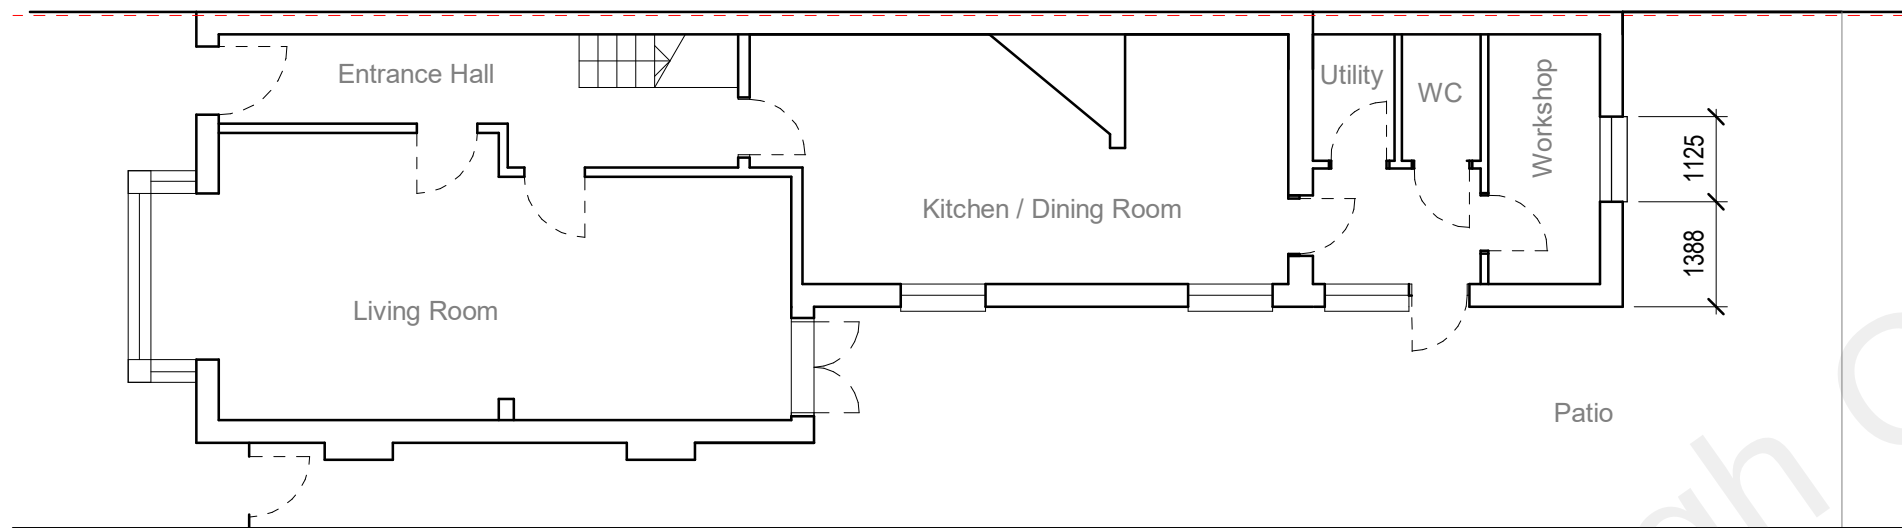

Existing Ground Floor
1:100

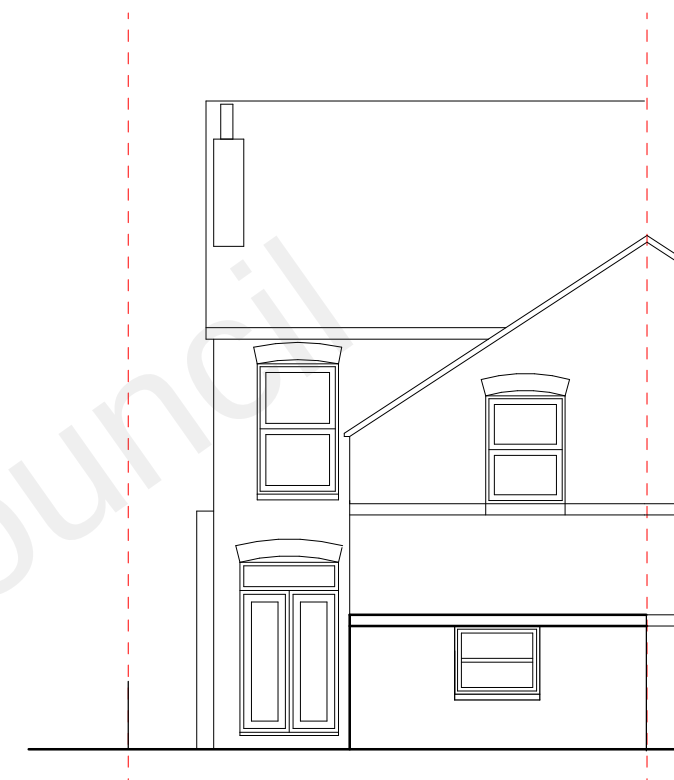

Existing East Elevation
1:100

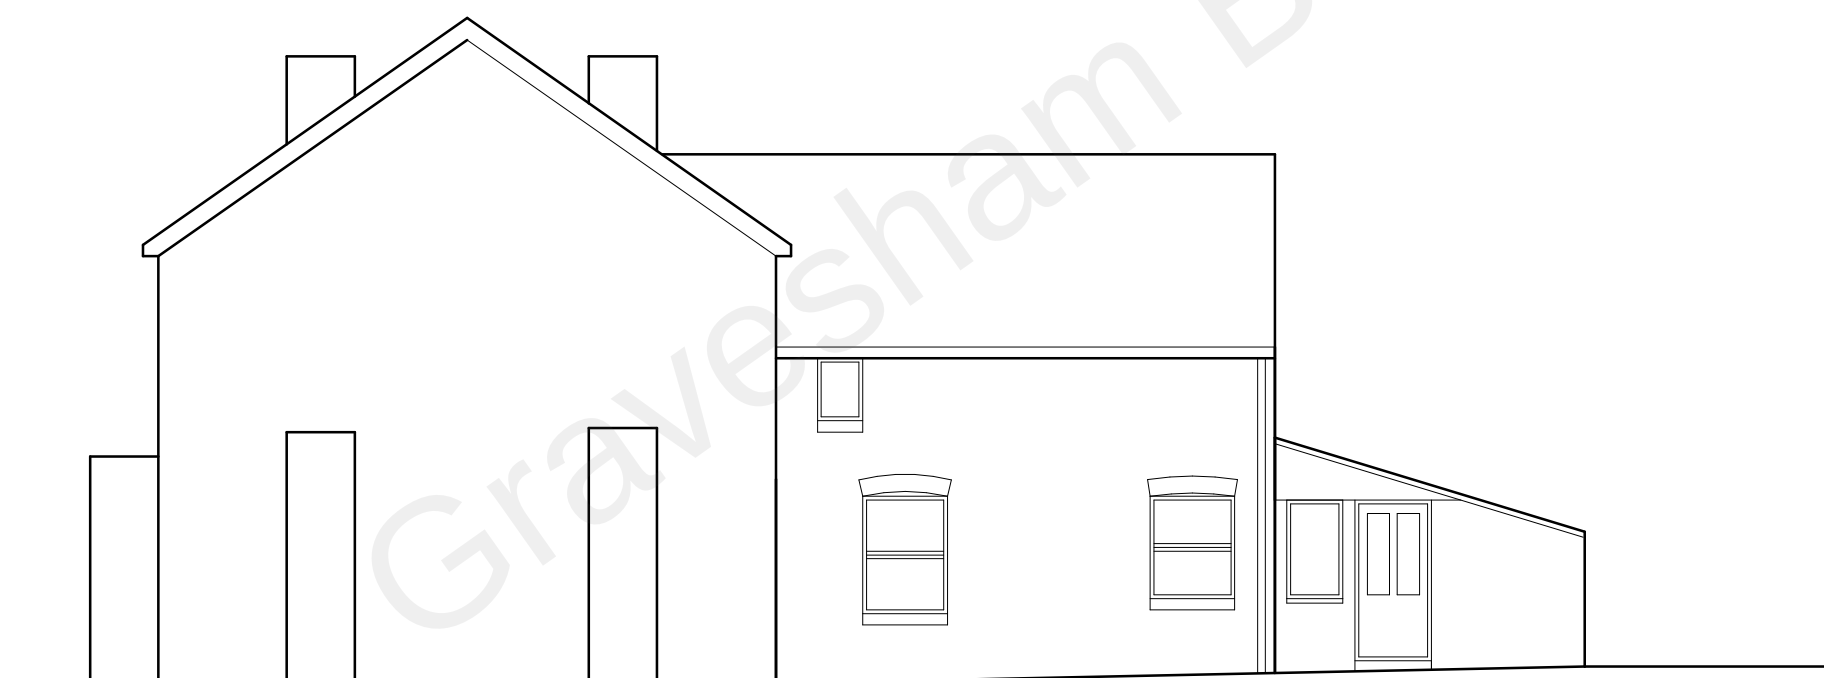

Existing South Elevation
1:100



JNA

NOTES: DRAWING INTENDED FOR PLANNING
PERMISSION. THE DRAWINGS ARE NOT FOR
CONSTRUCTION

PROJECT

HOUSE EXTENSION

106 WROTHAM ROAD,
GRAVESEND, KENT

FOR

MR R MEHRAD AND MRS N
PARISH

ISSUE CHART

A	Planning Application	21.02.22
MARK	ISSUE	DATE

Drawn Author
TITLE

EXISTING PLANS AND
ELEVATIONS

SHEET @ A3

SHEET NUMBER

PA-030