

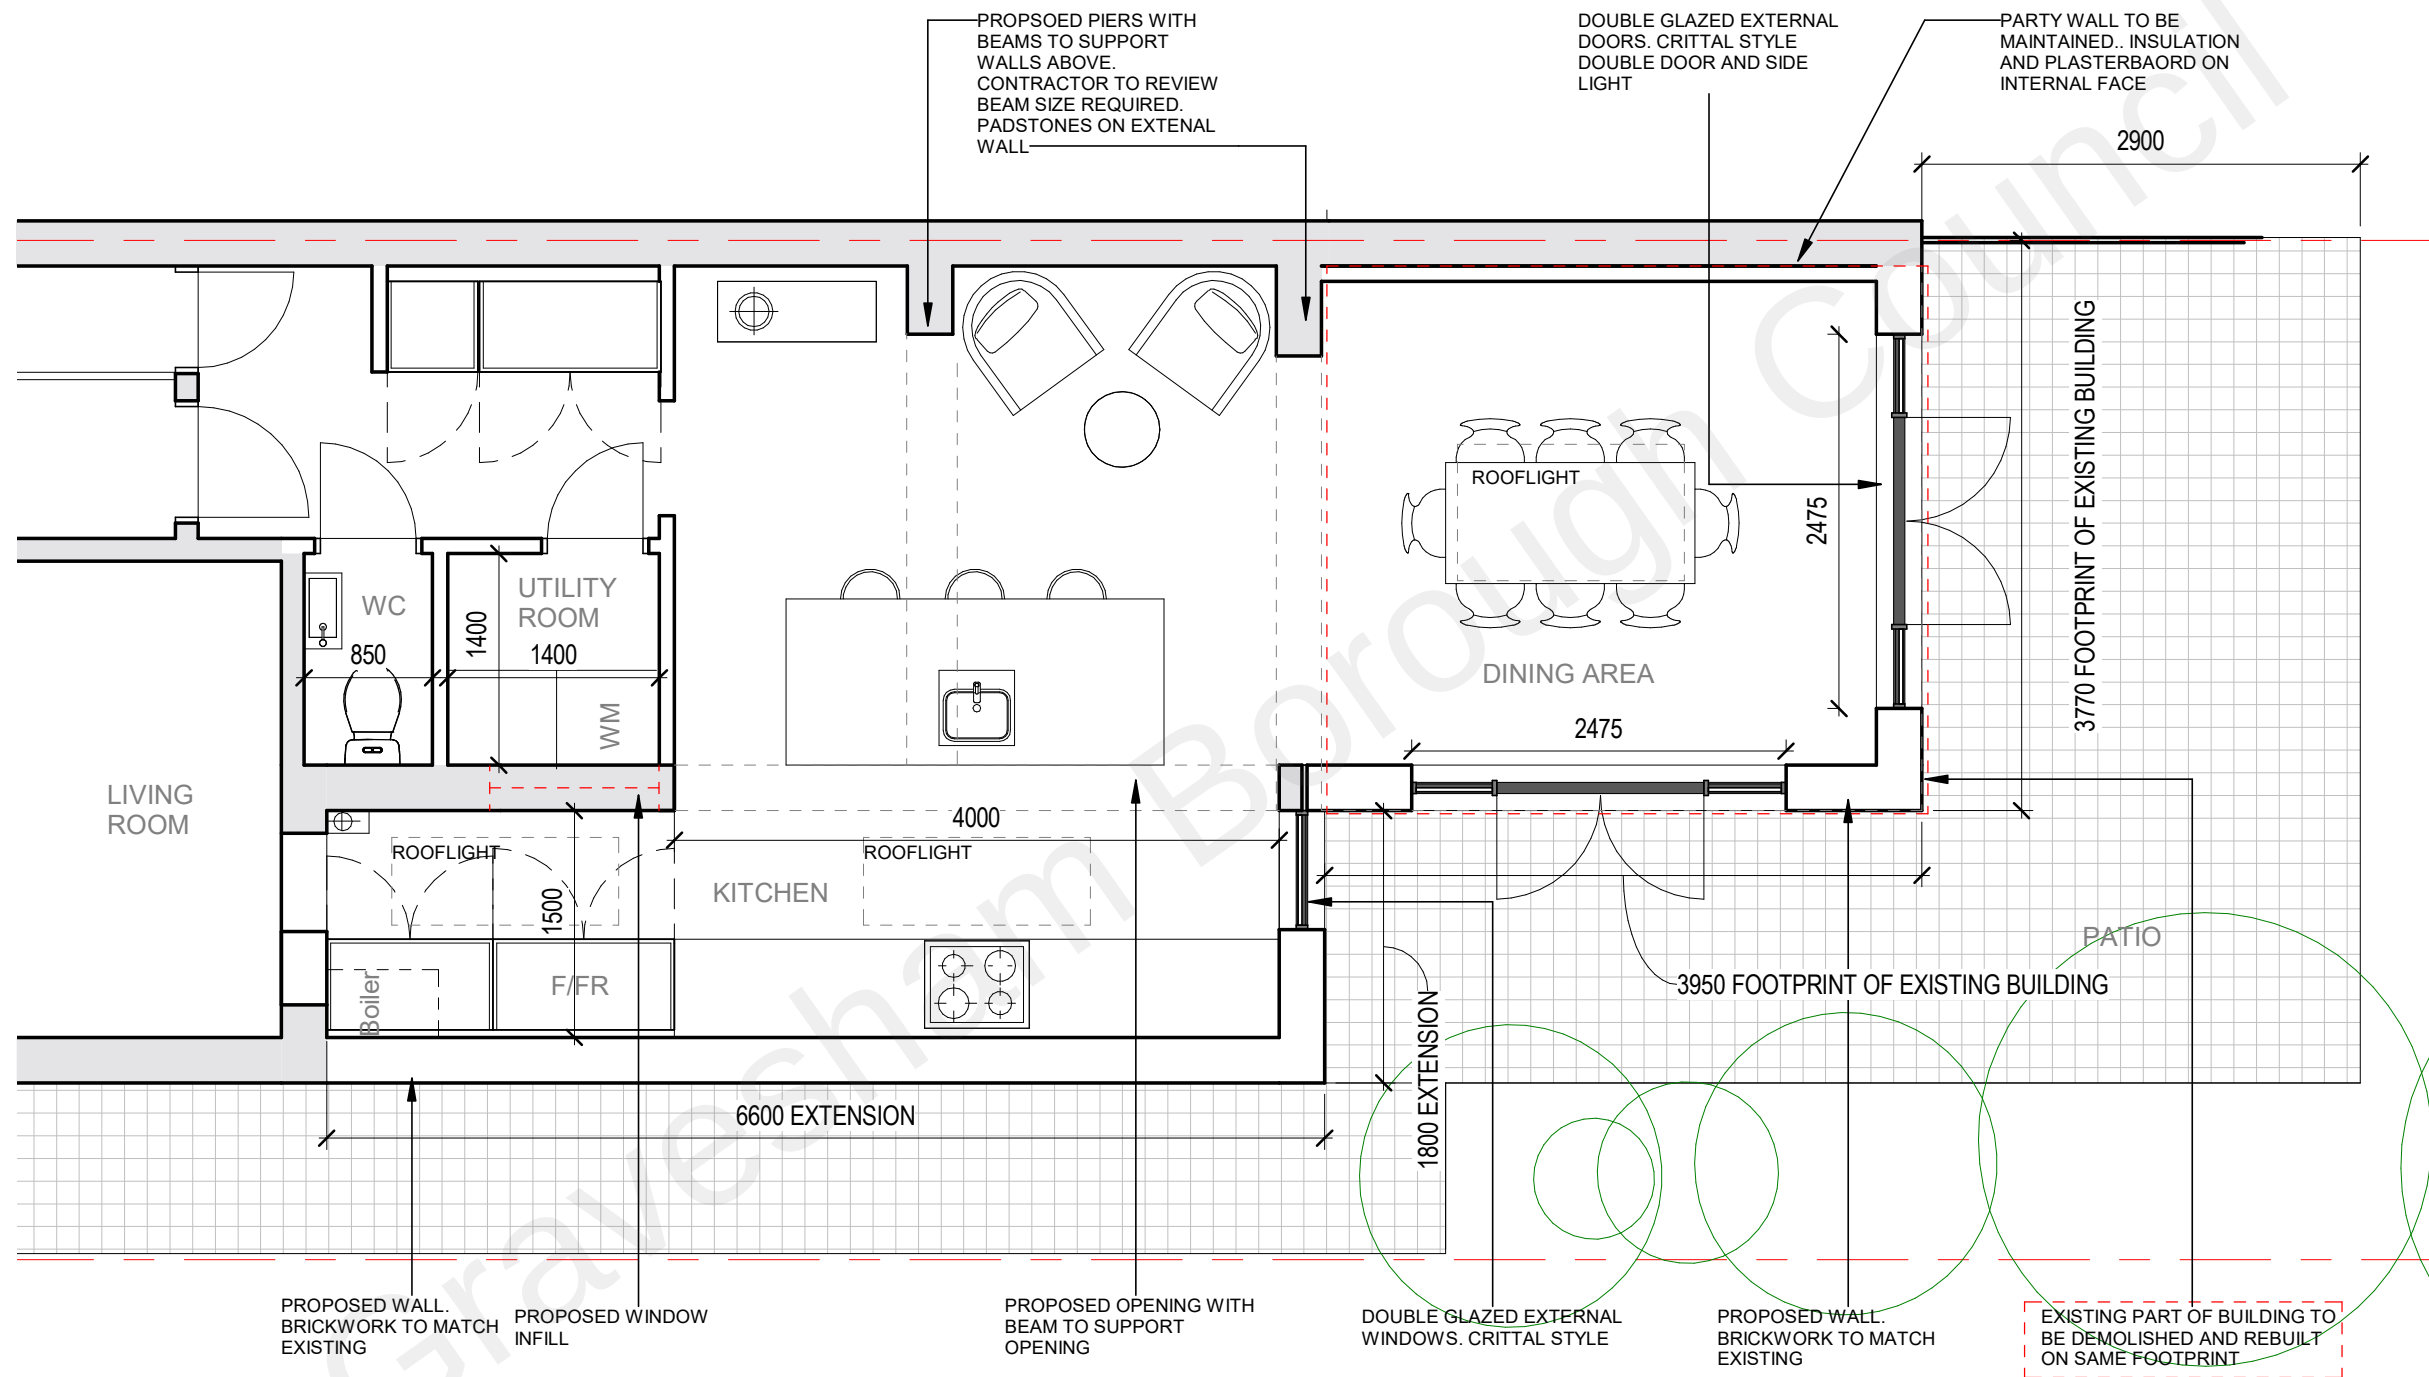


21/02/2022 15:44:24

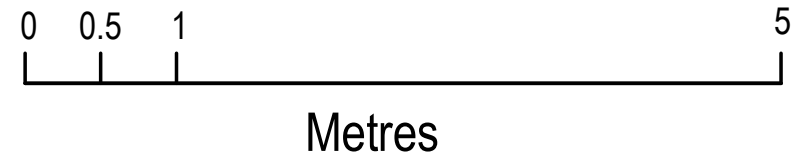

PROPOSED GROUND FLOOR PLAN
1:50

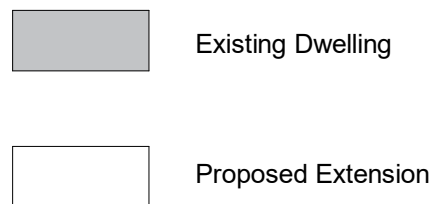

JNA

NOTES: DRAWING INTENDED FOR PLANNING PERMISSION. THE DRAWINGS ARE NOT FOR CONSTRUCTION

PROJECT
HOUSE EXTENSION

106 WROTHAM ROAD,
GRAVESEND, KENT

FOR
MR R MEHRAD AND MRS N
PARISH

ISSUE CHART

A	Planning Application	21.02.22
MARK	ISSUE	DATE

Drawn
Author
TITLE

PROPOSED GROUND
FLOOR PLAN

SHEET @ A3
SHEET NUMBER

PA-100