


All proposed materials
to match existing

All proposed materials
to match existing

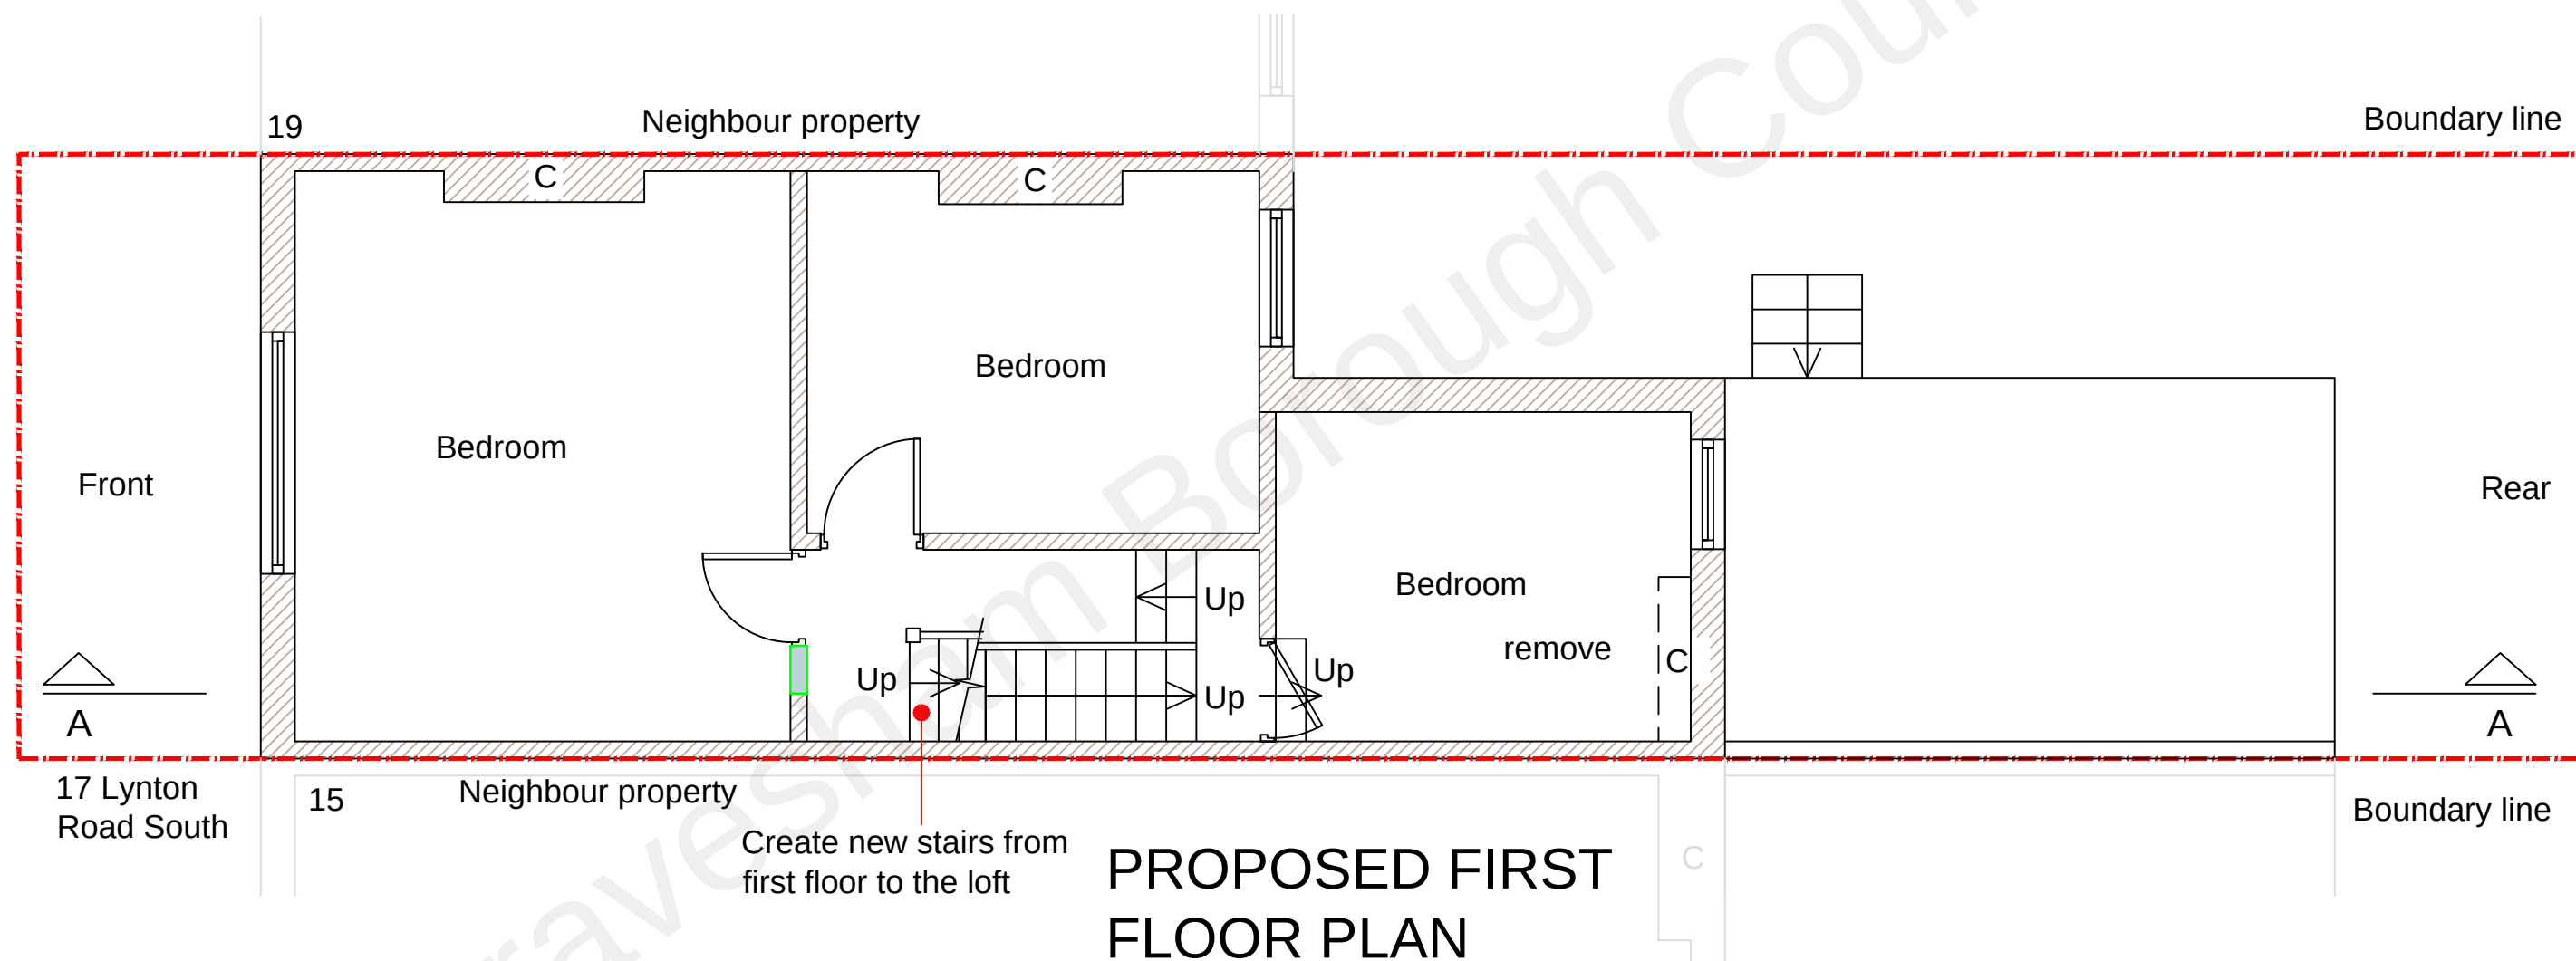

Copyright all rights reserved.
The contents of this drawing can
not be copied without written
permission of the
DRAWNHOUSE LTD



DrawnHouse LTD

Agent
E-mail: office@drawnhouse.co.uk
Mob: +447999329377

Project name:
17 Lynton Road South,
Gravesend, DA11 7NF

Title: PROPOSED FIRST
FLOOR PLAN

Project number:

Drawn:

Revision:

8791

AN

Scale:

Drawing No:

Date:

A3 - 1:50

05

February 2022