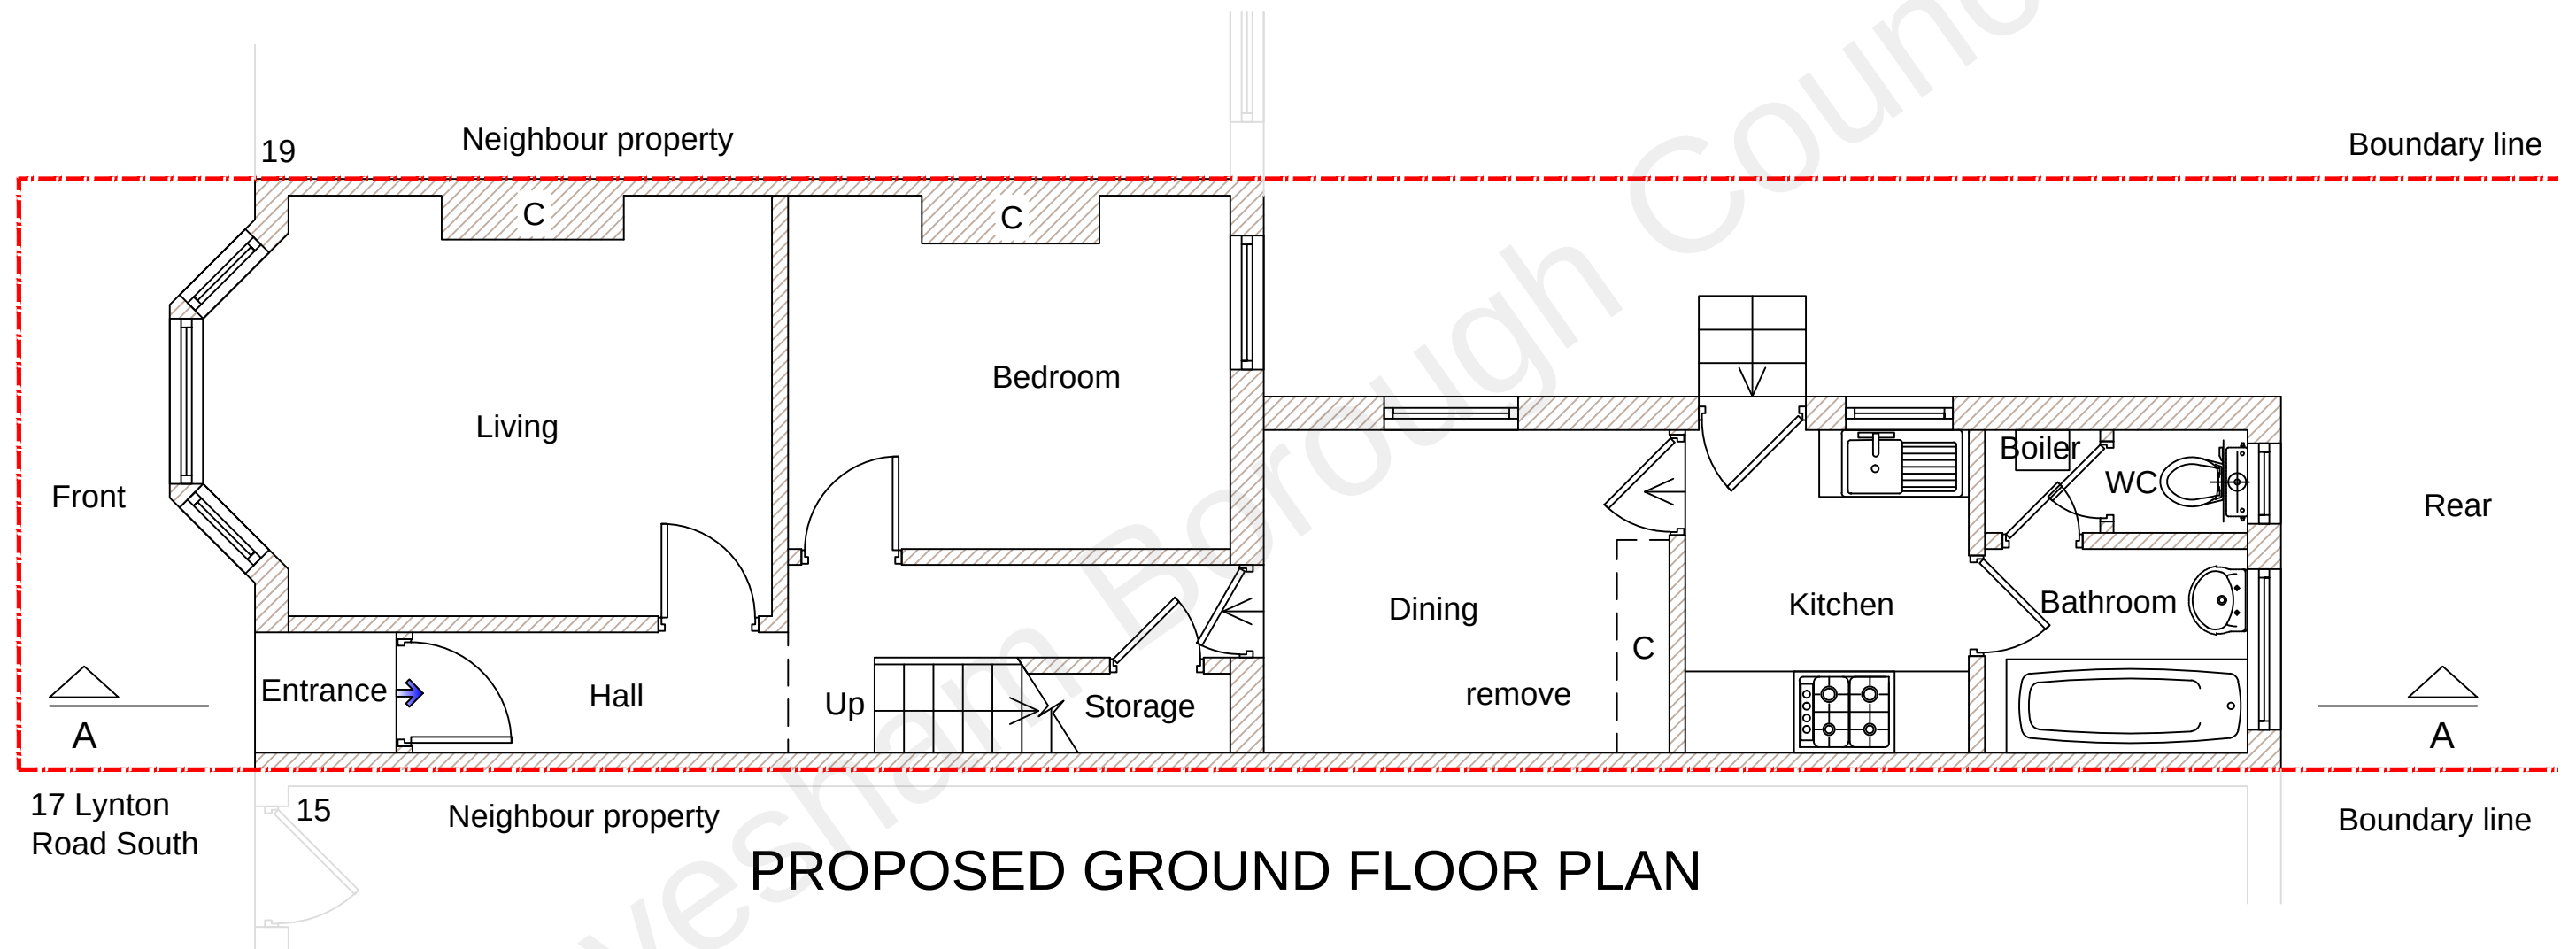


All proposed materials
to match existingAll proposed materials
to match existing

Copyright all rights reserved.
The contents of this drawing can
not be copied without written
permission of the
DRAWNHOUSE LTD

**DrawnHouse LTD**

Agent
E-mail: office@drawnhouse.co.uk
Mob: +447999329377

Project name:
17 Lynton Road South,
Gravesend, DA11 7NF

Title: **PROPOSED GROUND
FLOOR PLAN**

Project number: **8791**

Drawn: **AN**

Revision:

Scale: **A3 - 1:50**

Drawing No: **04**

Date: **February 2022**