
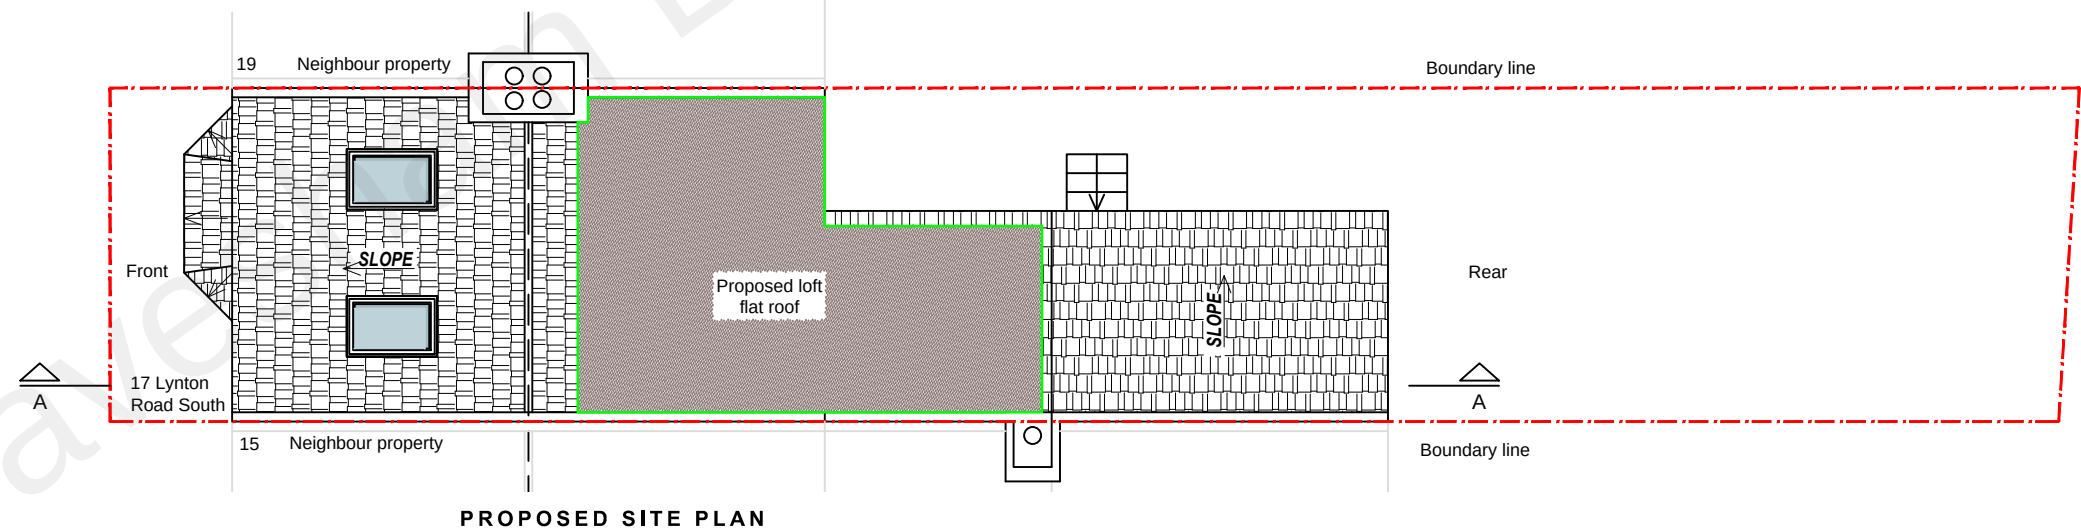


All proposed materials
to match existing

All proposed materials
to match existing

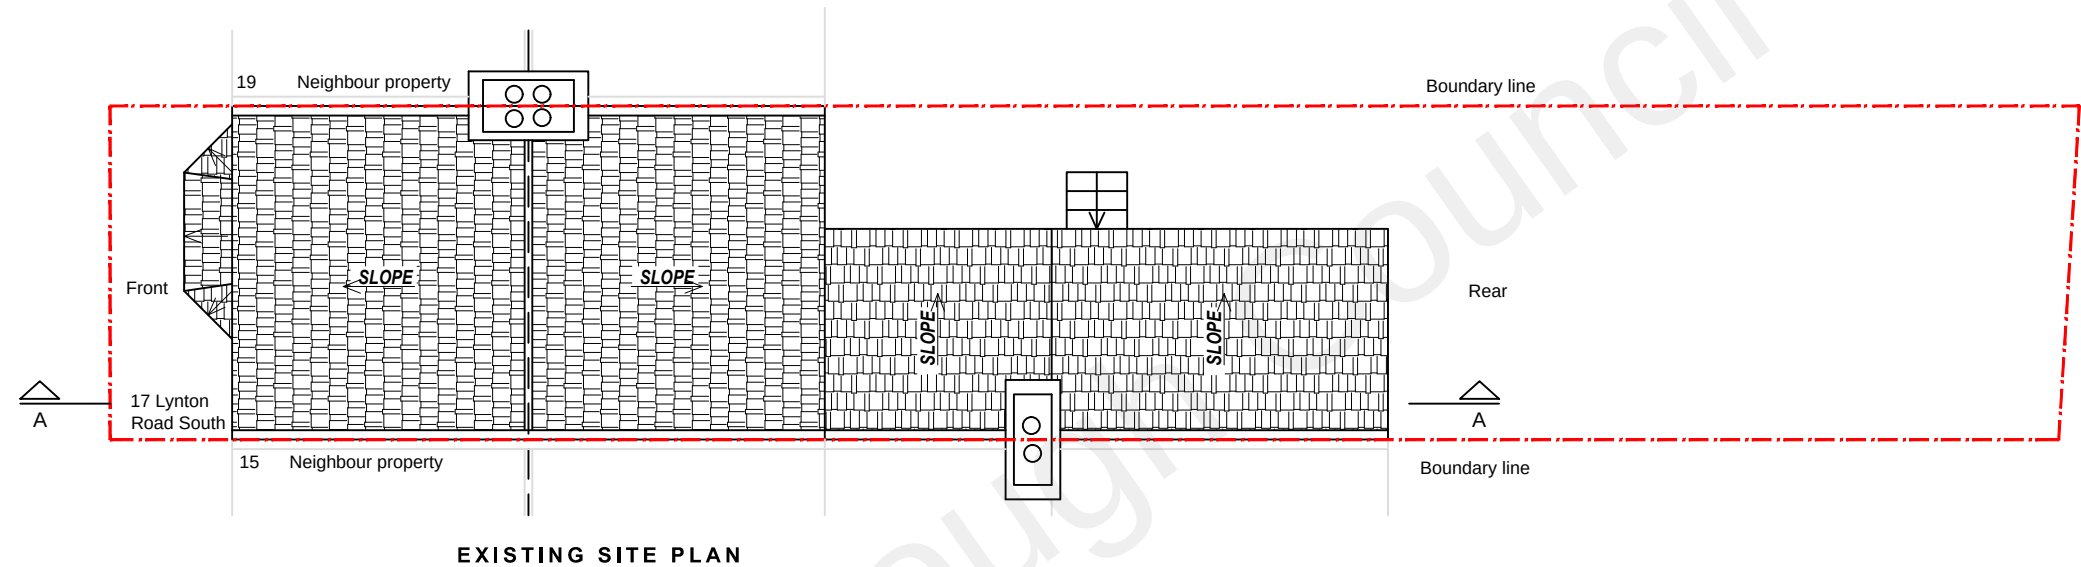

0 1 2 3 4 5 M
Meters @ 1:100 @ A3

Copyright all rights reserved.
The contents of this drawing can
not be copied without written
permission of the
DRAWNHOUSE LTD



DrawnHouse LTD

Agent
E-mail: office@drawnhouse.co.uk
Mob: +447999329377

Project name:
17 Lynton Road South,
Gravesend, DA11 7NF

Title: EXISTING AND PROPOSED
SITE PLANS

Project number: 8791

Drawn: AN

Revision:

Scale: A3 - 1:100

Drawing No: 10

Date: February 2022