

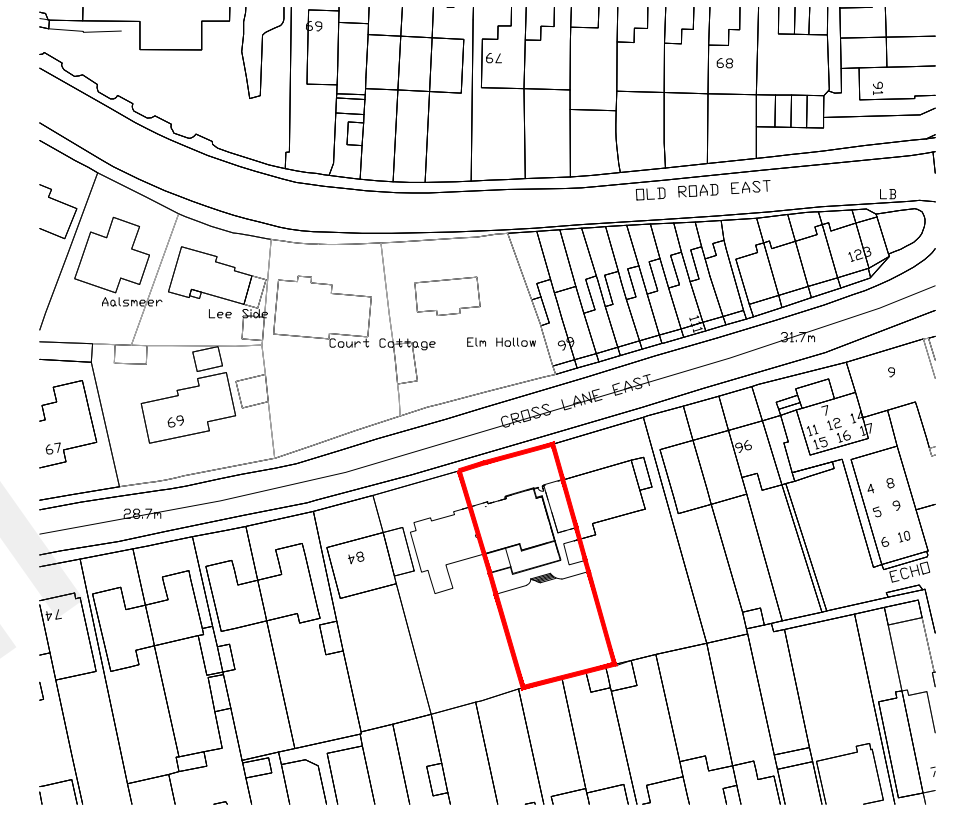


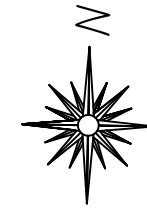


Existing Site Plan 1:1250

0 10m 20m 30m 40m 50m

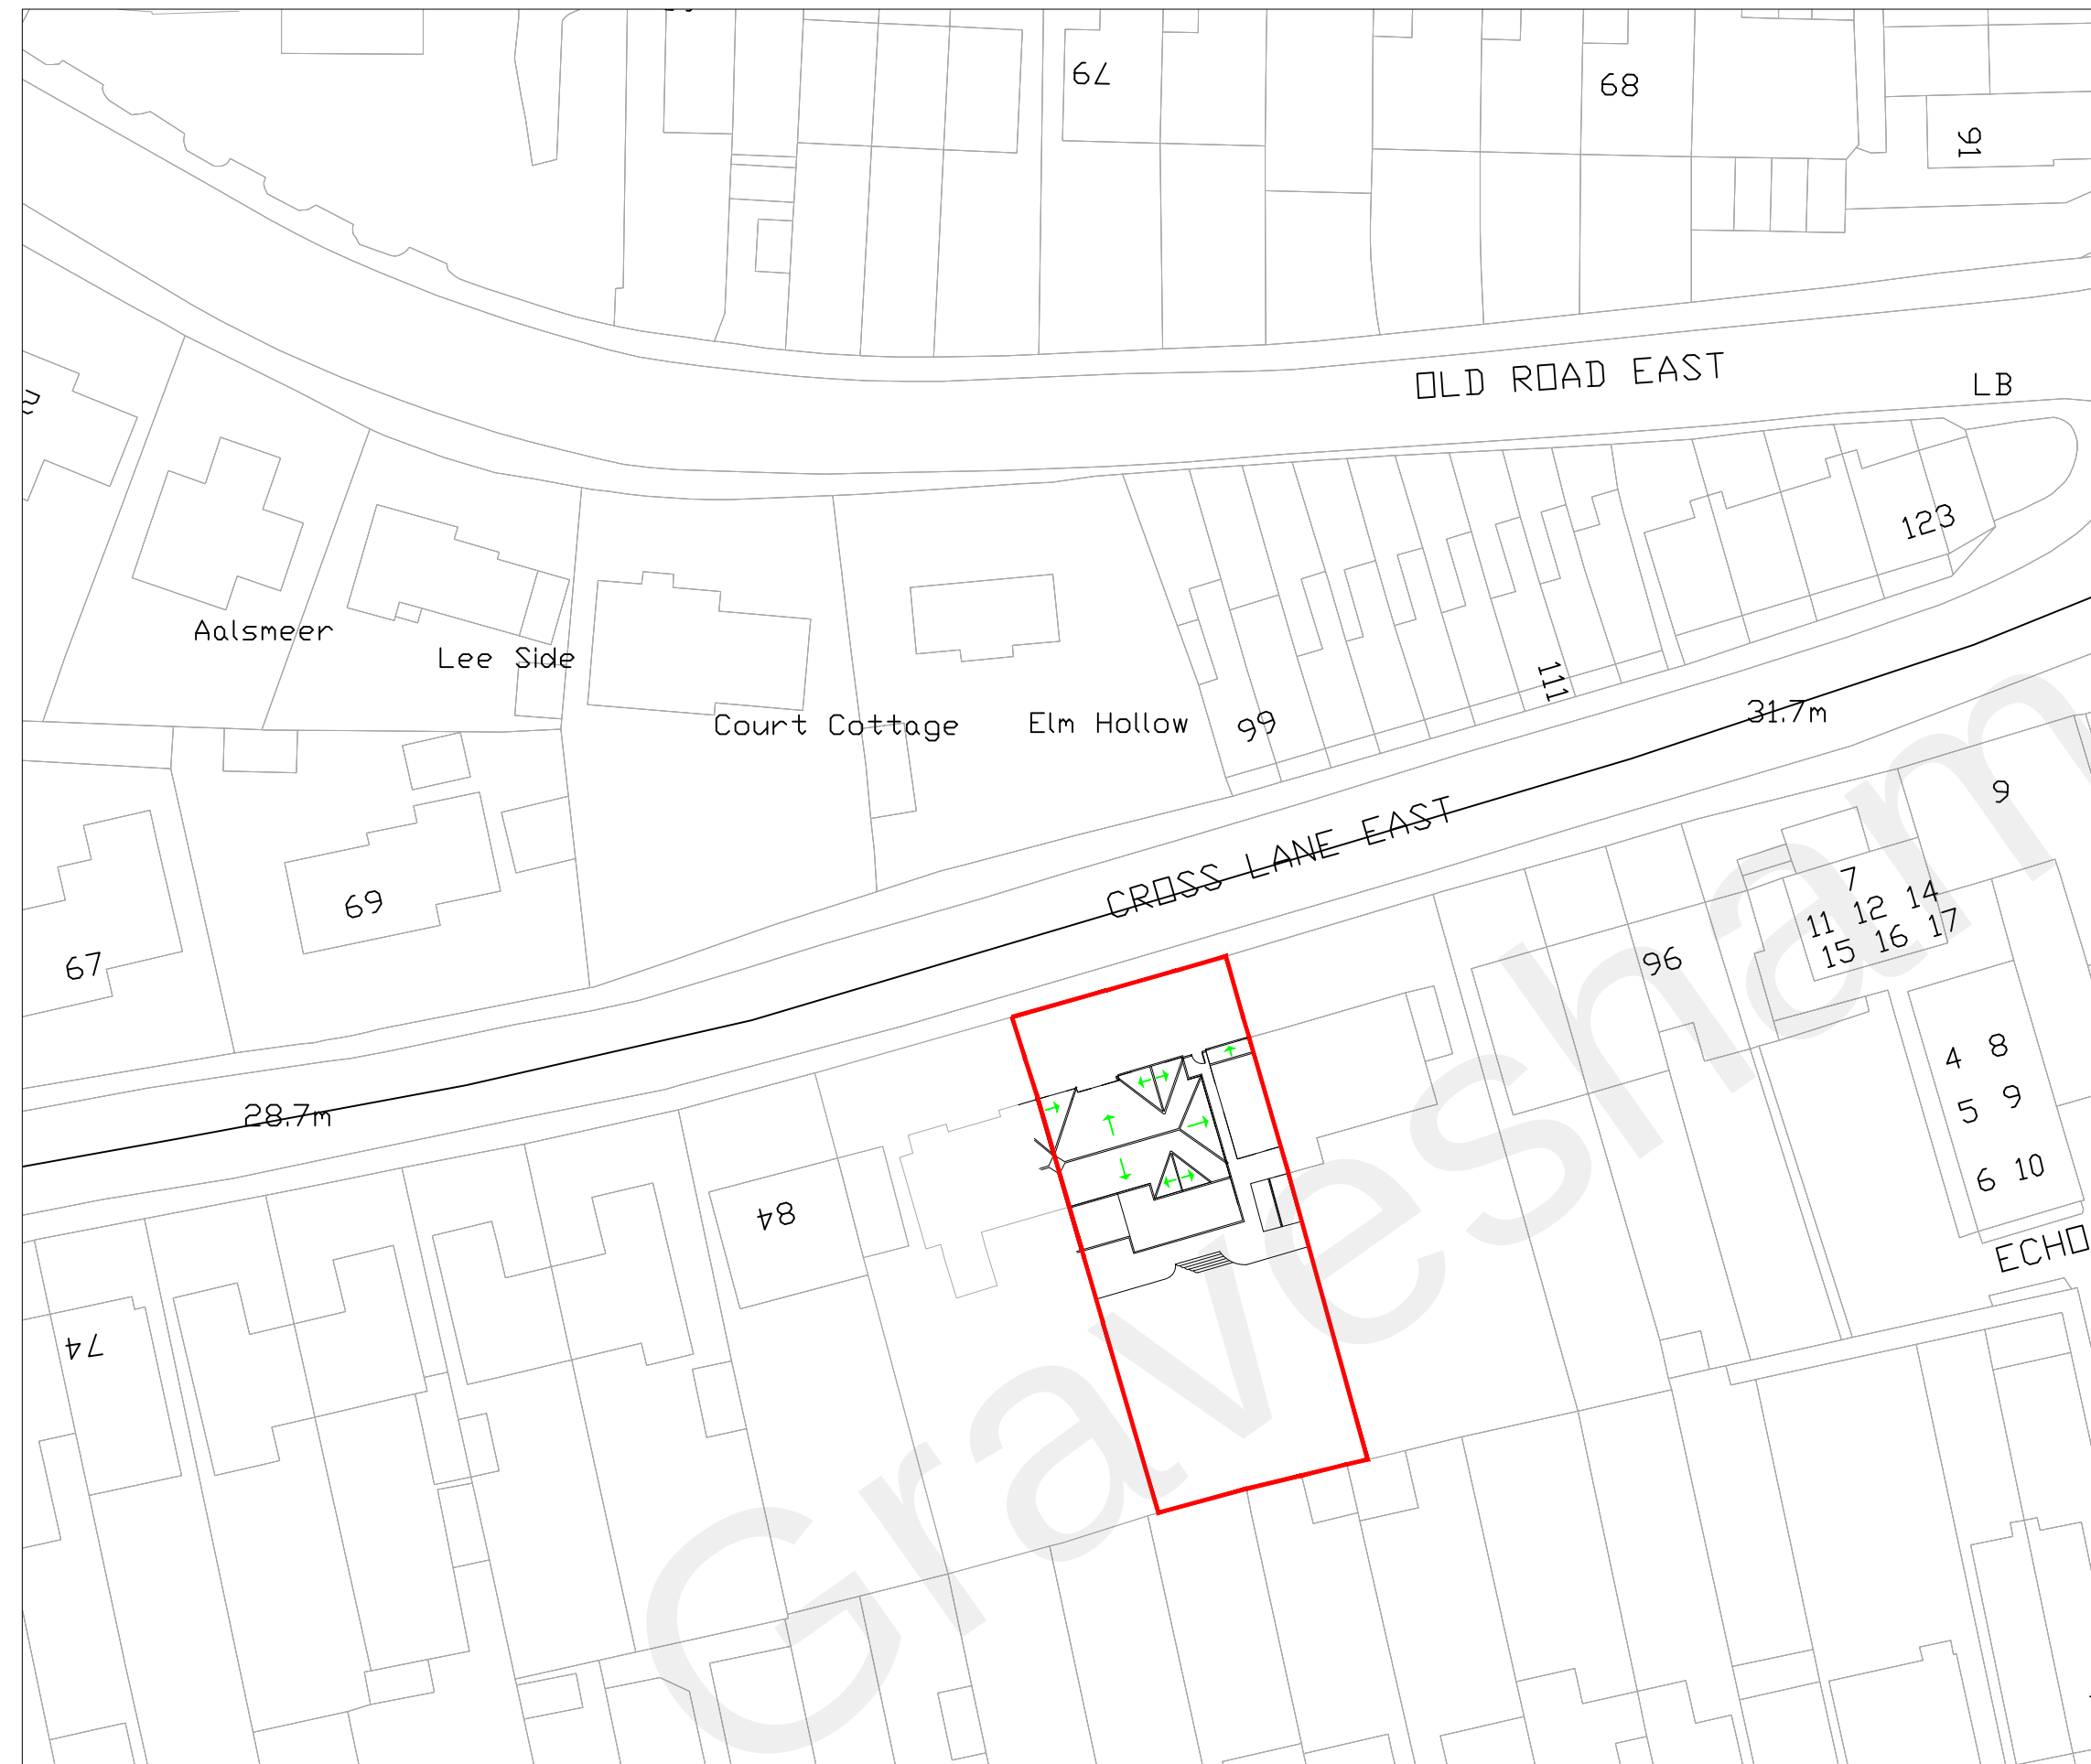


Existing Block Plan

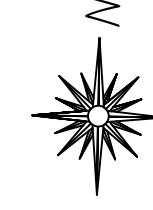

Proposed Block Plan

Scale 1:500

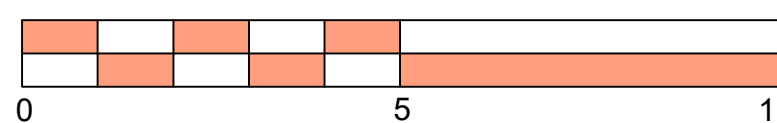

Householder
Application

B1 ISSUED TO GRAVESHAM		20.04.21	MC
Rev		Date	By
			
			
OFFICE 48, 95 WILTON ROAD, VICTORIA, LONDON, SW1V 1BZ T: 07940121222			
Job Title 88 CROSS LANE EAST GRAVESEND DA12 5HB			
Drawing Title Block Plans			
Scale 1:500 @ A1	Date MAY ' 21	Drawn By MC	
Job No. 515-1000-990	Dwg No. P01	Rev P1	