




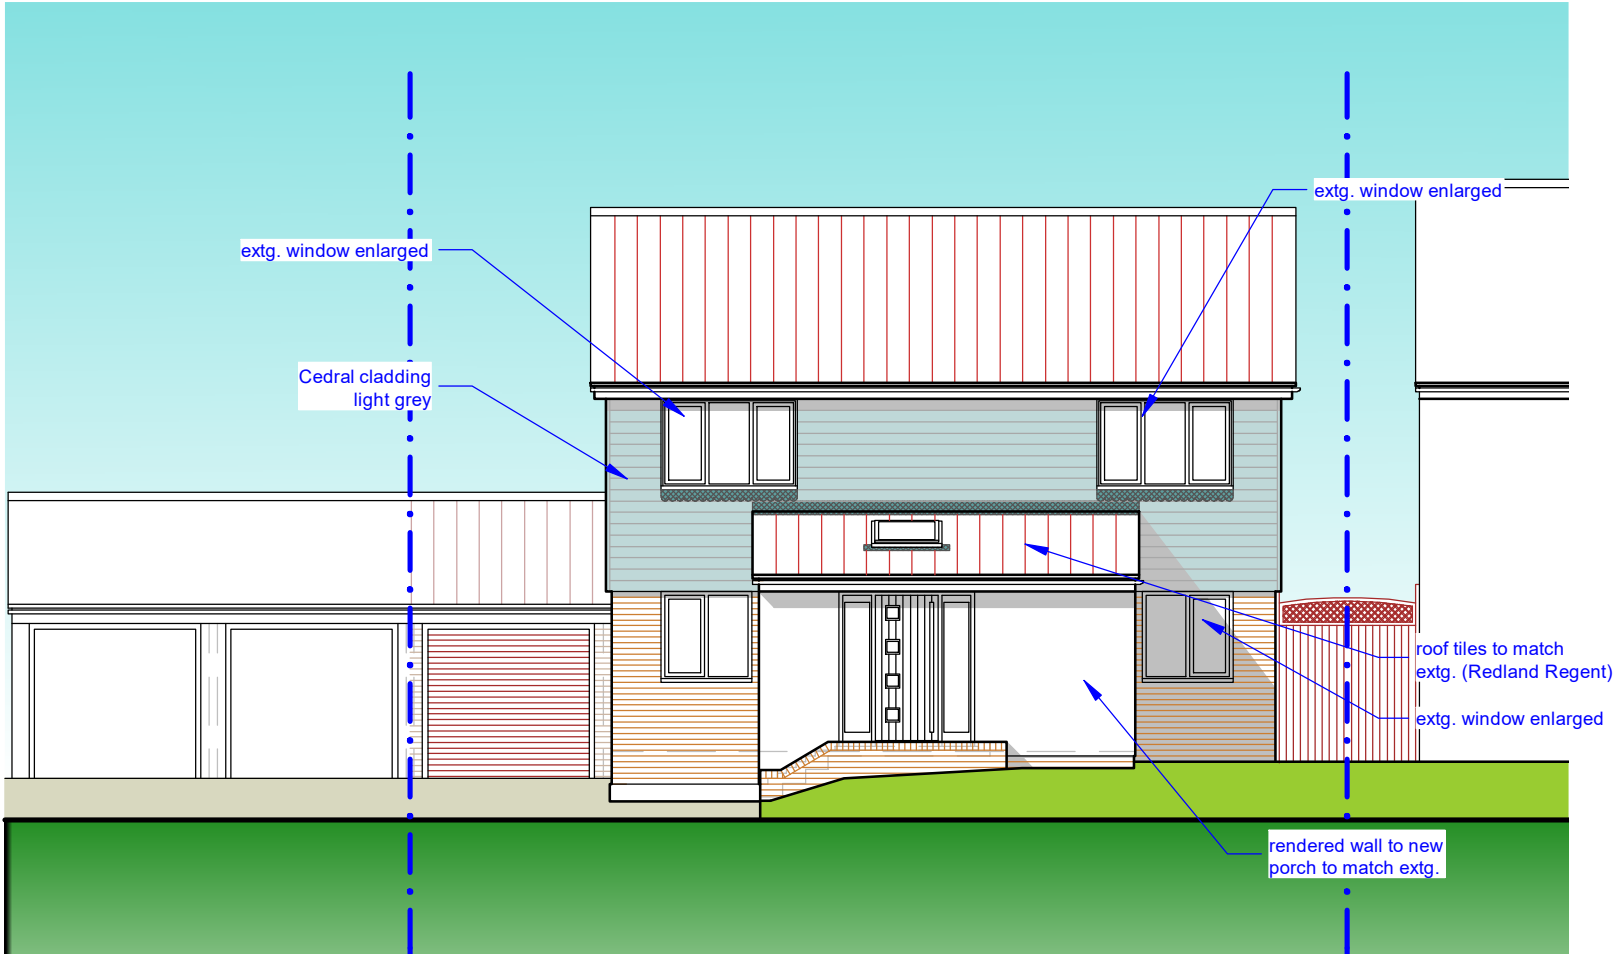


front (west) elevation

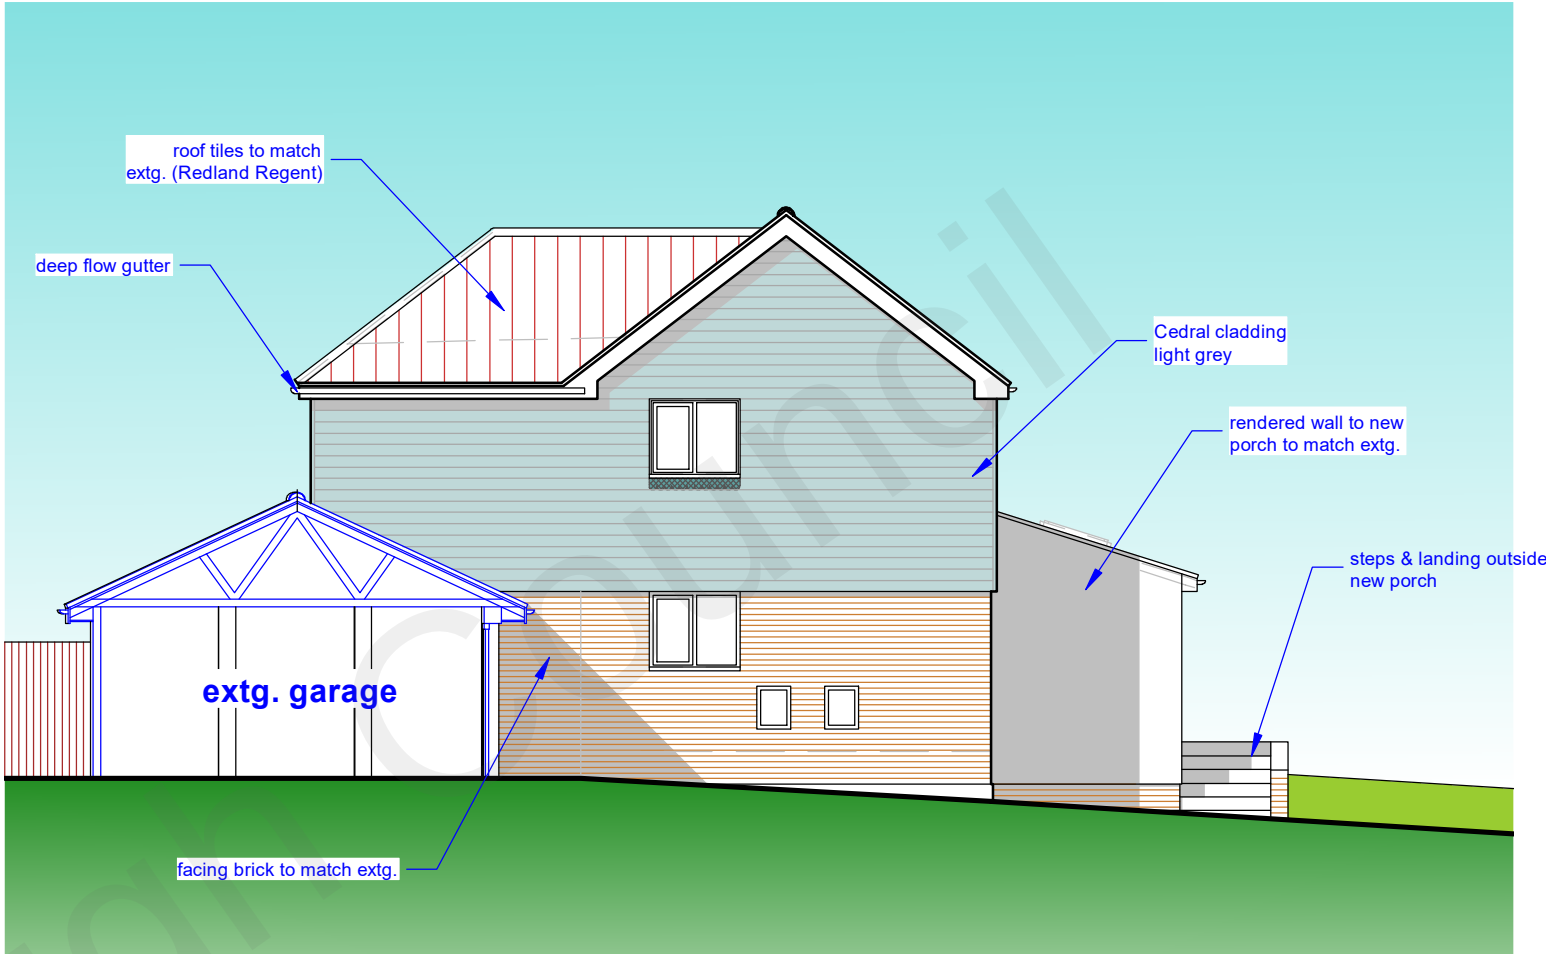

side 1 (north) elevation

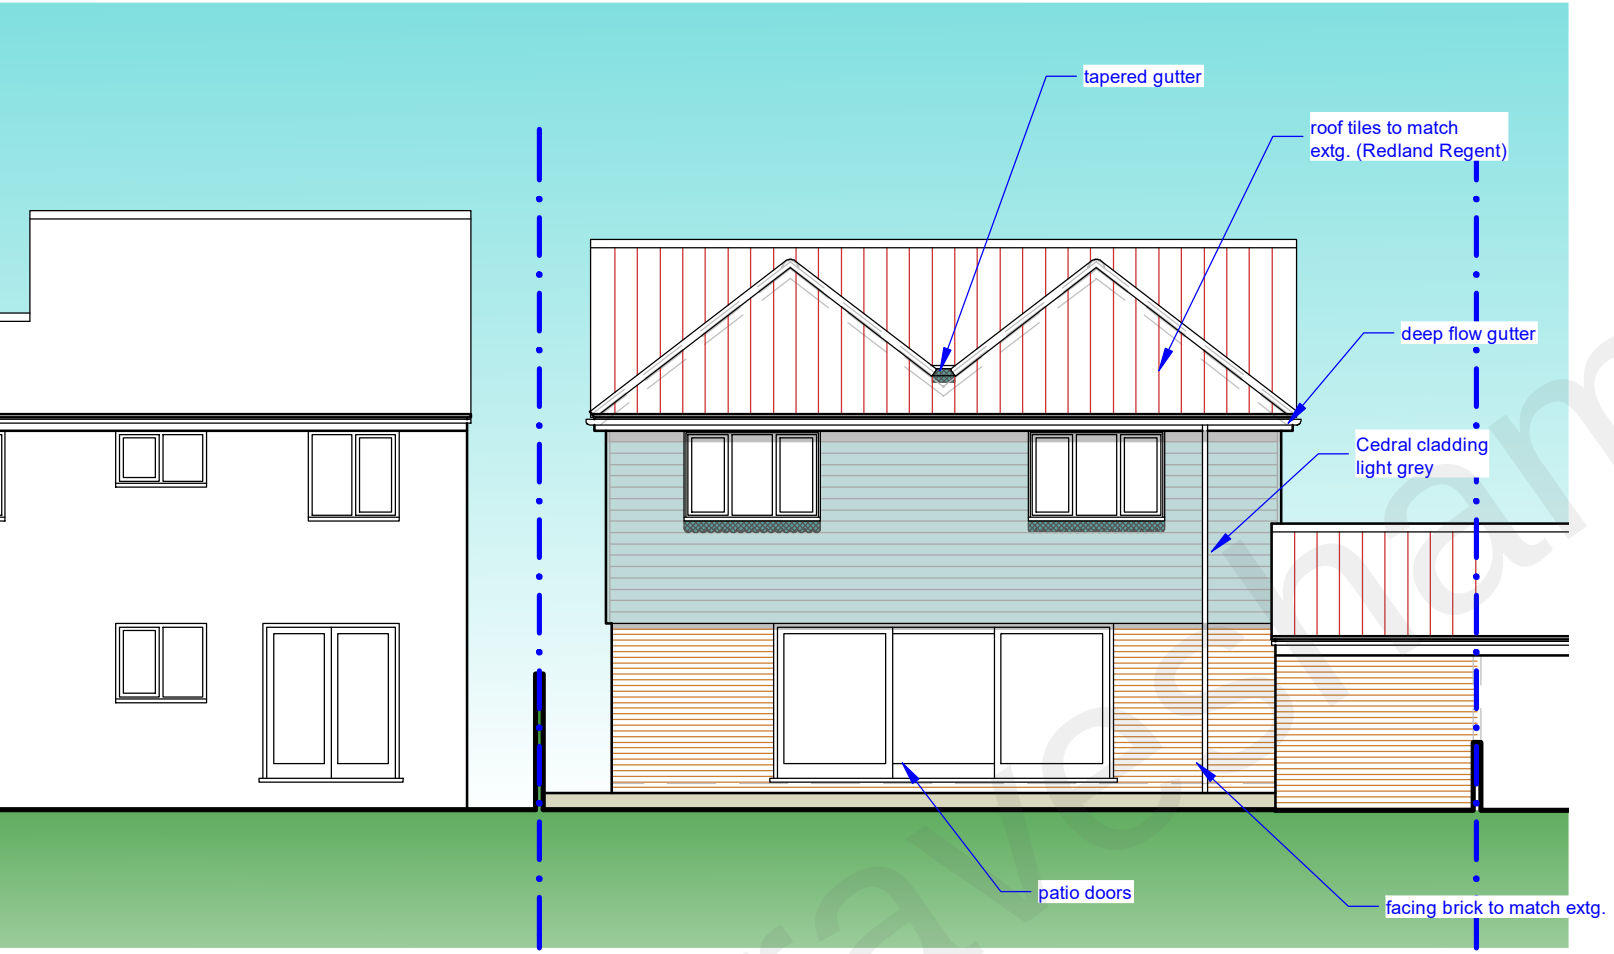

rear (east) elevation

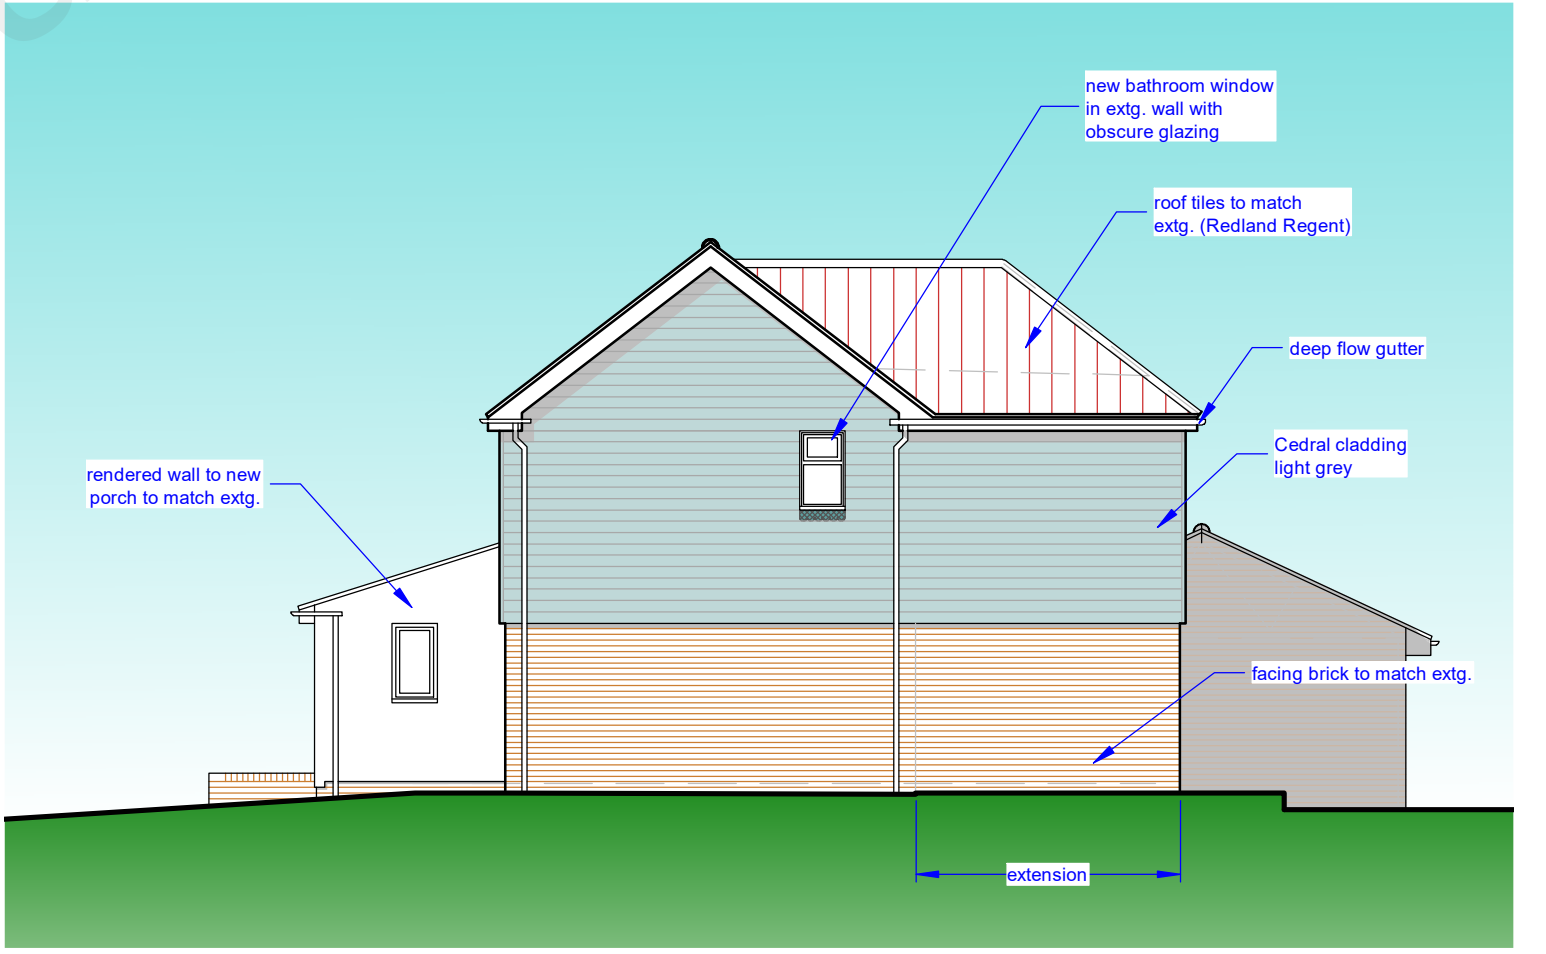

side 2 (south) elevation

This drawing prints A2 @ 1:100



SCHEME / SHEET		
36 The Sandpipers, Gravesend, Kent, DA12 5QB: Mr & Mrs A. Sanghera Elevations As Proposed		
Rev. A Boundary Indicators to Front Elevation adjusted 06Dec22		
SCALE	DATE	DRAWING NUMBER
1:100	November 2022	534/PL03A
© This drawing remains the property of the Architect and may not be reproduced in whole or part without his written permission.		
JEREMY S. ISHERWOOD B. Sc. (hons), B. Arch. (Wales), R.I.B.A. Chartered Architect 34 Chalky Bank, Gravesend, Kent, DA11 7NY Telephone / Fax: 01474-533793		