
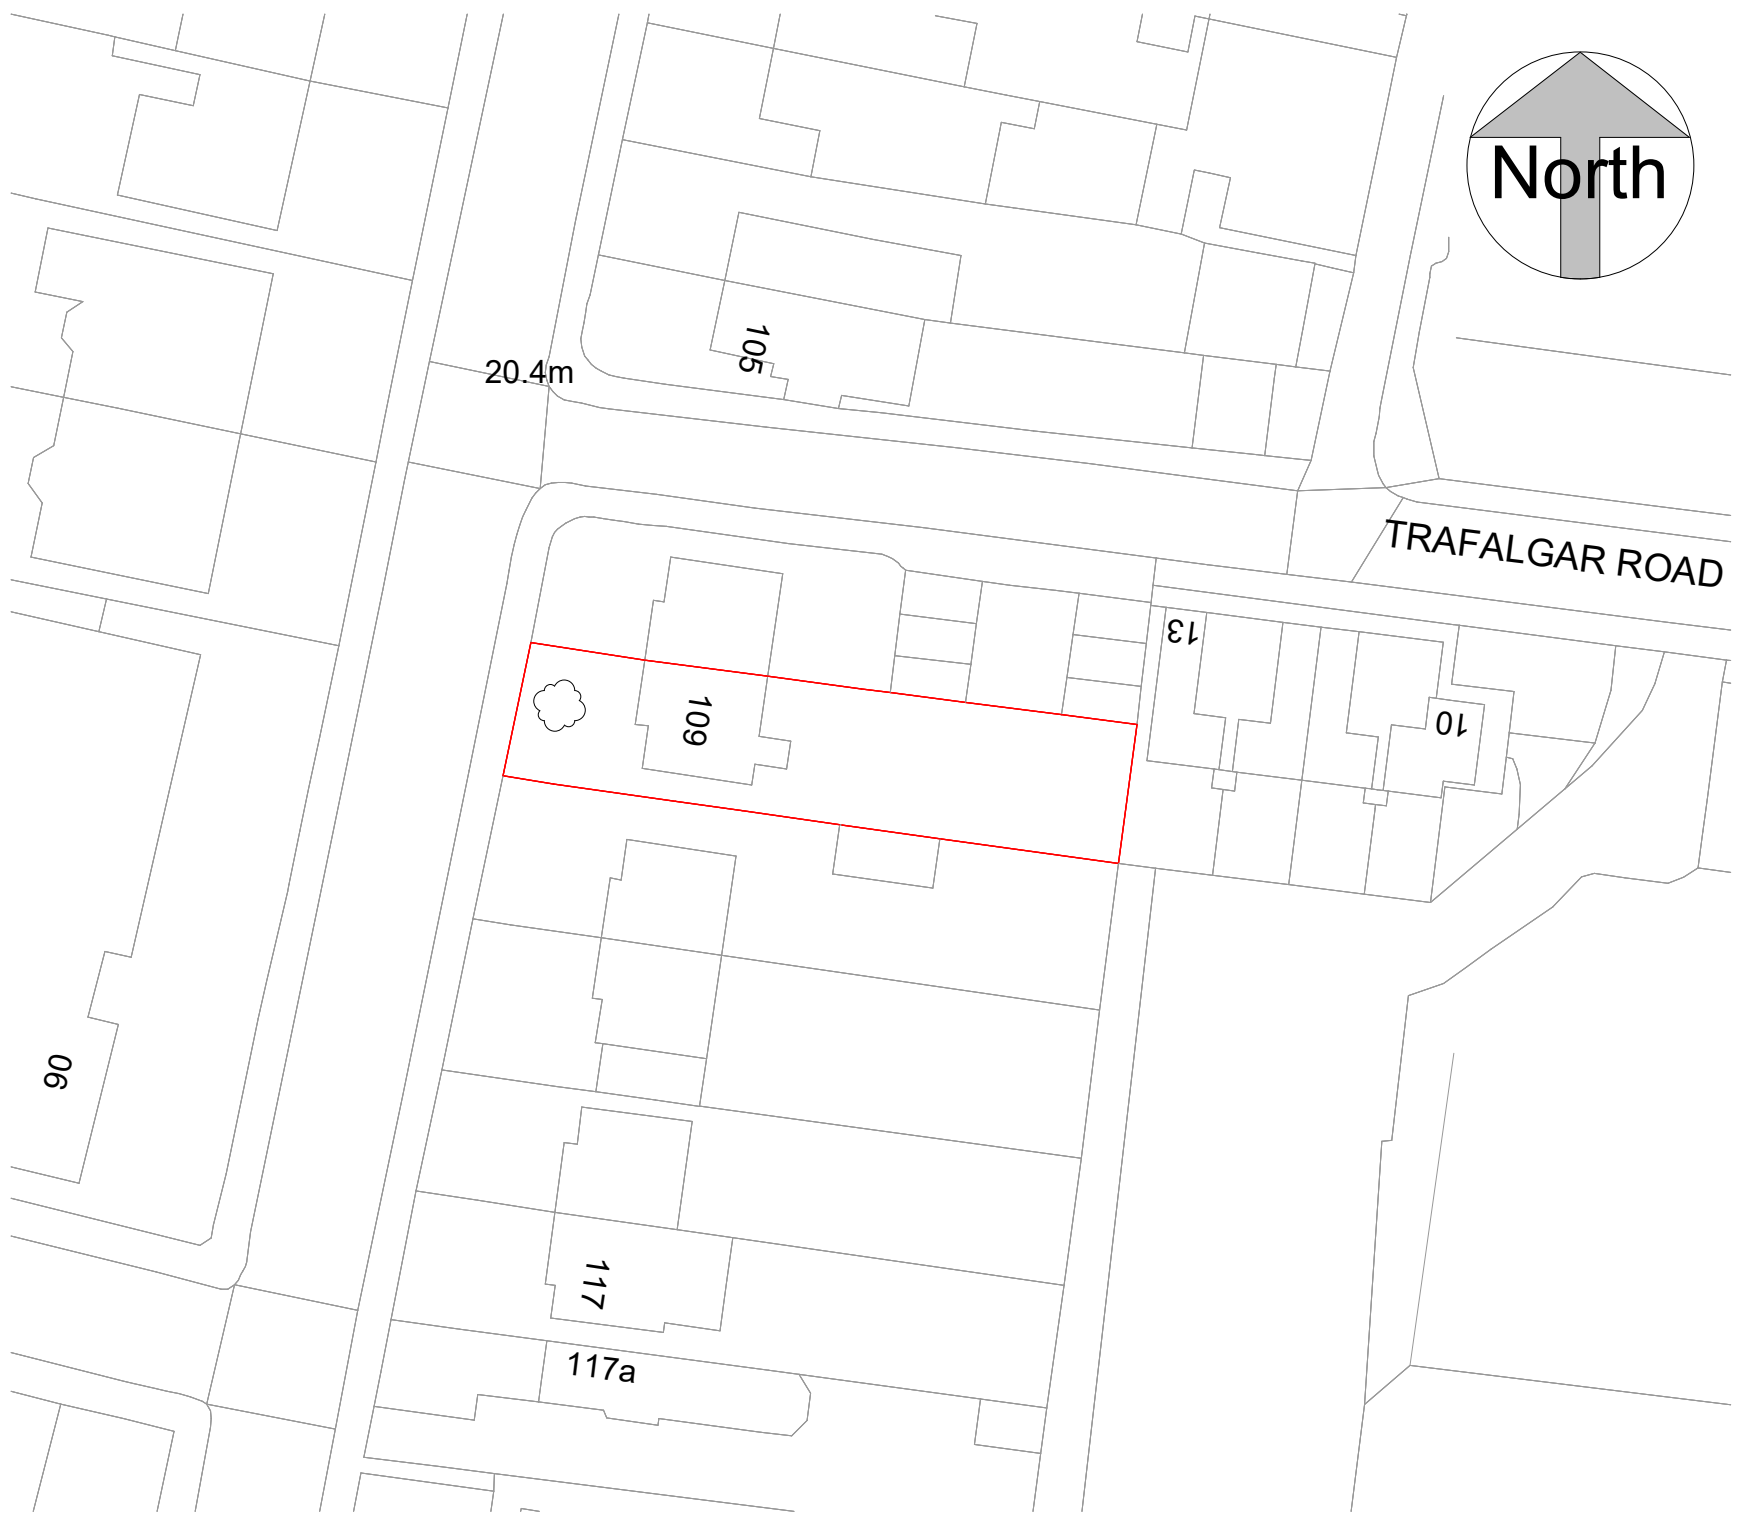



Location Plan

1:1250

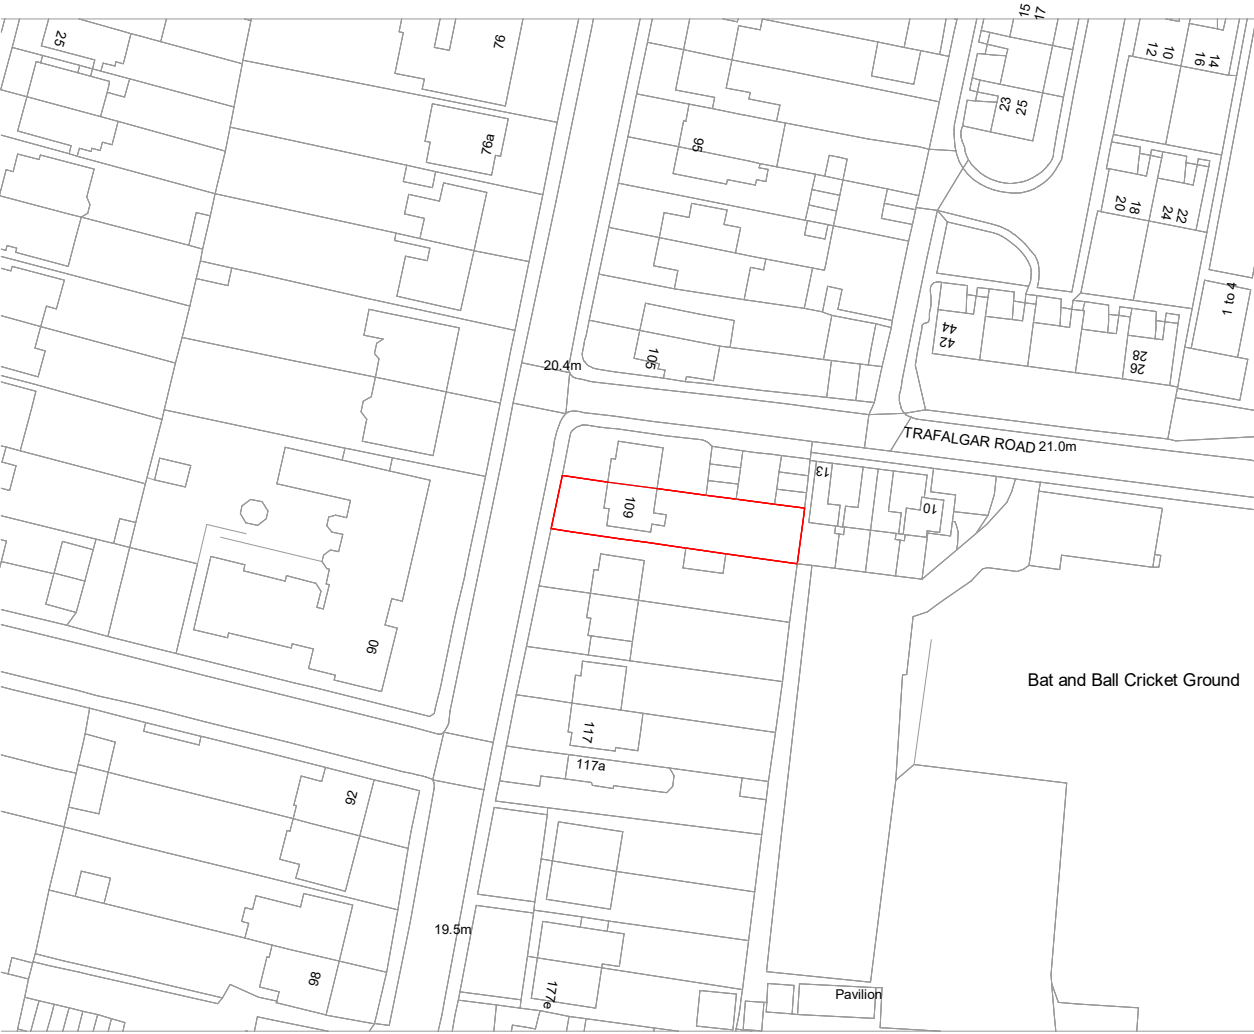

Block plan

1:500

 

ReQuestAPlan
Map number: TQRQM22325151934296
Title: 109 DARNLEY ROAD, GRAVESEND, DA11 0SH
Map Produced for: Parkers Design
© Crown copyright and database rights 2022 OS 100042766



All measurement to be checked on site prior to any commenment
(C) Copyright of Parkers Design (Southern) Limited. Any reproduction of these drawings will require written authority from the copyright owner.

Parkers Design Limited - The Studio @ 90, PO9 2PR
www.pexd.co.uk - info@parkersdesign.com - 07776 008822

PROJECT		CLIENT					
109 Darnley Road DA11 0SH		Lenton-Magor					
		Date	Issue Date		Scale (@ A3)	As indicated	
SHEET		Drawn by		SW	DRAWING NUMBER		REV
Site Plan		Checked by		SR	P 0		1