



DO NOT SCALE FROM THIS DRAWING. ALL DIMENSIONS ARE TO BE CHECKED ON SITE. THIS DRAWING IS TO BE READ IN CONJUNCTION WITH ALL CONSULTANTS INFORMATION.


TAYLORHARE ARCHITECTS IS A LIMITED COMPANY
REGISTERED IN ENGLAND AND WALES:
NO. 10695684.

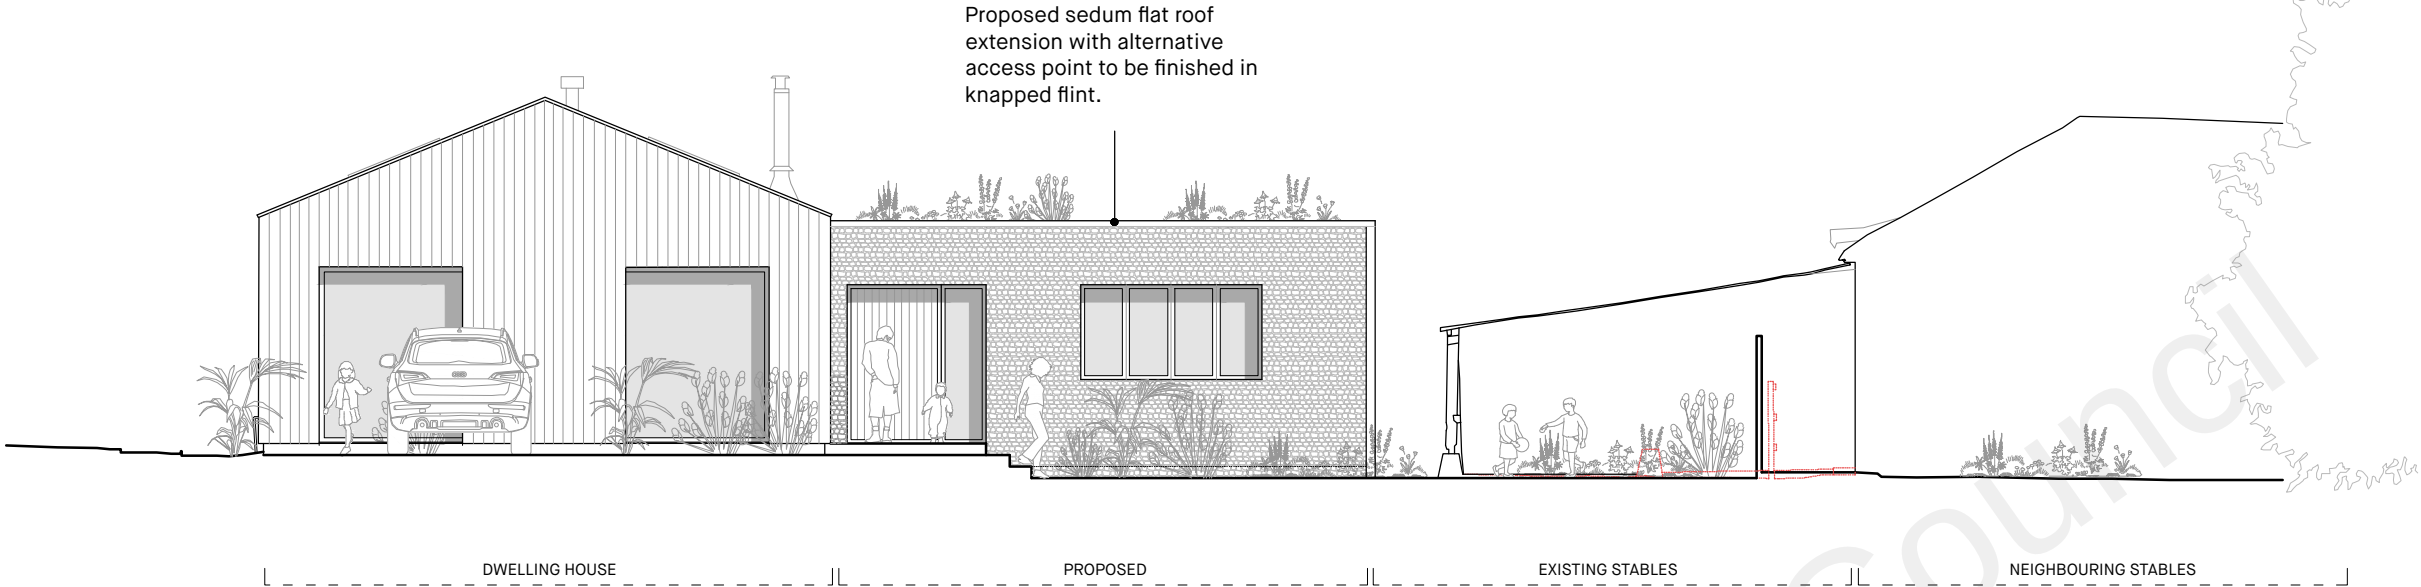


PROPOSED NORTH-EAST ELEVATION

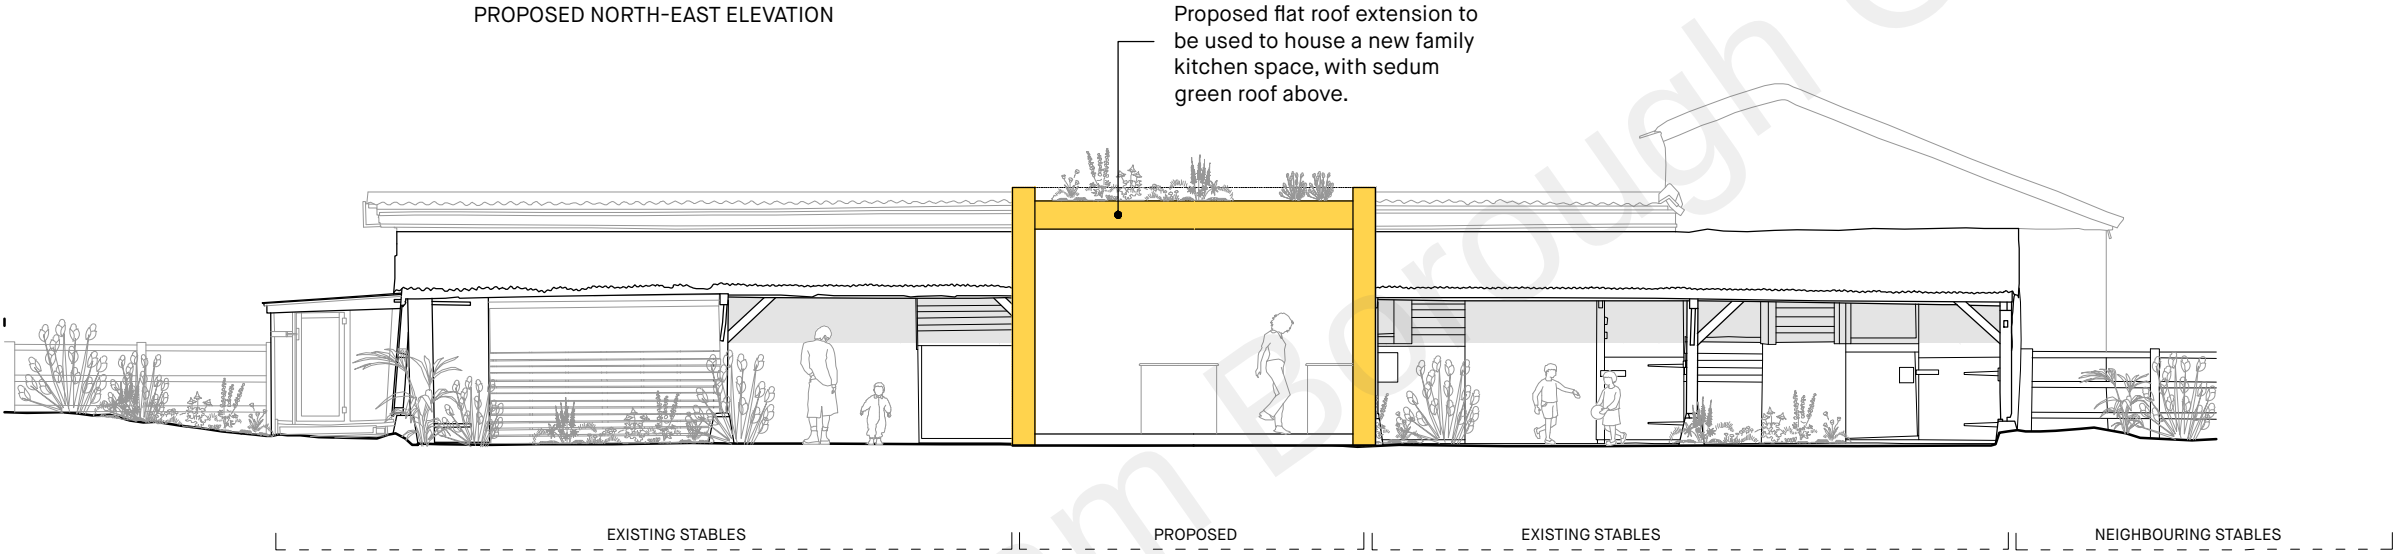

PROPOSED SOUTH-EAST STABLES ELEVATION

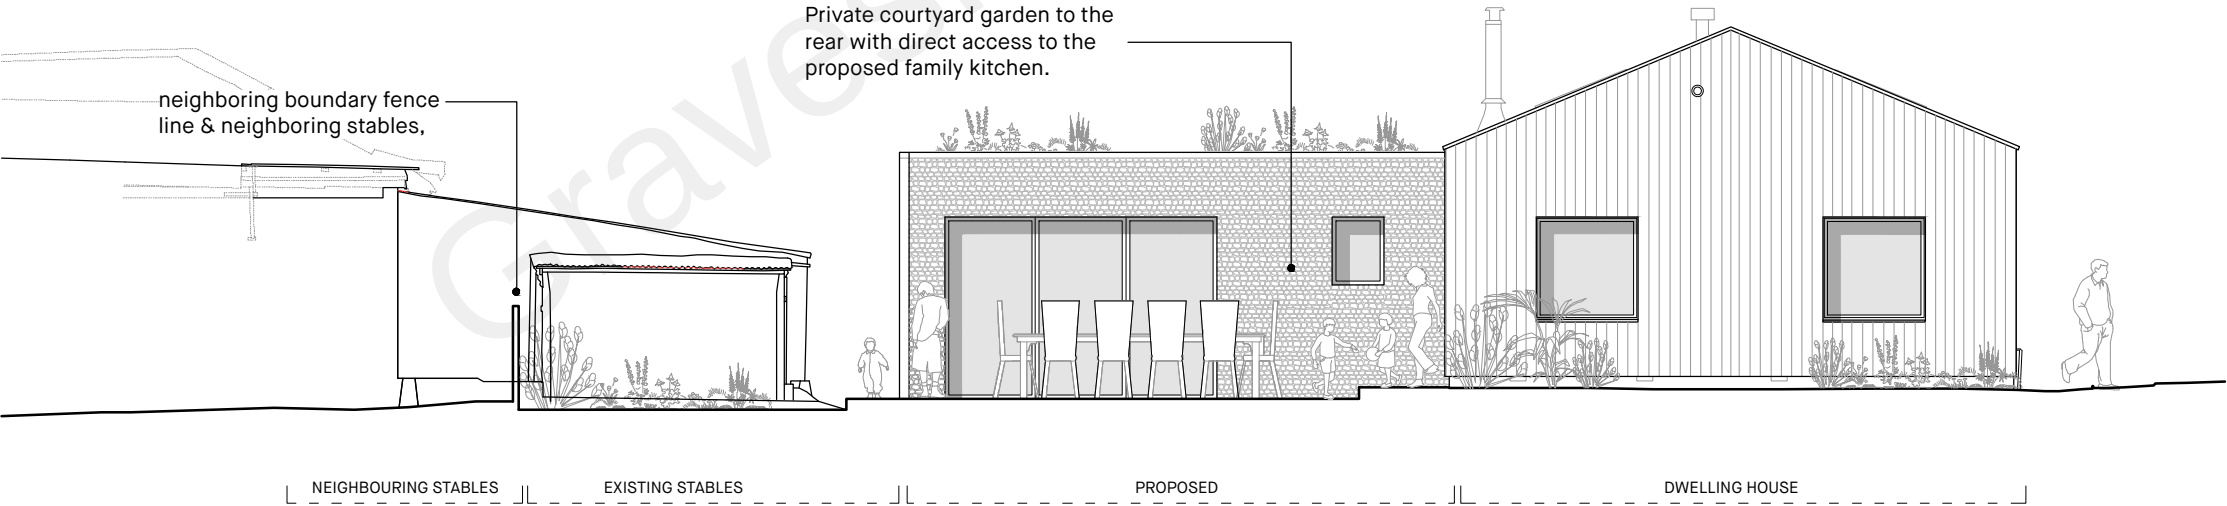

PROPOSED SOUTH-WEST ELEVATION

 

REV	DATE	DESCRIPTION

TIA

01227 668 073
hello@taylorhare.com
taylorhare.com

TaylorHare Architects

The Cowshed
Overland Lane
Ald, CT13 2LE

PROJECT:
2114 BJMN
CONVERSION/EXTENSION TO THE BARN
JESKYNs ROAD, COBHAM, DA13 9BL

DRAWING TITLE:
PROPOSED
NE, SE & SW ELEVATIONS

SCALE: 1:100 @ A3	DRAWN BY: 11
DATE DRAWN: OCTOBER 2021	CHECKED BY: 13

STATUS:
PLANNING

DRAWING NUMBER: 2114_120	REVISION: B
------------------------------------	-----------------------