



Notes / Specification


1. DRAWINGS ARE FOR PLANNING PURPOSES ONLY.
2. ALL MEASUREMENTS WITHIN THIS DOCUMENT ARE FOR DESIGN PURPOSES ONLY TO DETERMINE BEAM SIZE.
3. THE BUILDER IS ADVISED TO DOUBLE CHECK MEASUREMENTS ON SITE AND REPORT ANY DISCREPANCIES TO THE DESIGN ENGINEER PRIOR TO ORDERING MATERIALS.
4. THE DESIGN ENGINEER DOES NOT ACCEPT ANY RESPONSIBILITY FOR MATERIALS INCORRECTLY ORDERED.
5. DO NOT SCALE FROM THIS DRAWING.
THESE DRAWINGS ARE THE COPYRIGHT OF RICHARD CAINE LIMITED

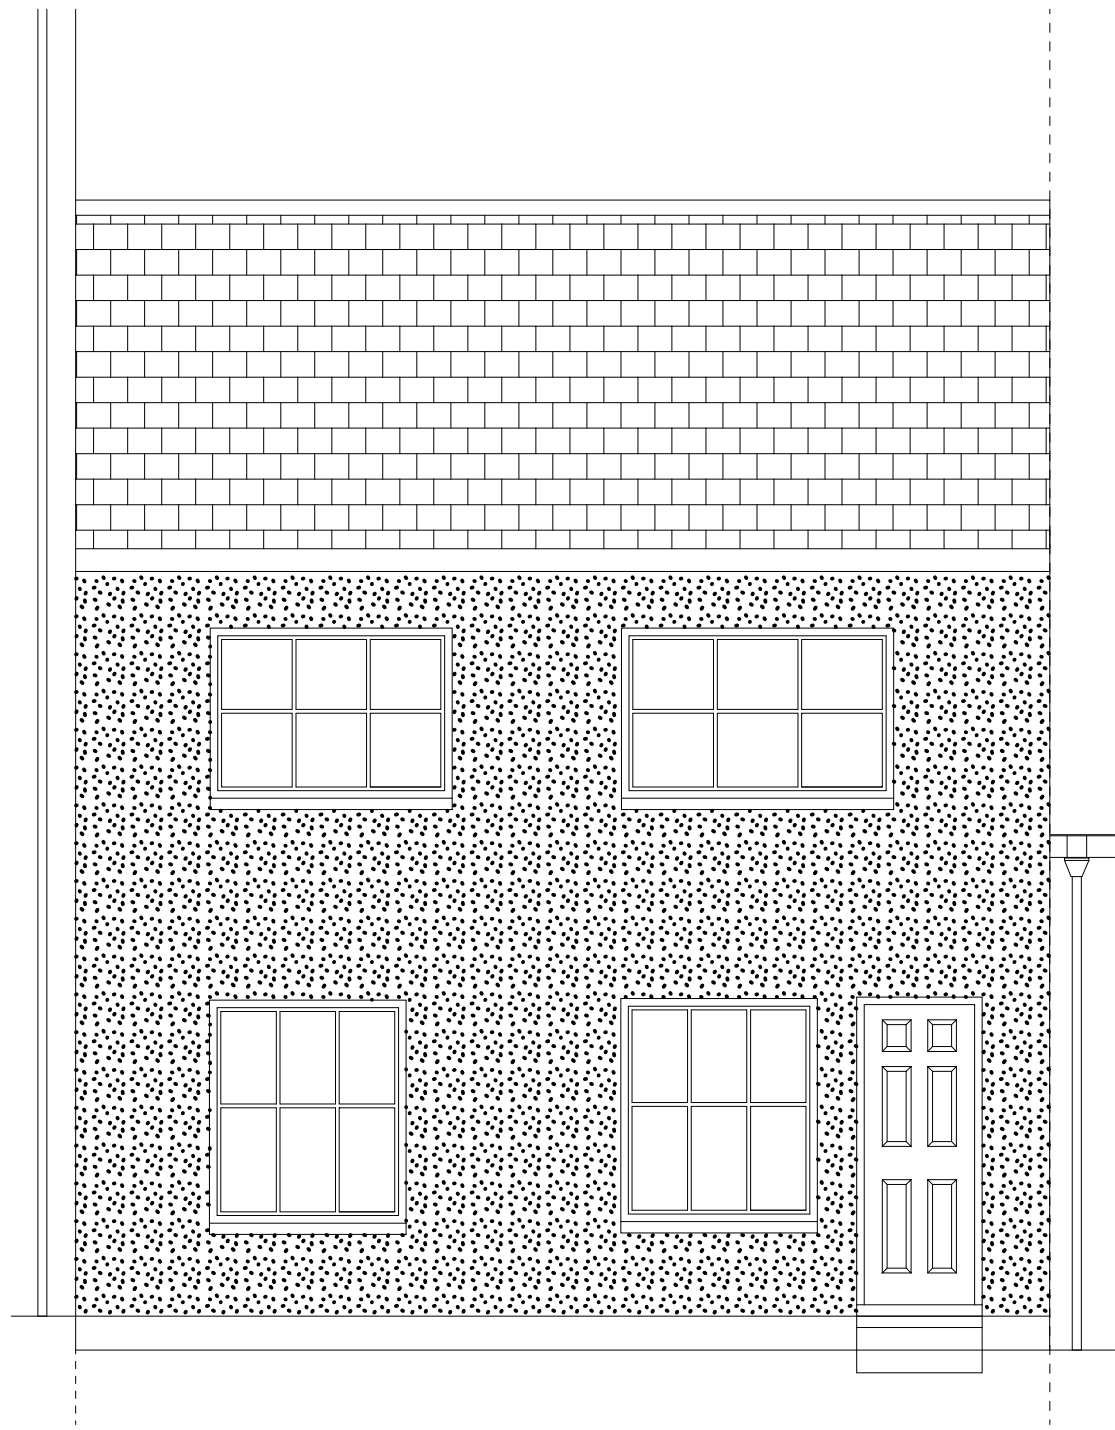


FRONT ELEVATION

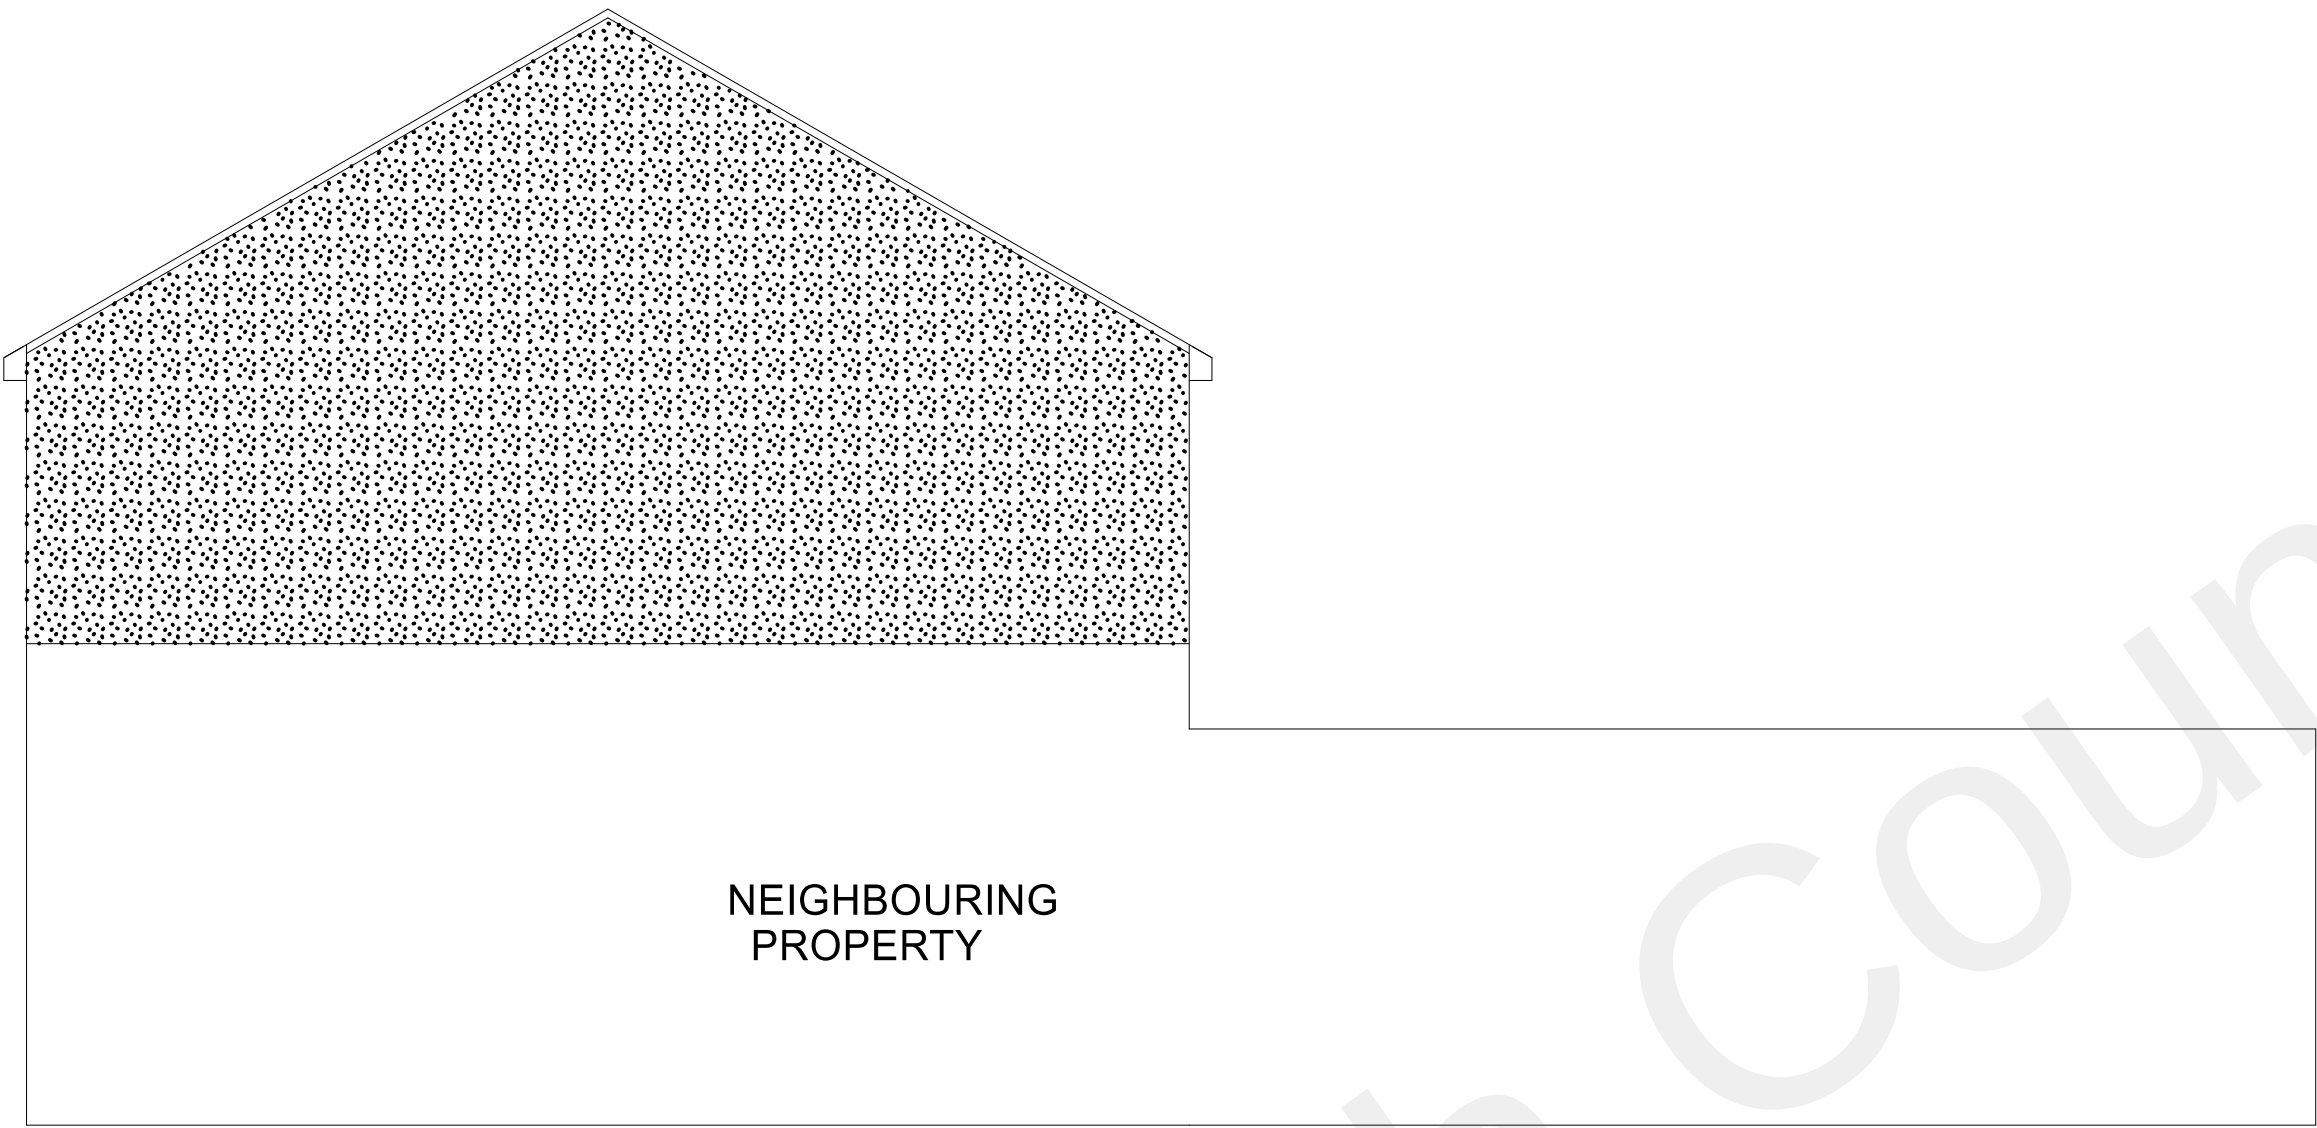


SIDE ELEVATION

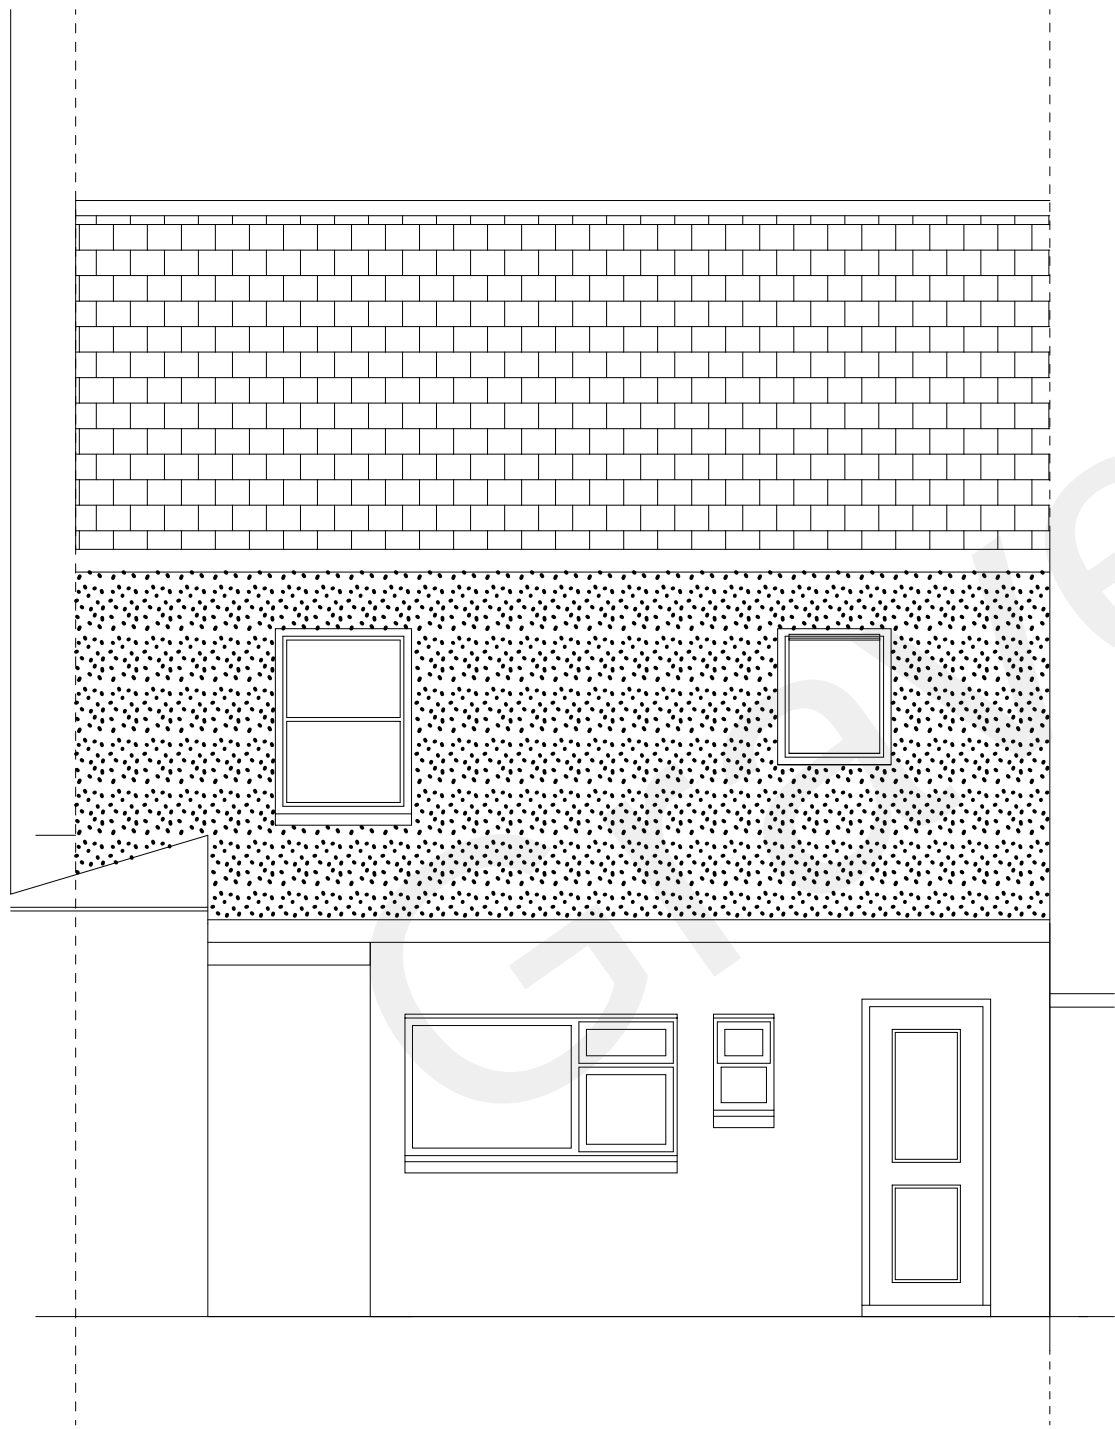

REAR ELEVATION

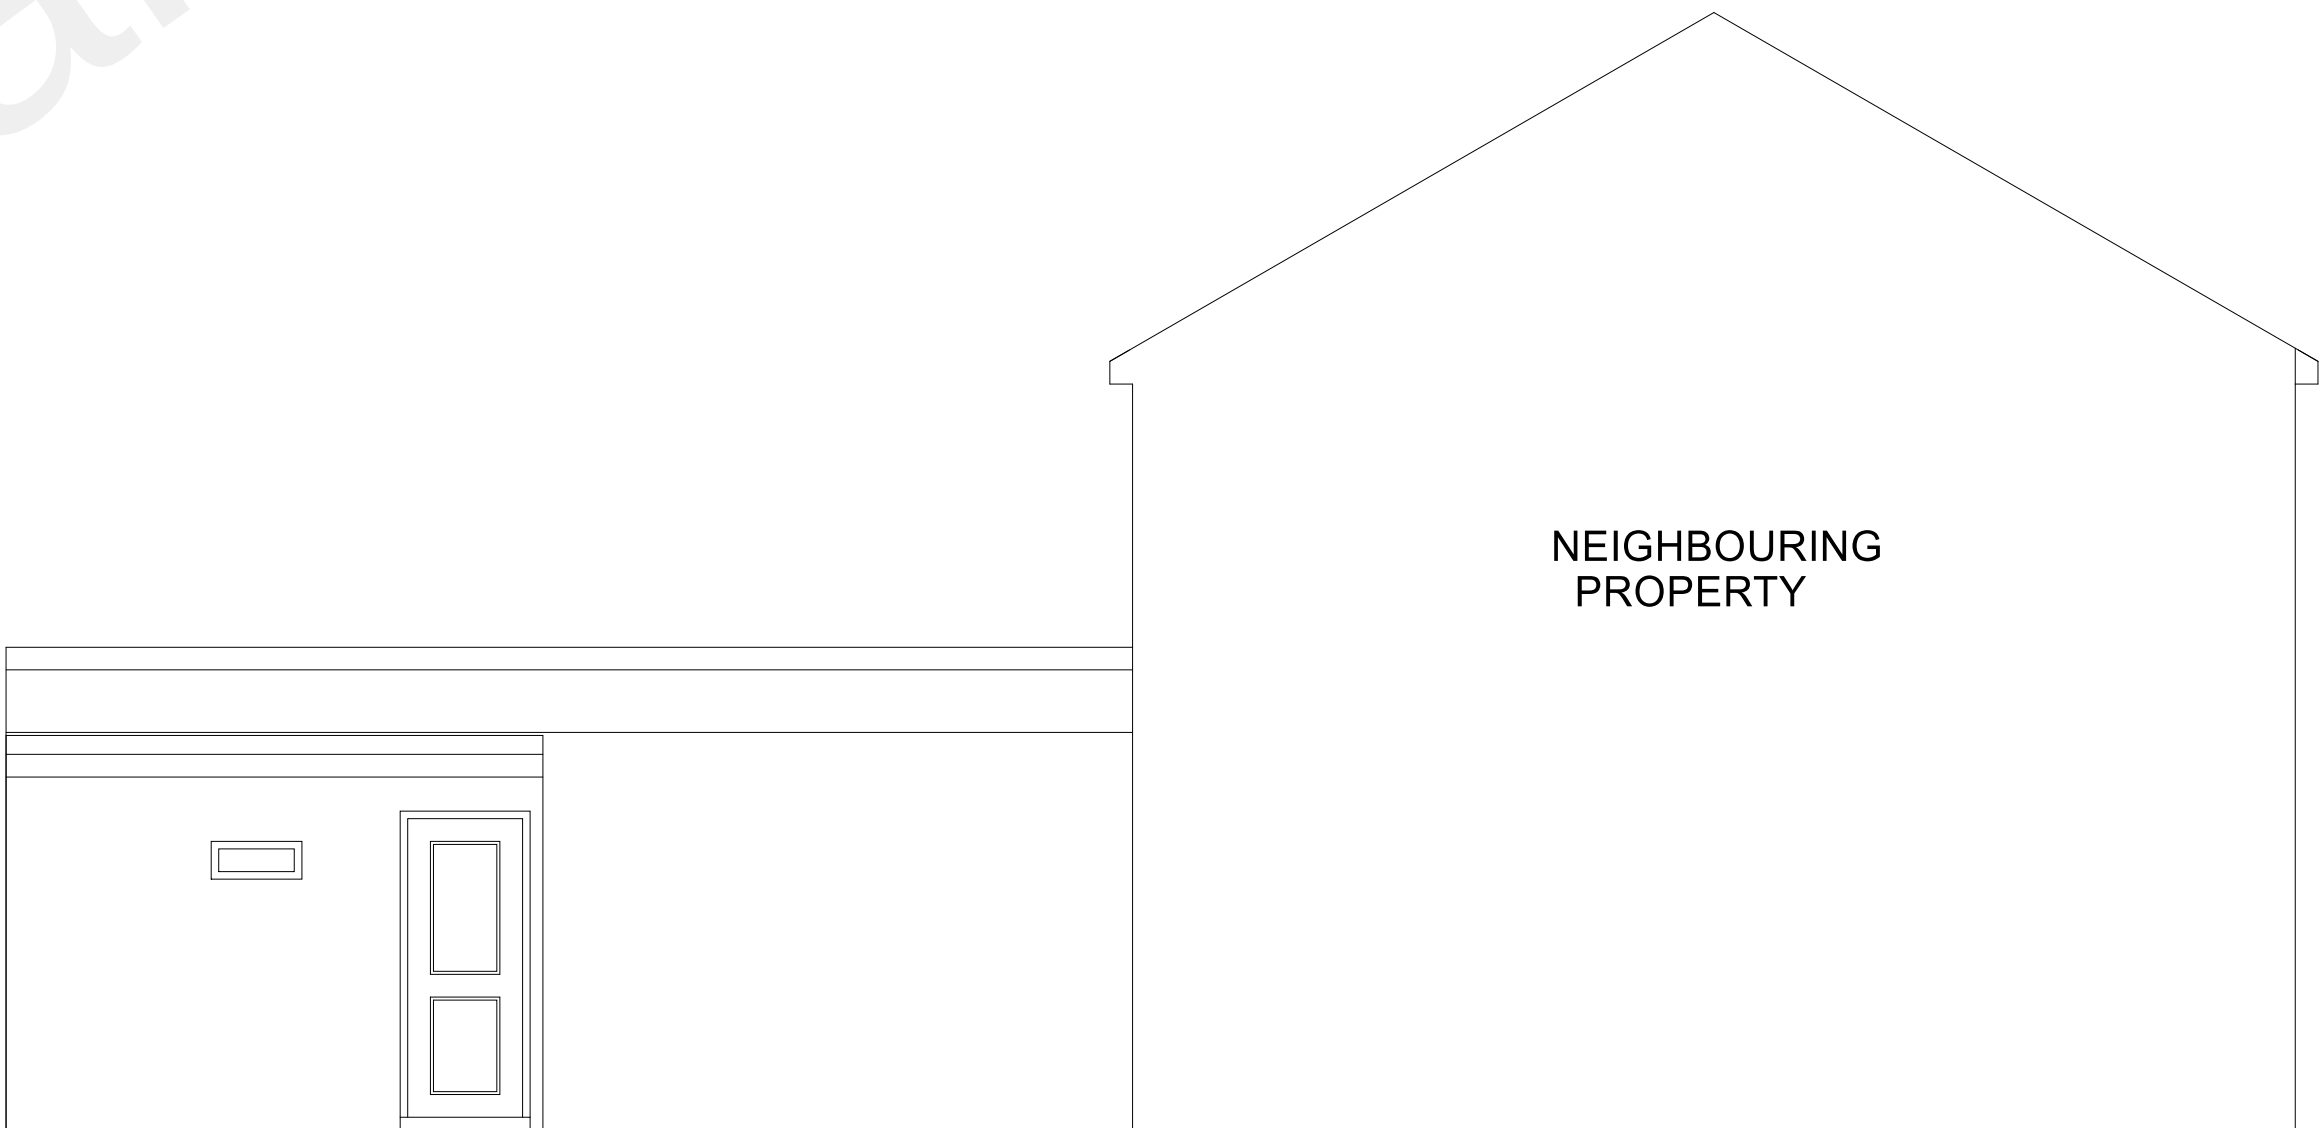

SIDE ELEVATION

 

TBT DESIGN SERVICE

97 Primrose Drive, Aylesford, Kent, ME20 6EH

T: 07916693573 E: designservice2017@outlook.com

client 13 Primrose Terrace
Gravesend, Kent

project
Part single storey
rear extension

drawing title
EXISTING
ELEVATIONS

drawing no.
2062 EXISTING
ELEVATIONS REV A

drawing scales
1:50 - A1

RC

date
DECEMBER 2022

PLANNING