



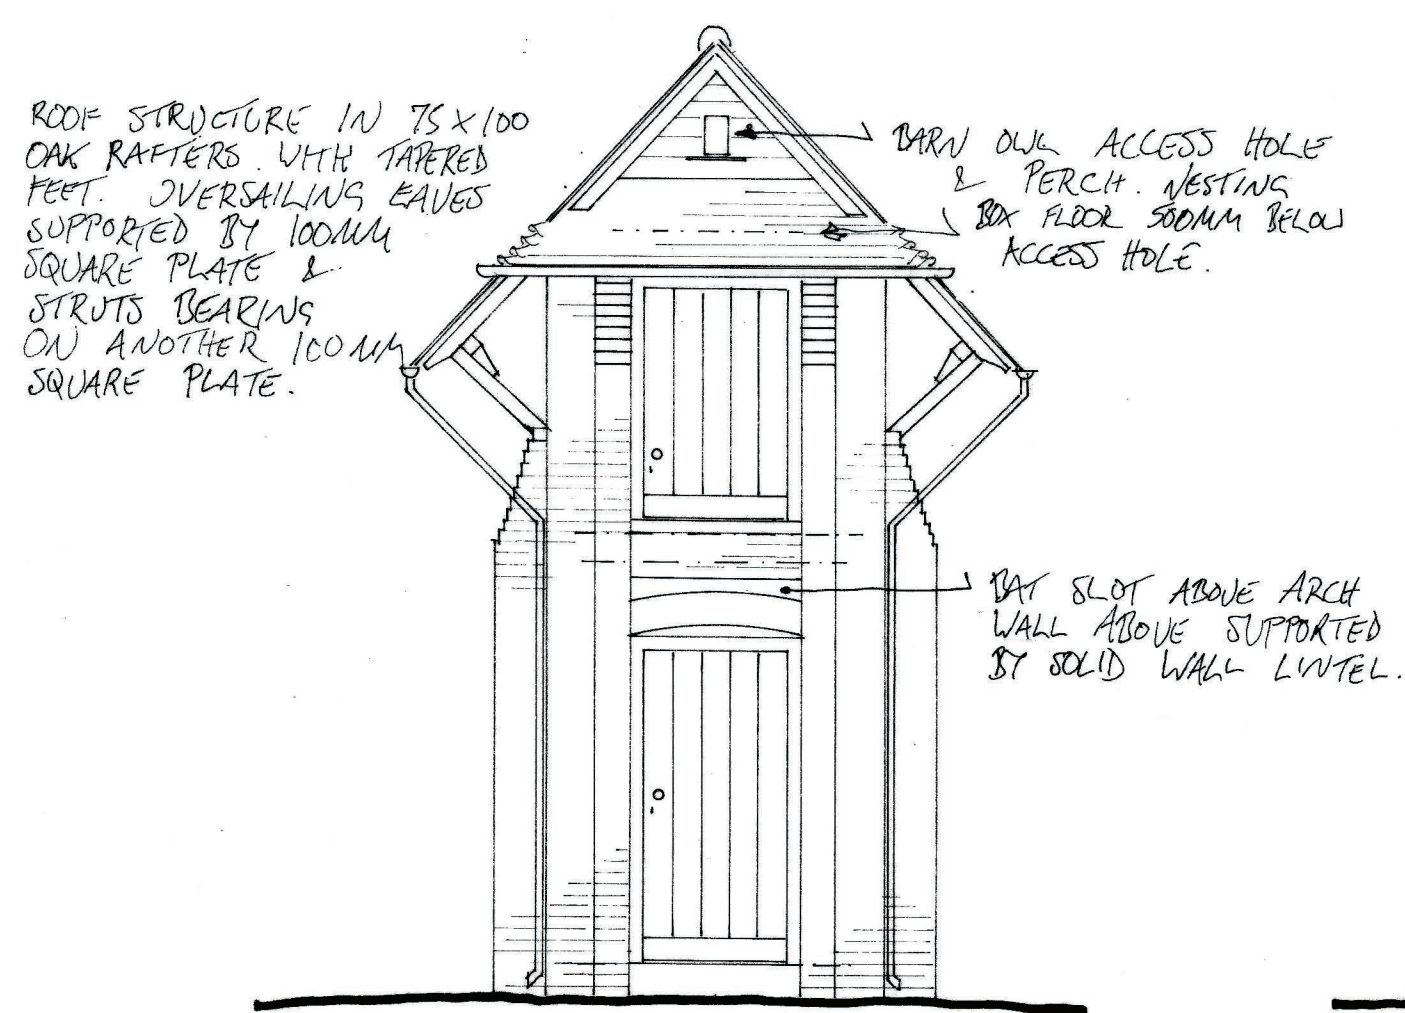


1:50 East elevation


PURPOSE MADE DOORS + FRAMES IN OAK OR ACCOYA.
200x250x1125MM BASSTONE STEP FROM SALLAGHER'S QUARRY

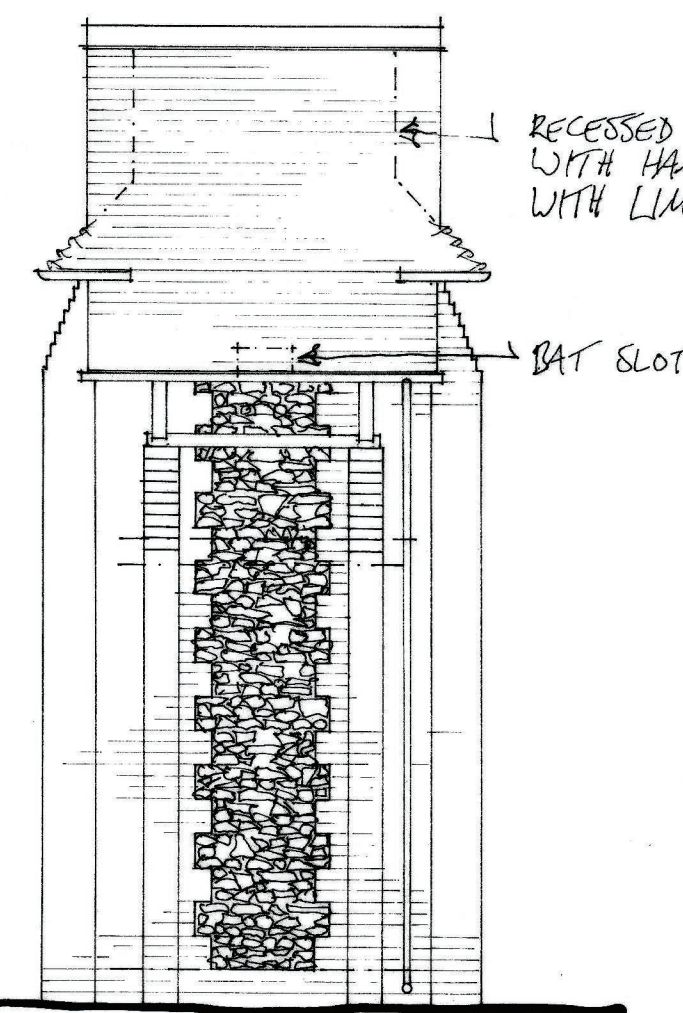


1:50 South elevation

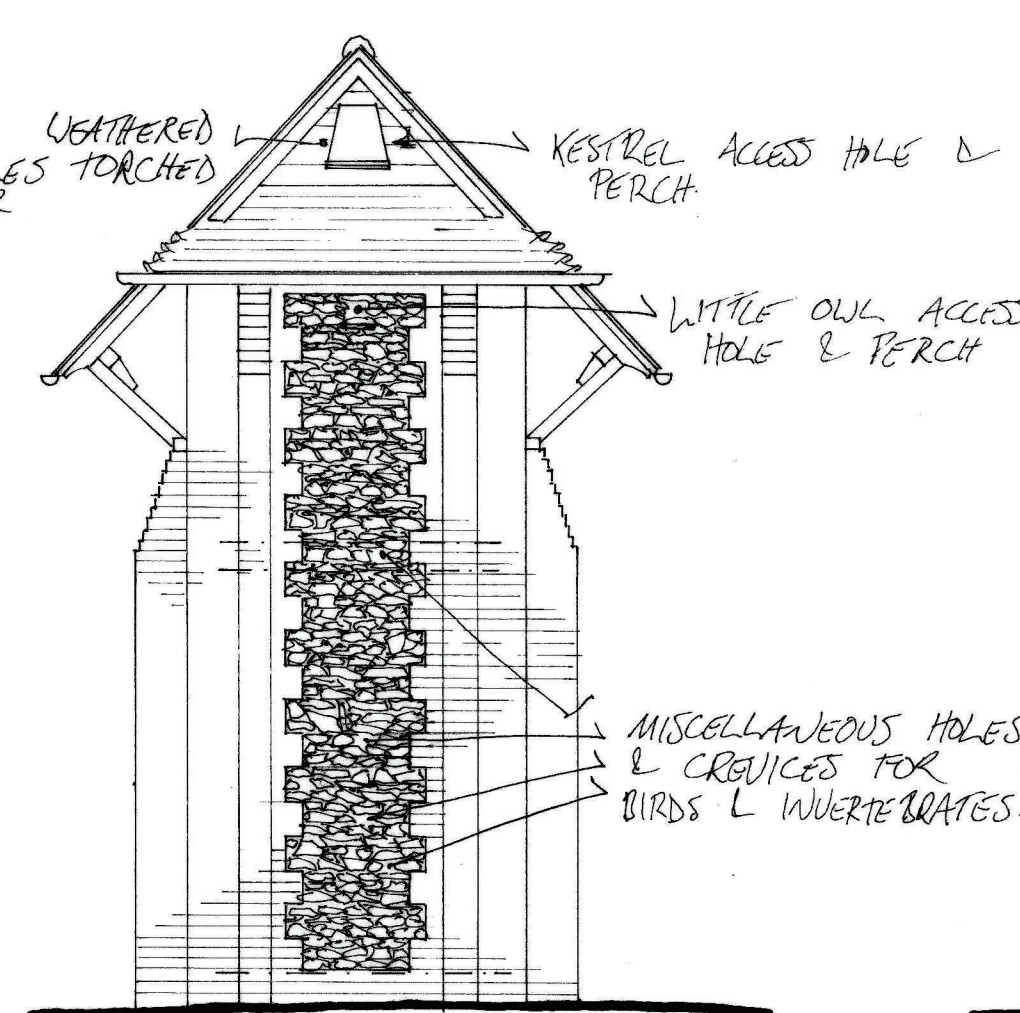


1:50 West elevation

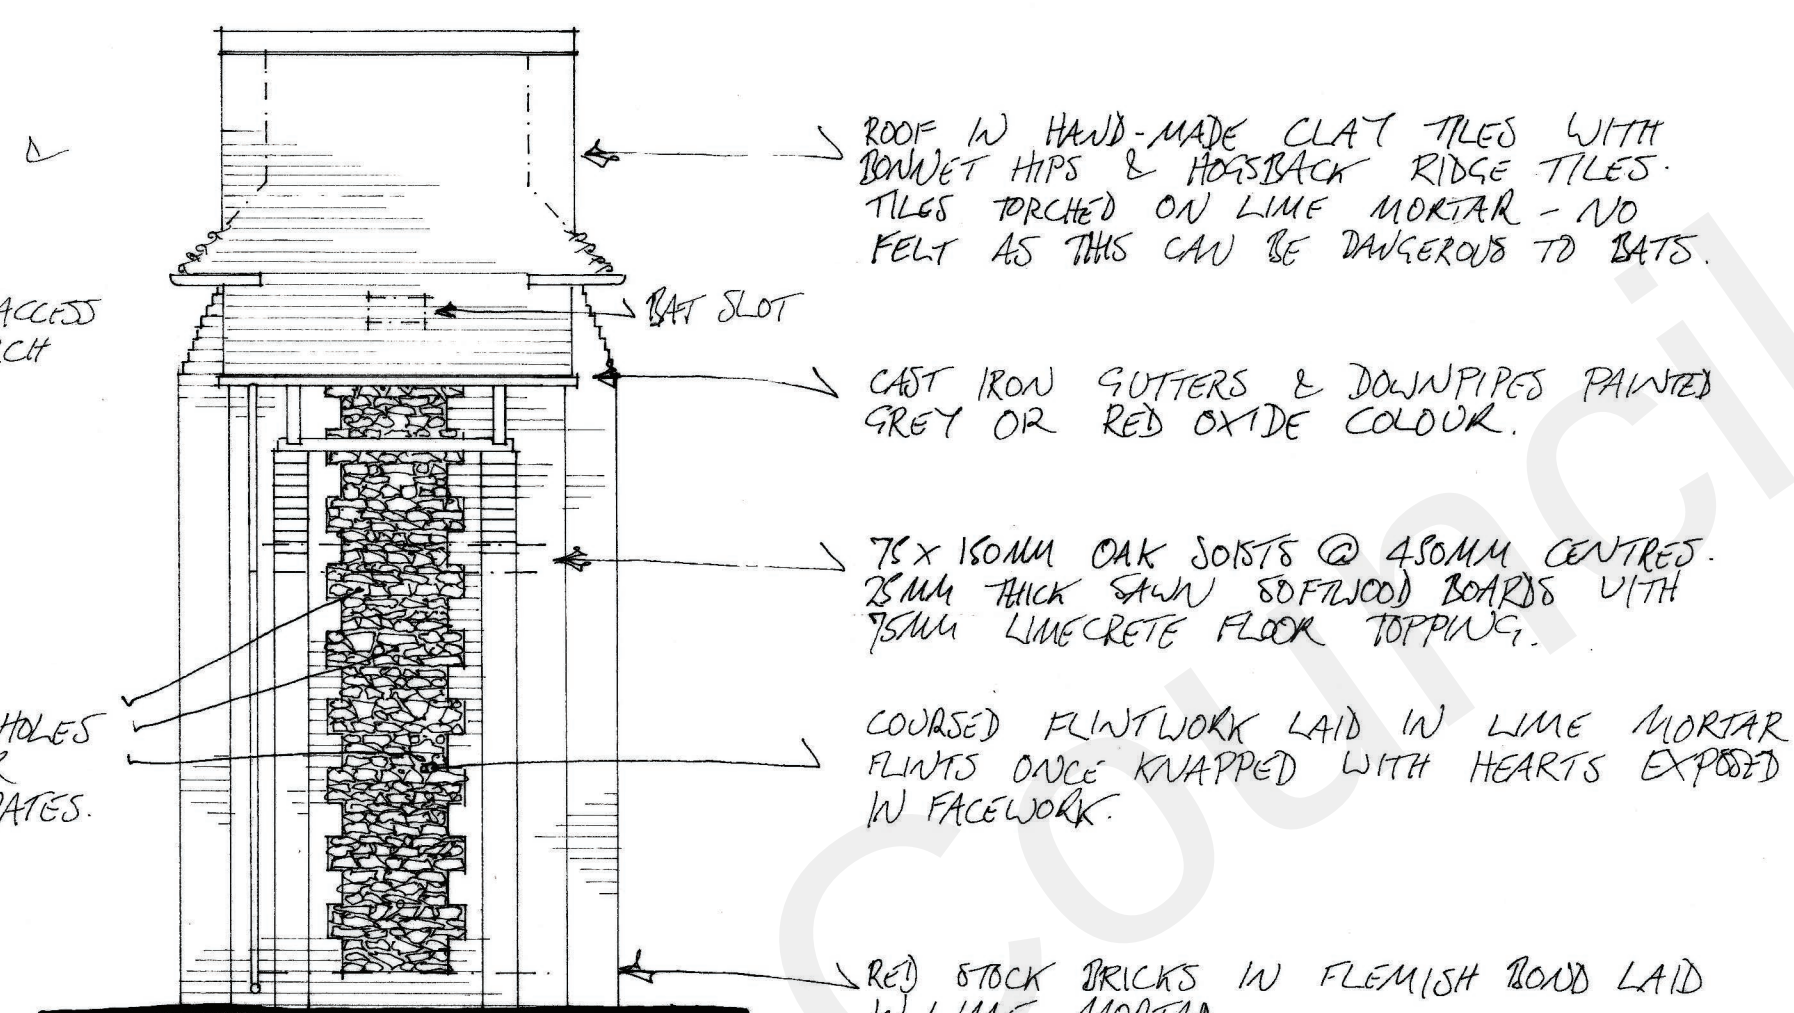



1:50 North elevation

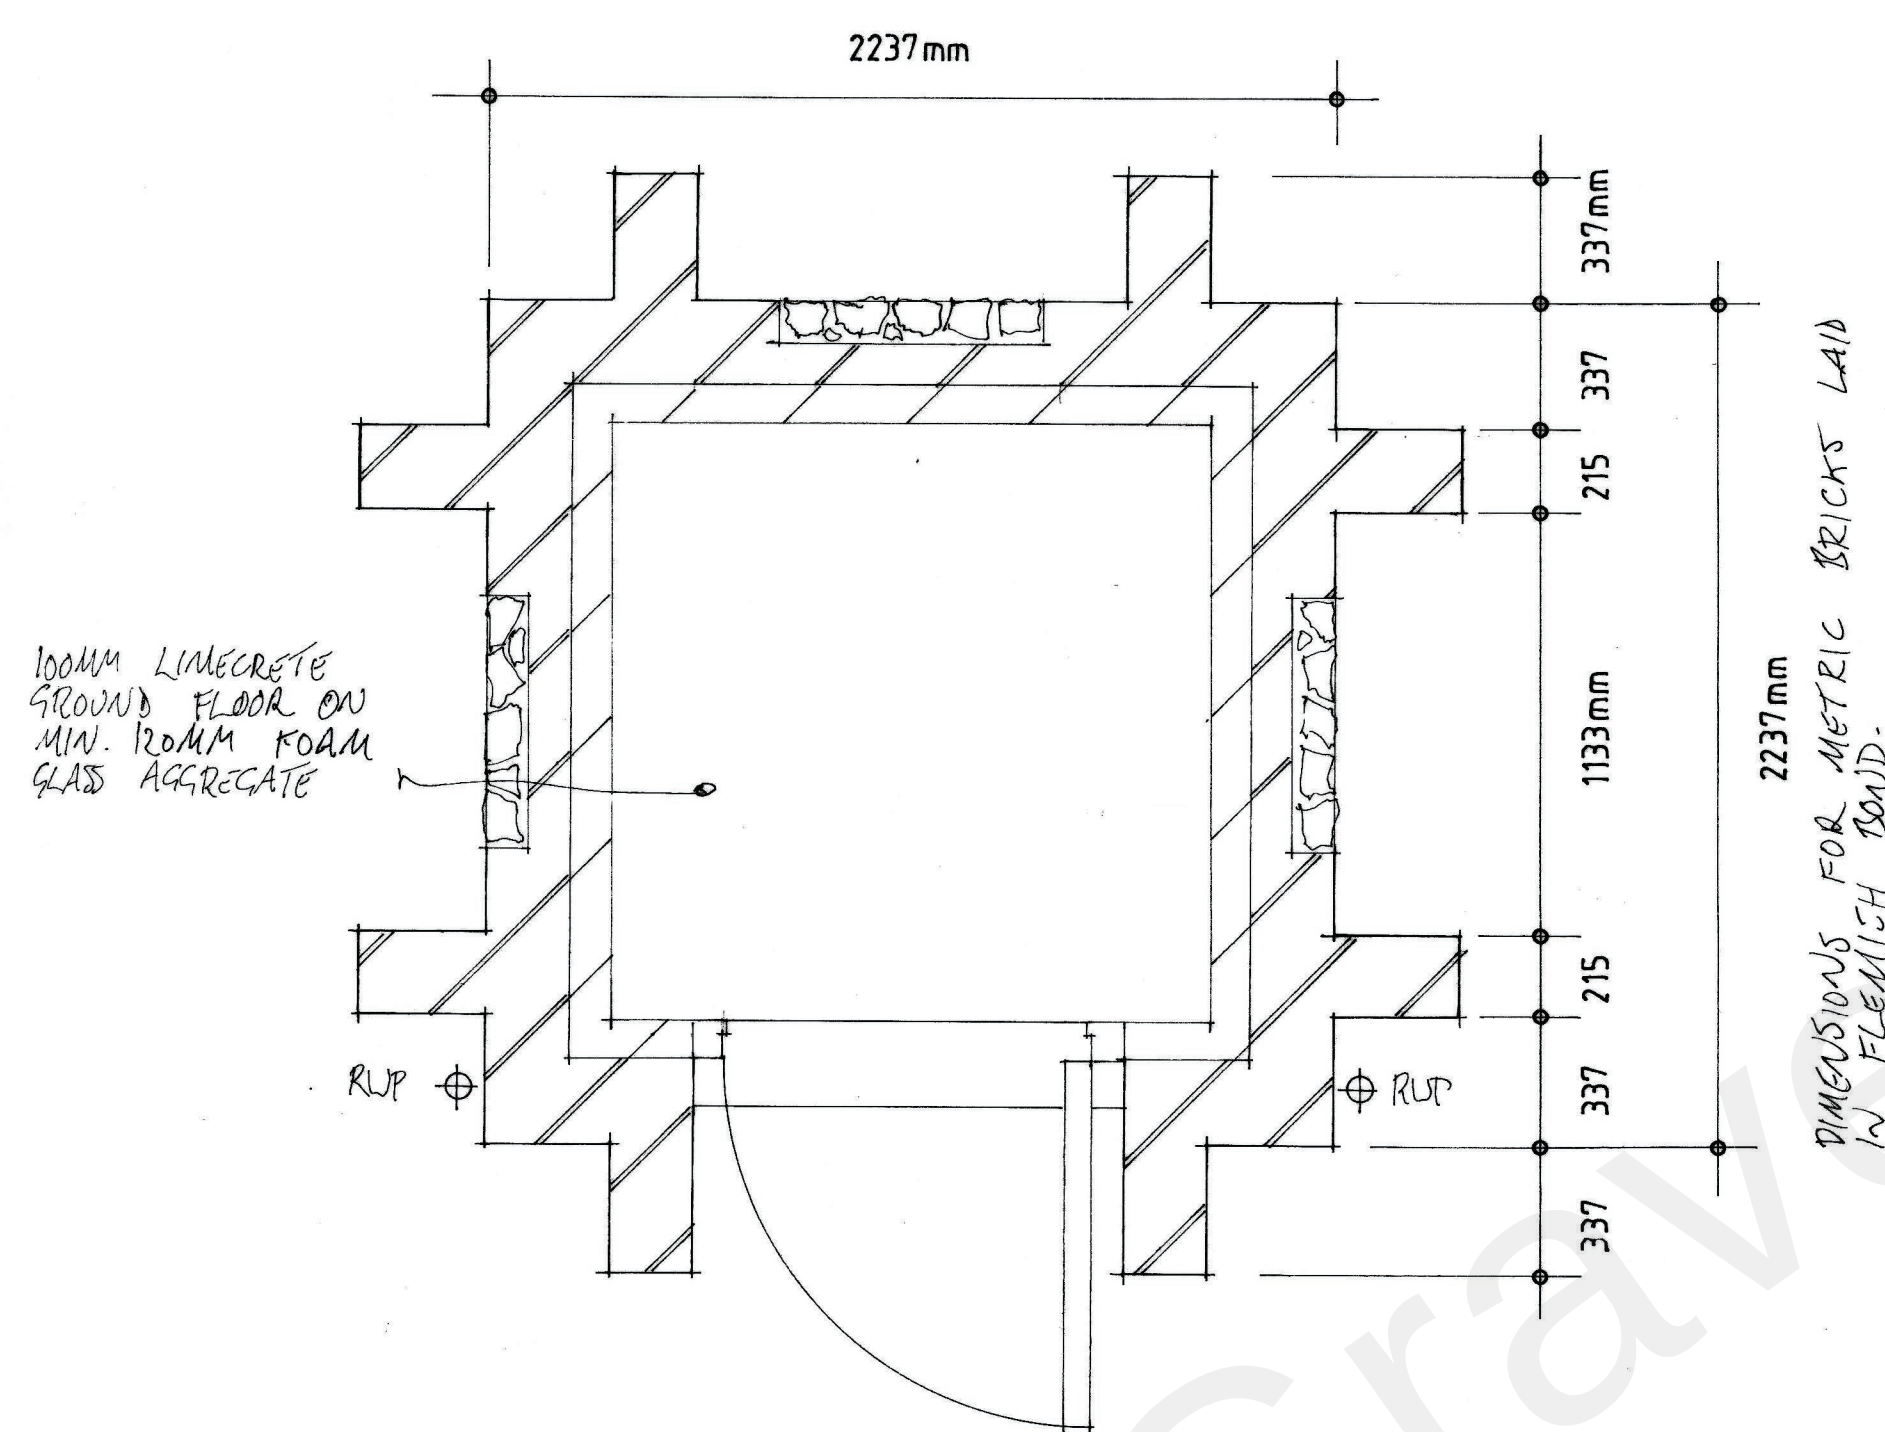

1:20 Ground floor plan

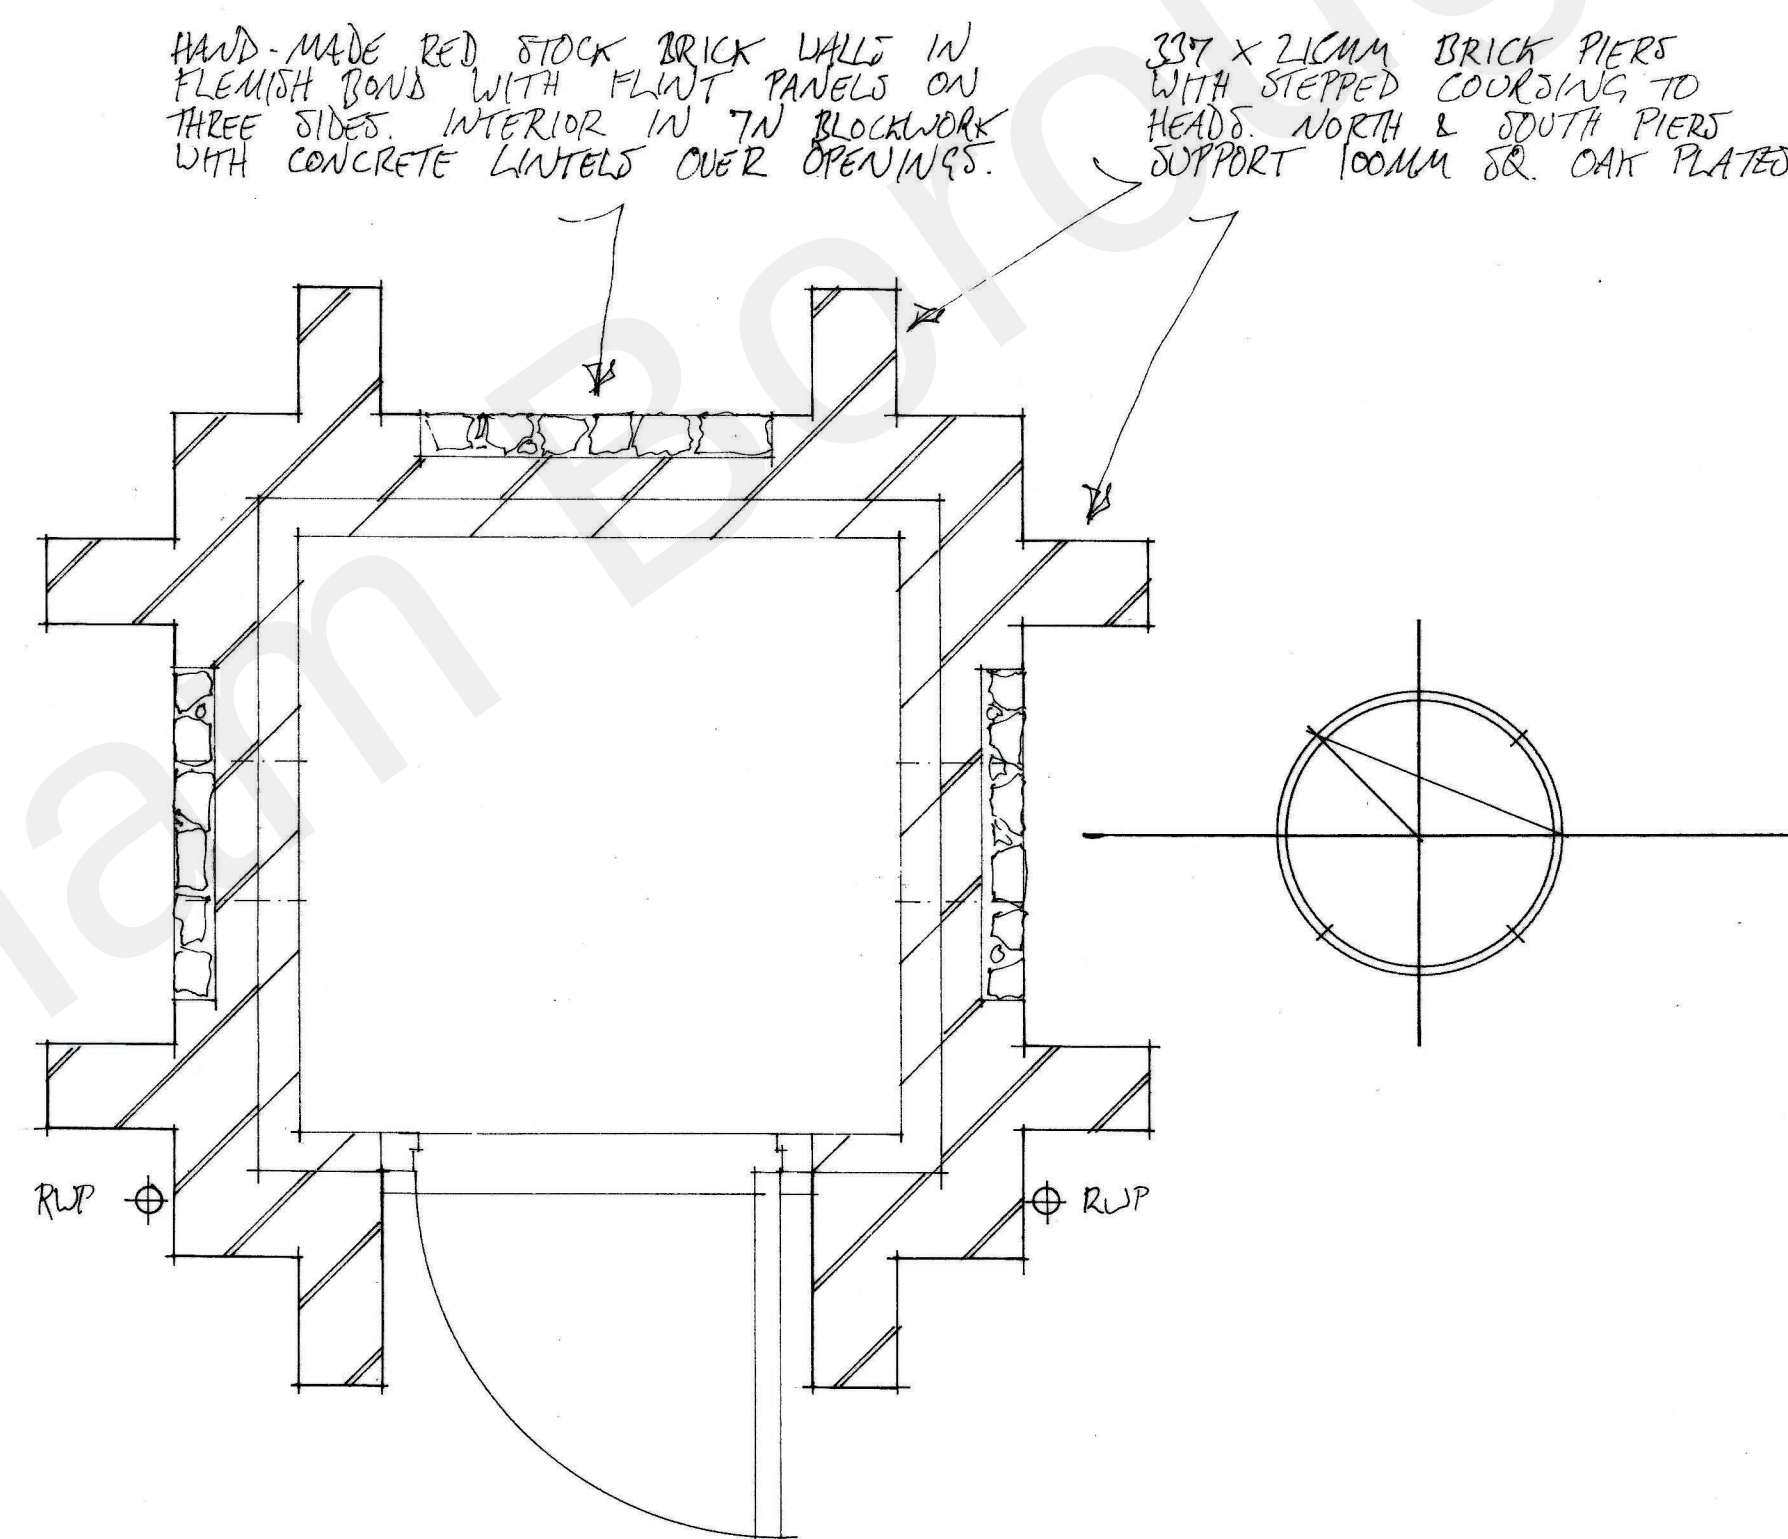

1:20 First floor plan

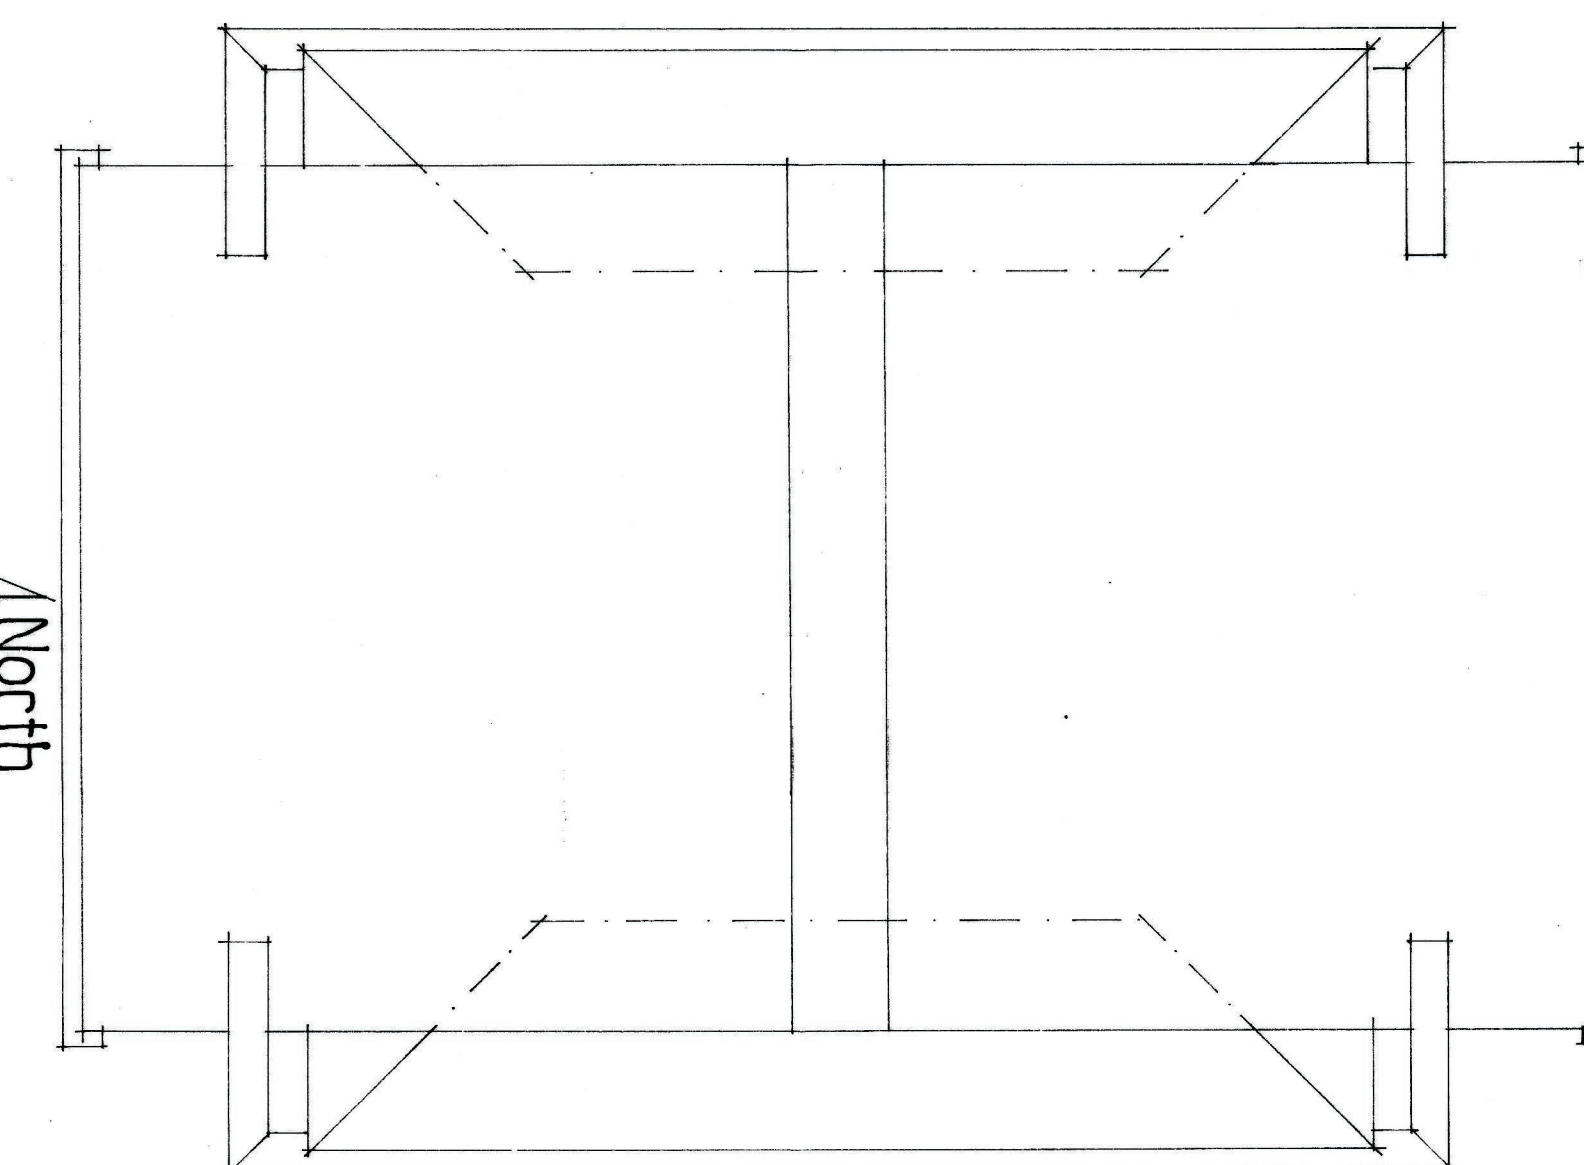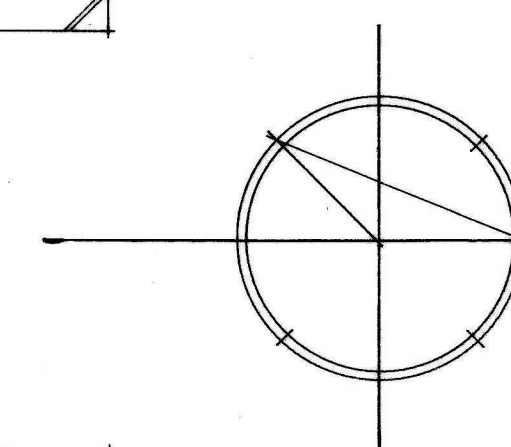

1:20 Roof plan

Luddesdown Estate

Proposed wildlife tower

Scale: 1:20 & 1:50 at A1

Drwg.: LEWT/0223/01

Drwg. by: T. Ellis February 2023 Tel.: 01233 770498

Notes:

See nest box details provided by the Barn Owl Trust

Scale bars:

1:20 0 1 2 3 4m

1:50 0 1 2 3 4 5 10m