





1 Existing Front Elevation 1 : 50



2 Existing Rear Elevation 1 : 50

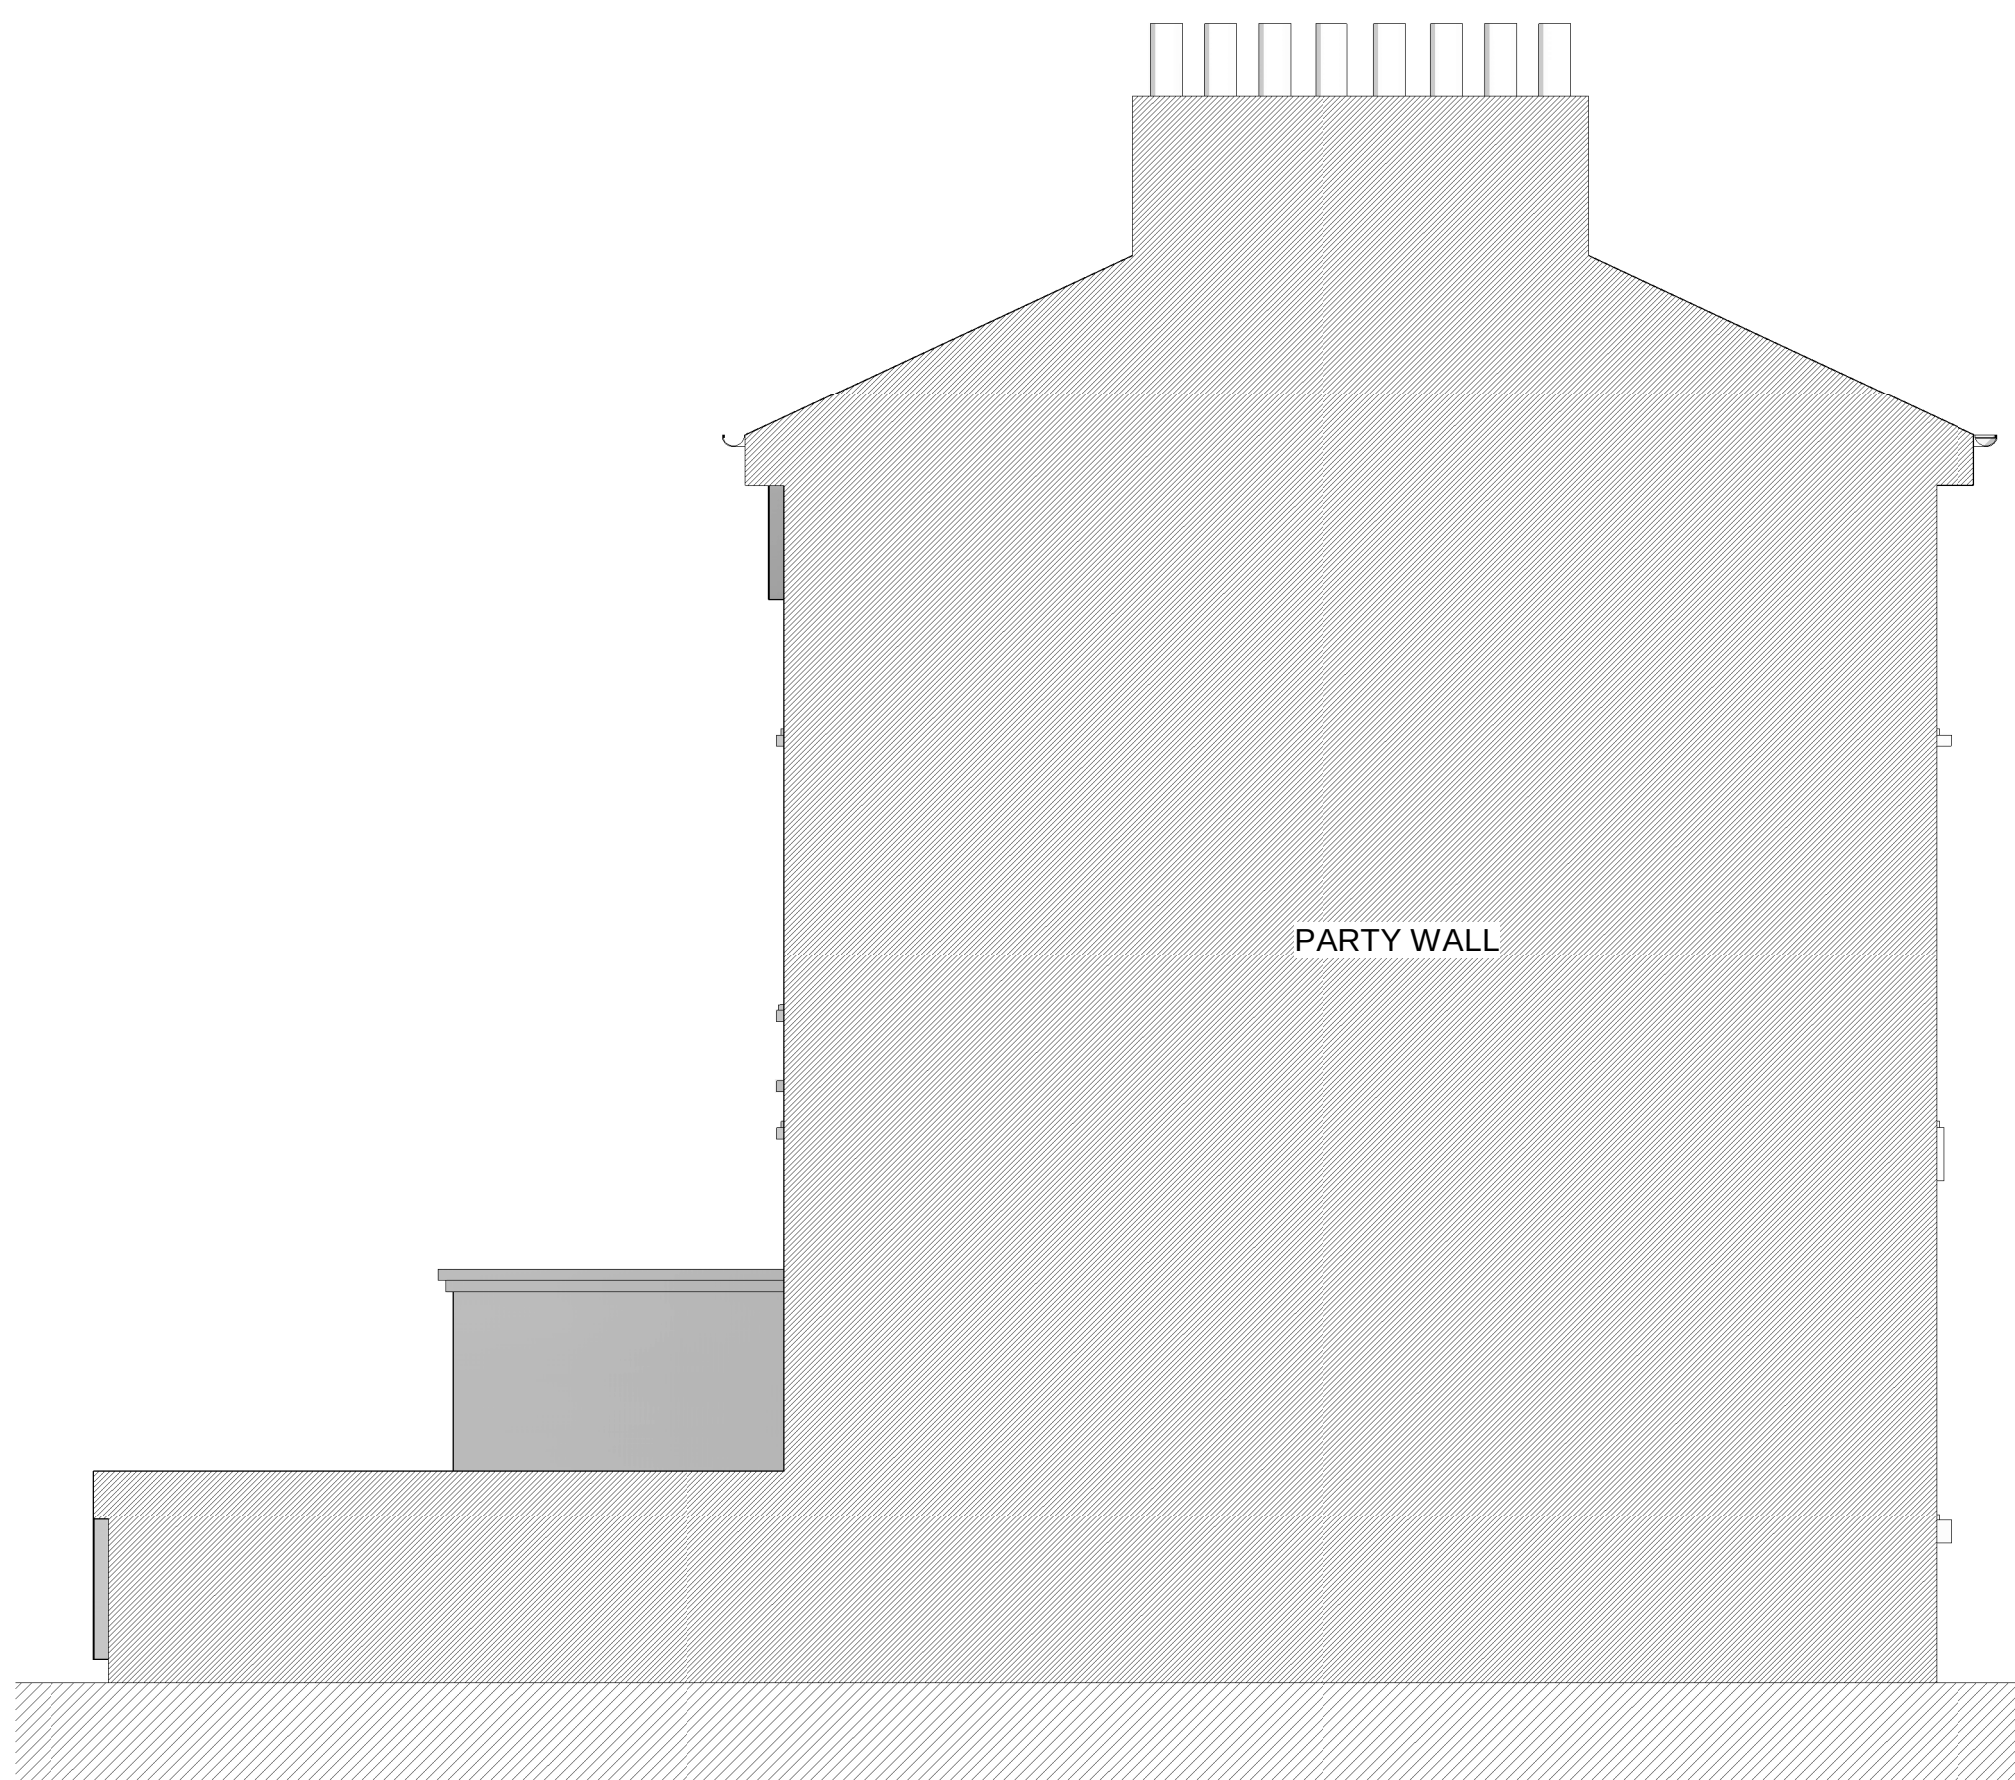

4 Existing Side Elevation 2 1 : 50

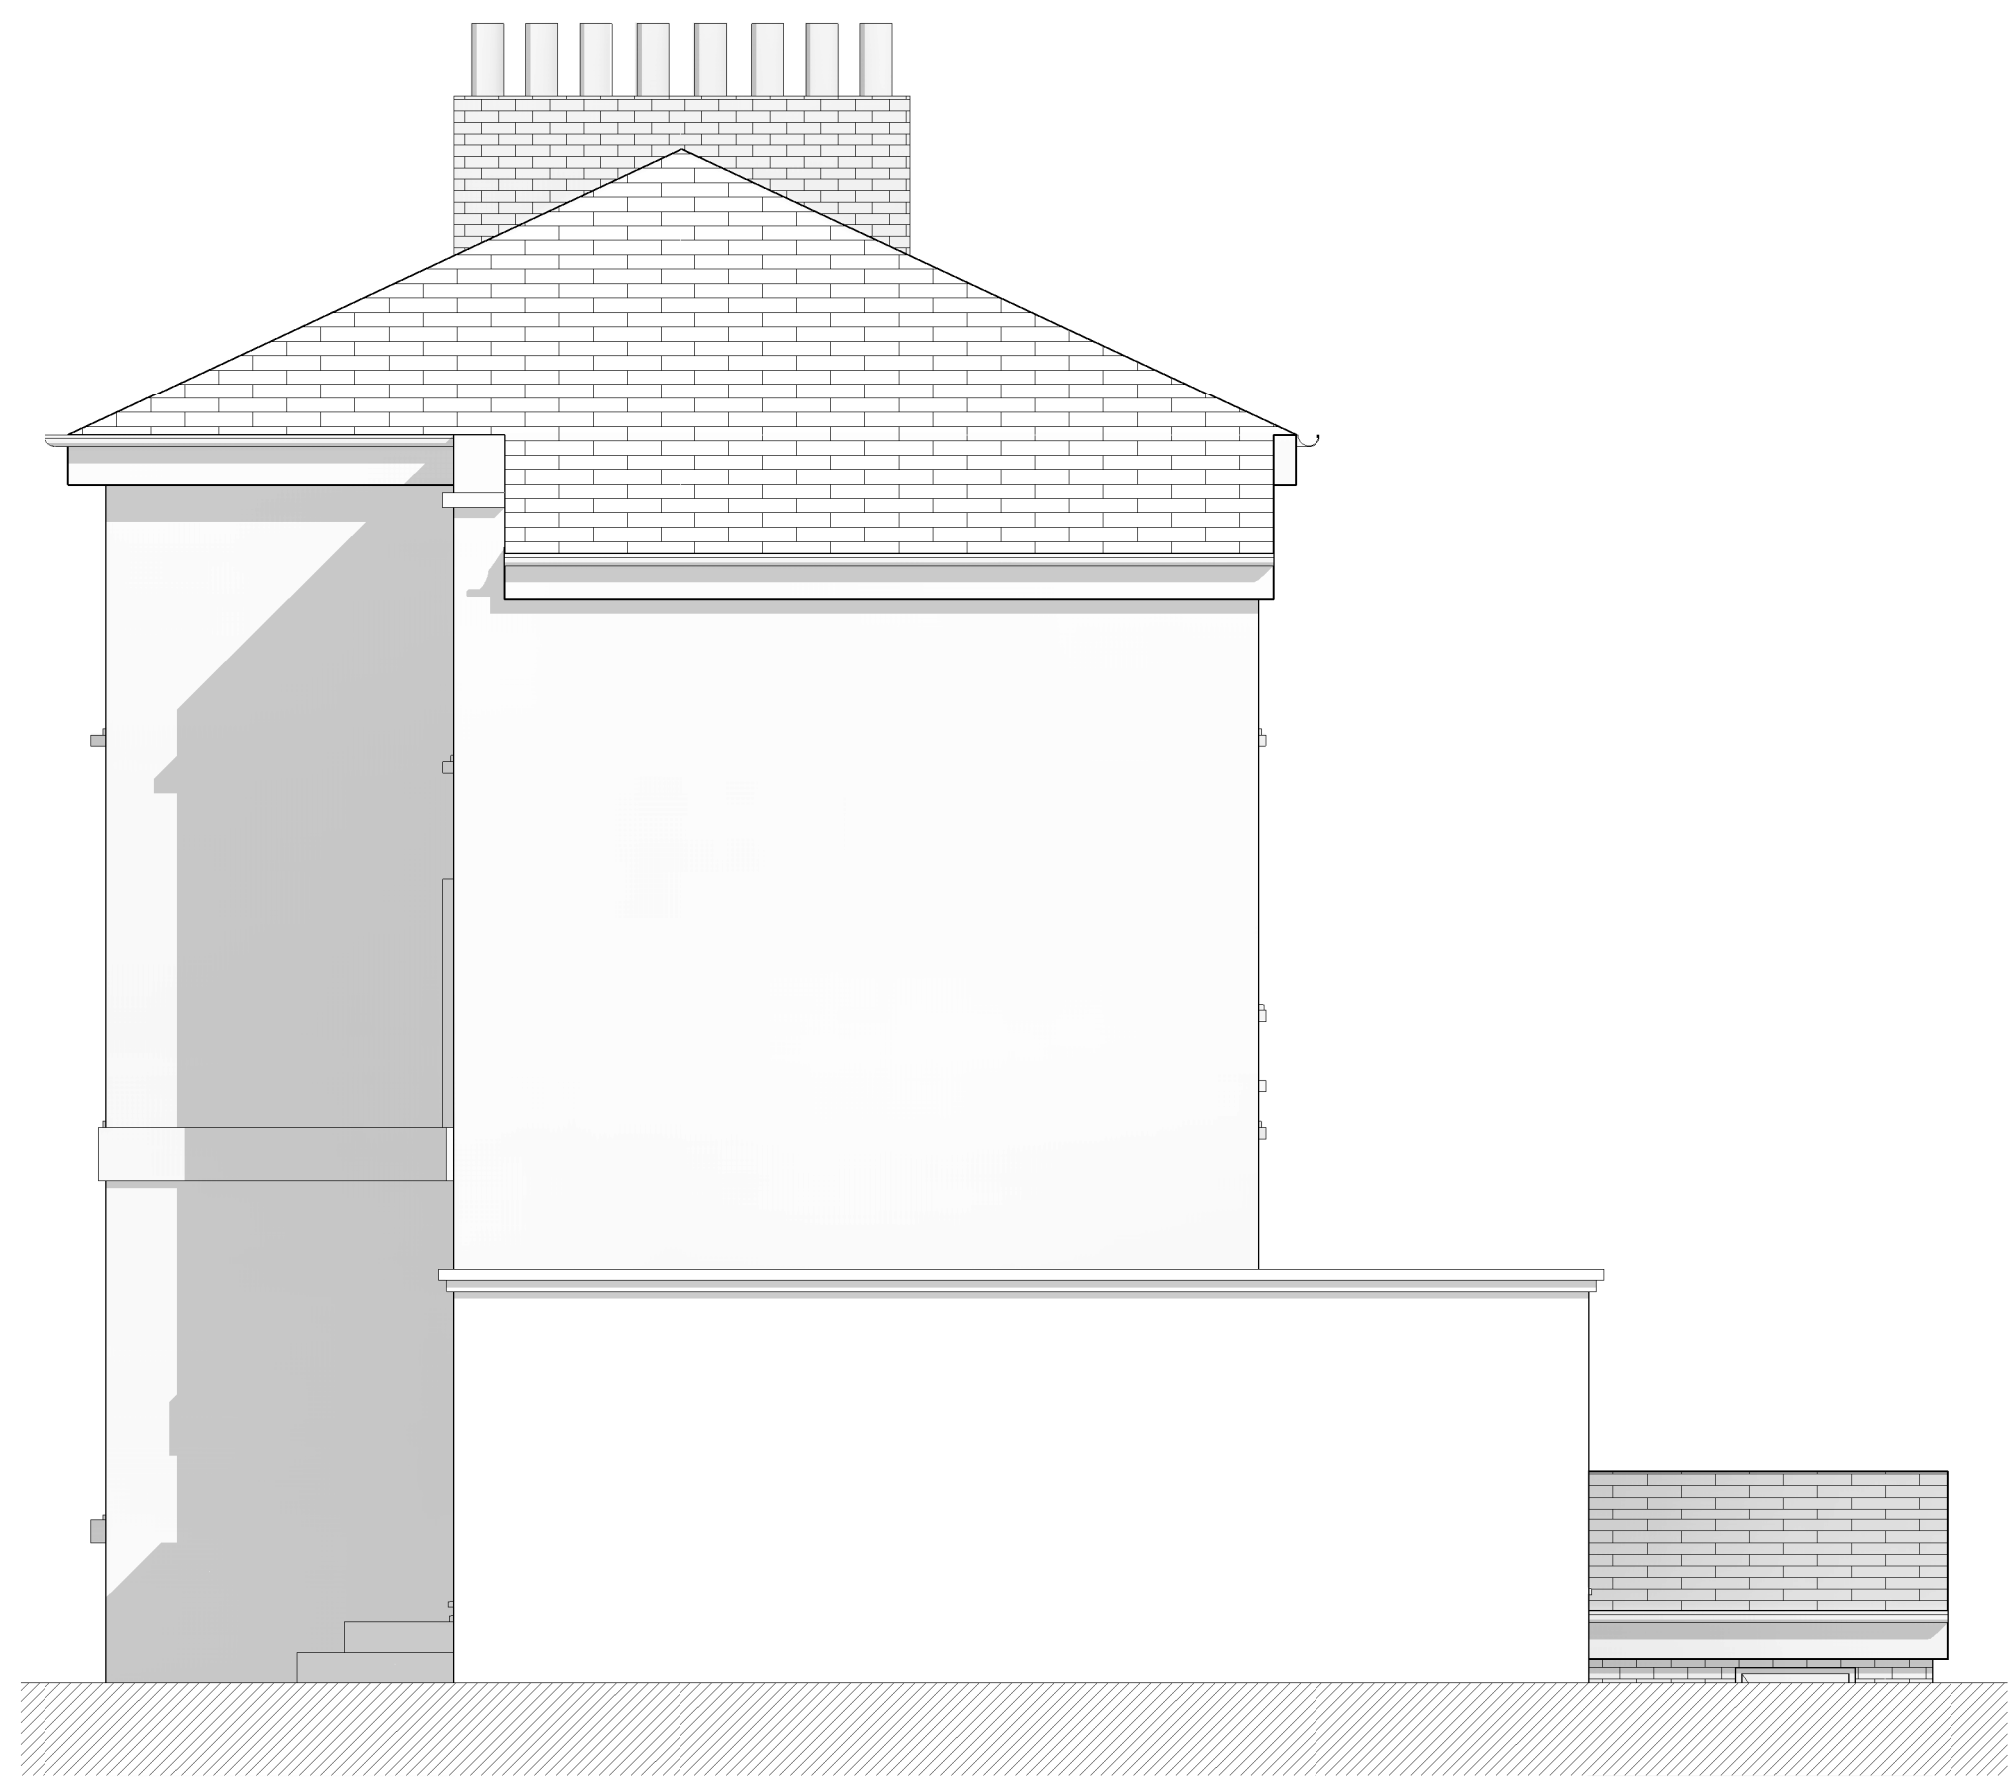

3 Existing Side Elevation 1 1 : 50

rev	revision details	date
A	For Planning	11/11/23

FRONT VIEW



SIDE / FRONT VIEW



REAR VIEW



NOTES:
THIS DRAWING IS INDICATIVE ONLY AND MUST NOT BE REPRODUCED WITHOUT PERMISSION.
THIS DRAWING IS FOR DESIGN INTENT ONLY AND MUST NOT BE USED FOR ANY OTHER PURPOSES.
THE CONTRACTOR IS RESPONSIBLE FOR CHECKING DIMENSIONS ON SITE PRIOR TO BUILDING OR FABRICATION.

SCALE 1: 20	1m	2m
SCALE 1: 50	4m	
SCALE 1: 500	10m	40m
SCALE 1: 1250	25m	100m



key	risk
Job title	20 Albion Rd, Gravesend DA12 2SR

drawing title	Existing Elevations
---------------	---------------------

job no.	drawing no.	revision
126	103	A
scale	issued to	Drawn by
@A1	EASL	ALC